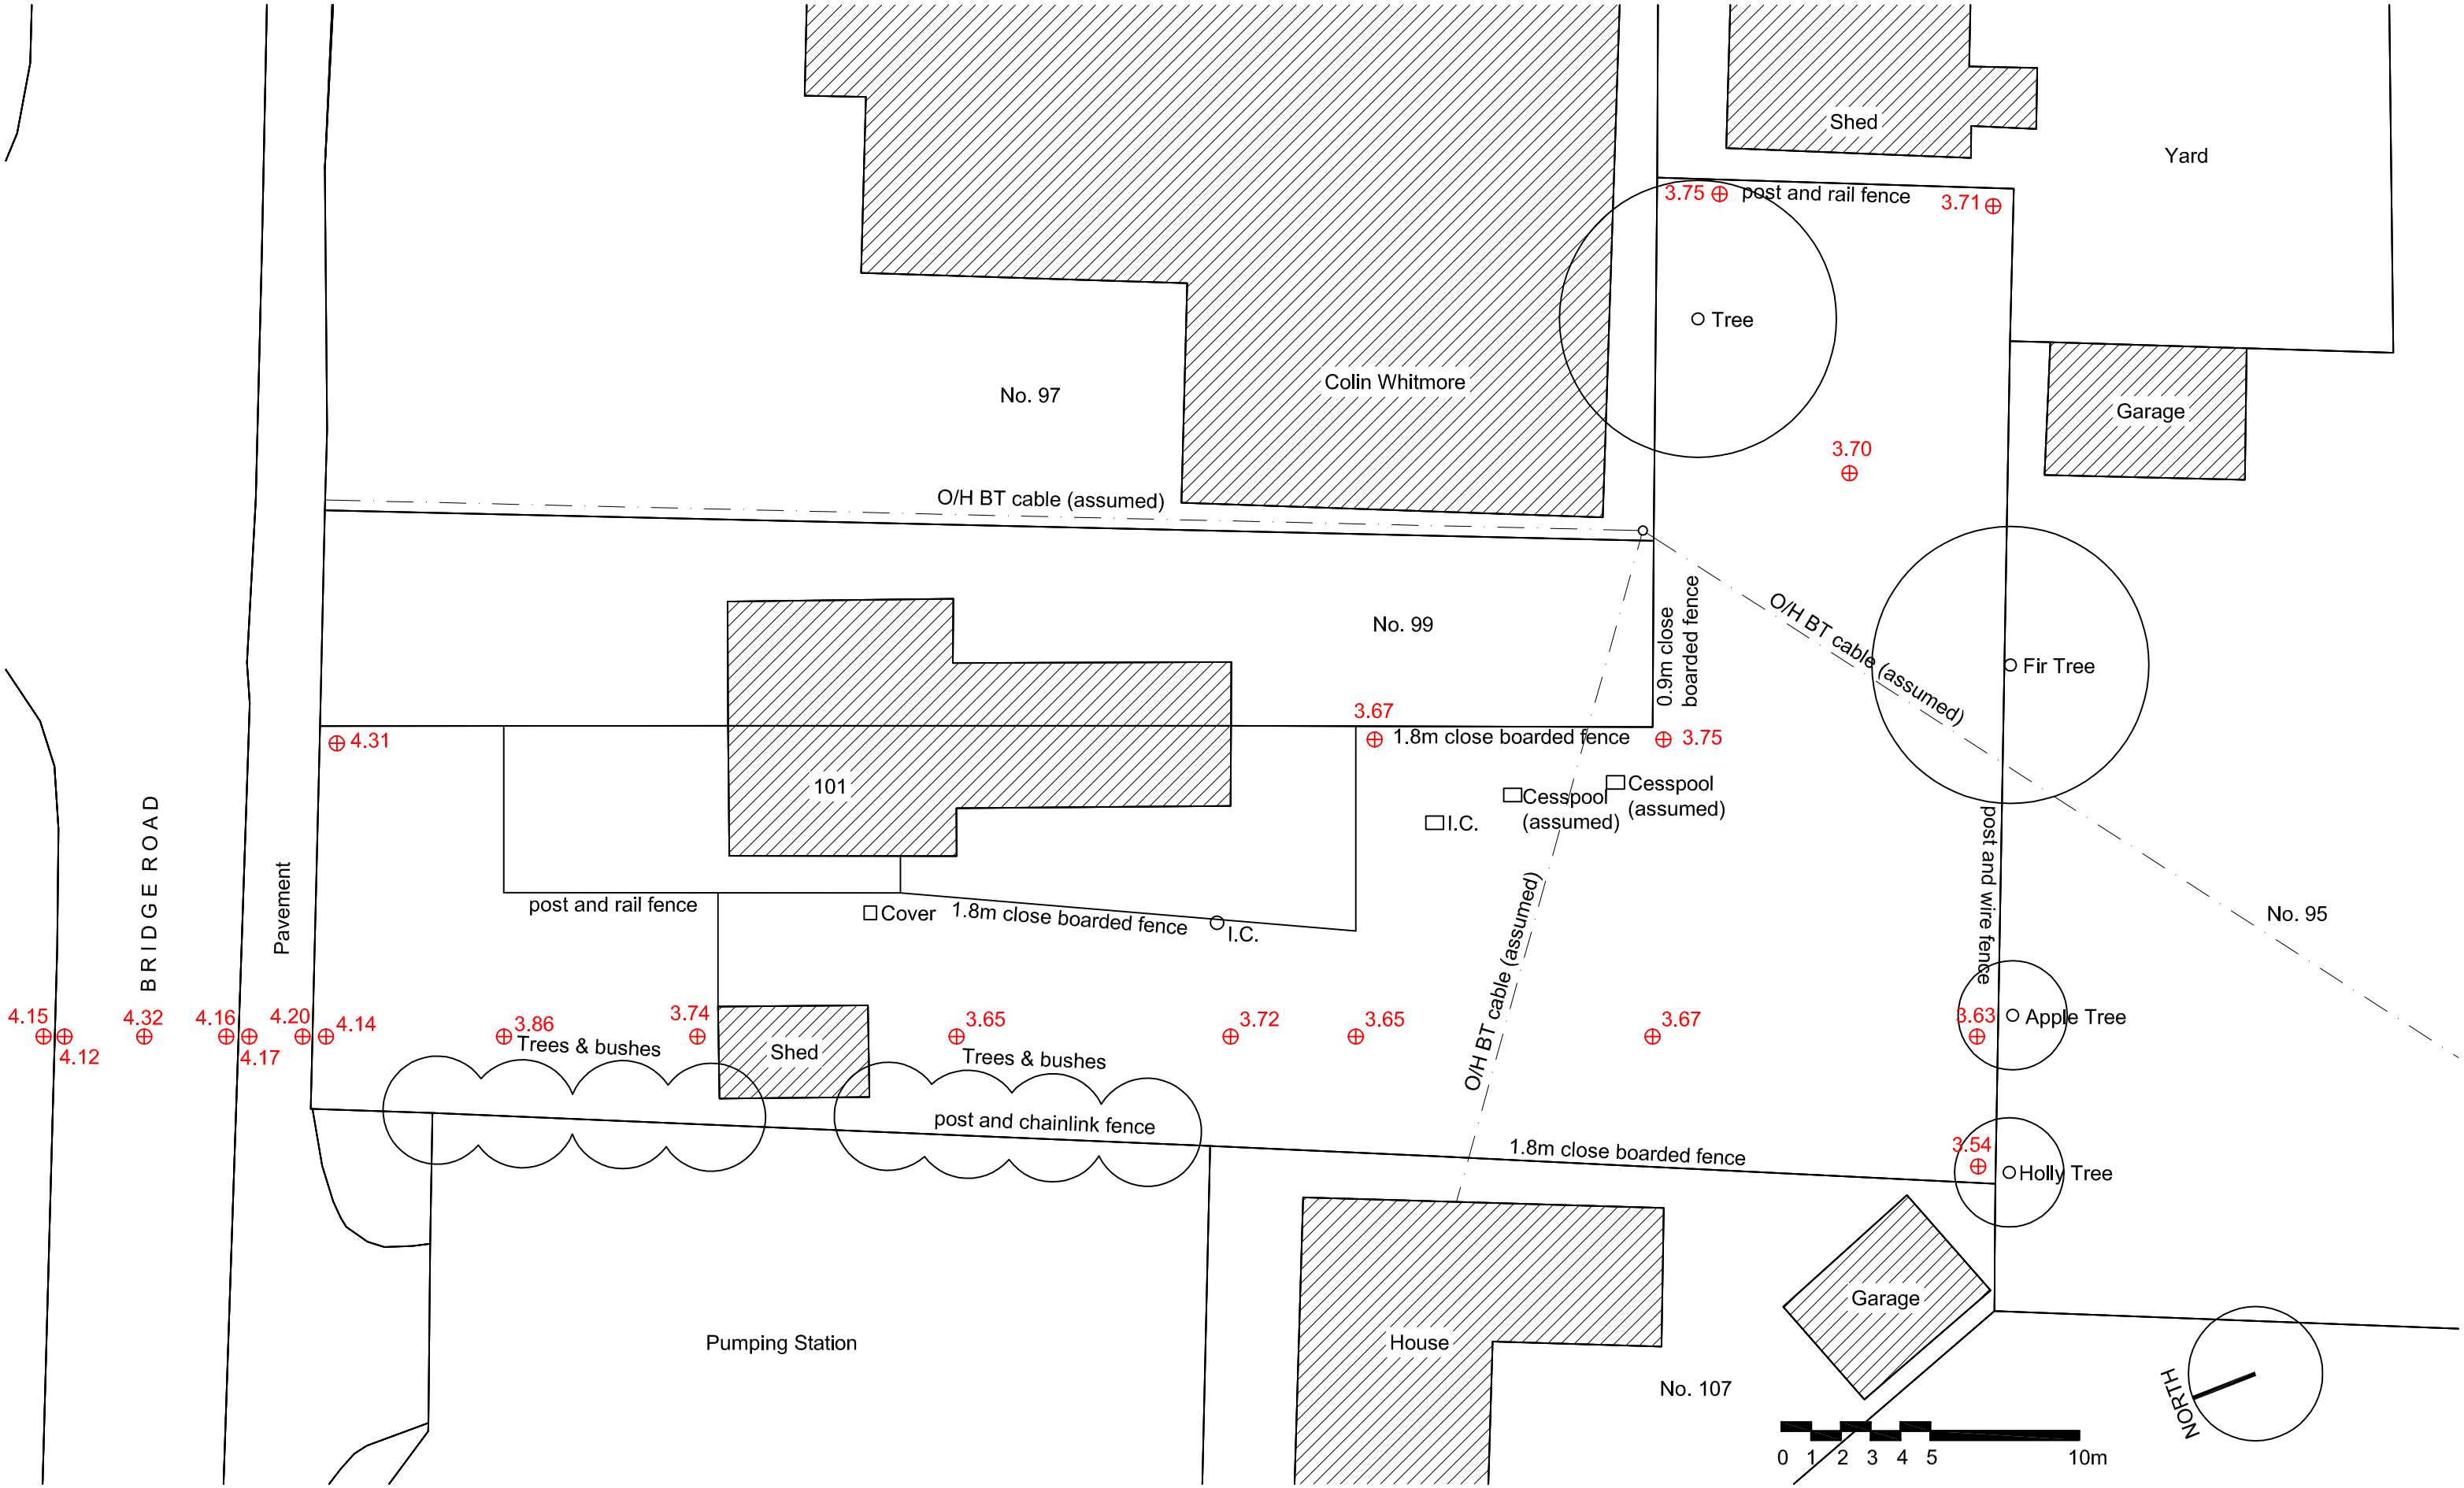

ANDREW M WRIGHT LTD
CHARTERED ARCHITECT

101 BRIDGE ROAD, SUTTON BRIDGE

Existing Site Plan
Drawing no: PD01(P1)
Scale: 1:200@A3
Date: 16.05.16