



Existing Rear Elevation
Scale 1:100

Existing Side Elevation
Scale 1:100


Existing Side Elevation
Scale 1:100

Legend
1. Brickwork to match existing.
2. Composite horizontal cladding.
3. UPVC doors and Windows to match existing.
4. UPVC Facia and Rainwater goods to match existing.
5. Brown roof tiles to match existing

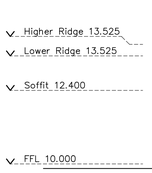


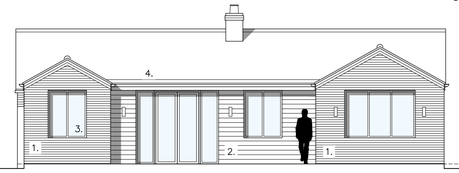

Proposed Rear Elevation
Scale 1:100

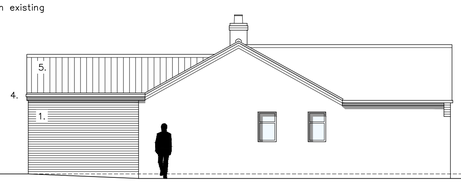


Proposed Side Elevation
Scale 1:100

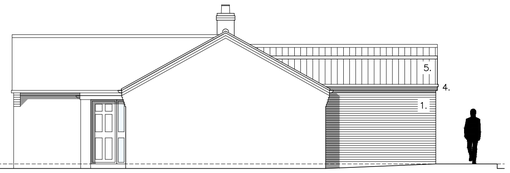

Proposed Side Elevation
Scale 1:100

Existing Ground Floor Plan
Scale 1:100

Proposed Ground Floor Plan
Scale 1:100

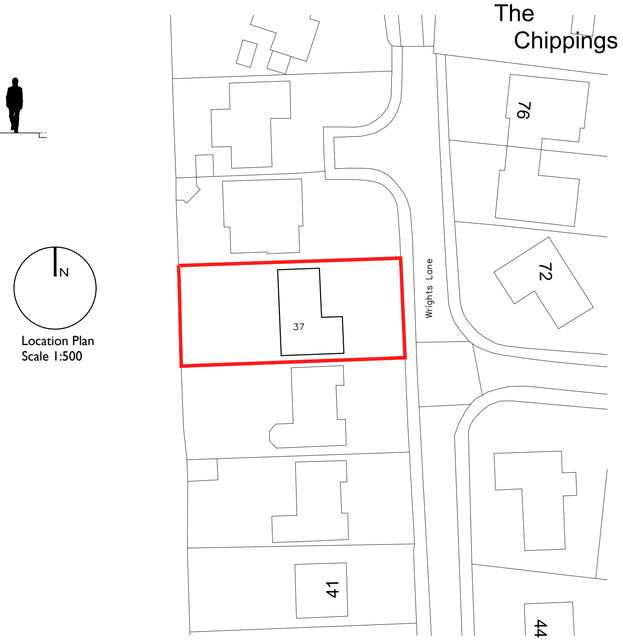

Location Plan
Scale 1:500

Ordnance Survey, (c) Crown Copyright 2023. All rights reserved. Licence number 100022432

NOTES:
Report any discrepancies or omissions between the 'Designer' and any consultants drawings to the designer immediately.

Do not scale from Drawings. All dimensions to be checked by contractor on site prior to commencing any work. IF IN DOUBT ASK.

Unless stated otherwise this drawing is for design intent purposes only and should not be used for any other purpose. The drawing is indicative of designers visual requirements.

CDM:
This drawing represents design intent only and should not be used for construction purposes without written notification from Principle Designer

REVISIONS:
Recycle all previous versions of this drawing and check with designer that you have the latest revision.

DRAWING PURPOSE:
This drawing is to used for Planning Approval purposes only.

Drawings maybe subject to change following receipt of full structural drawings and details.

Rev	Description	dd.mm.yy
A	Updated to suit validation requirements.	01.07.2023

Revision : Date :

Project :
47 Wrights Lane
Sutton Bridge
Spalding
Lincolnshire
PE12 9RH

Client :
Mr and Mrs Belham

Drawing Title :
Existing and Proposed General Arrangement Plans

Date : 25.03.23 Paper Size : A1

Drawing Number : A001 **Rev : A**

Any discrepancies, omissions or errors must be referred to Designer for clarification immediately upon discovery. If in doubt, ask. copyright ©