

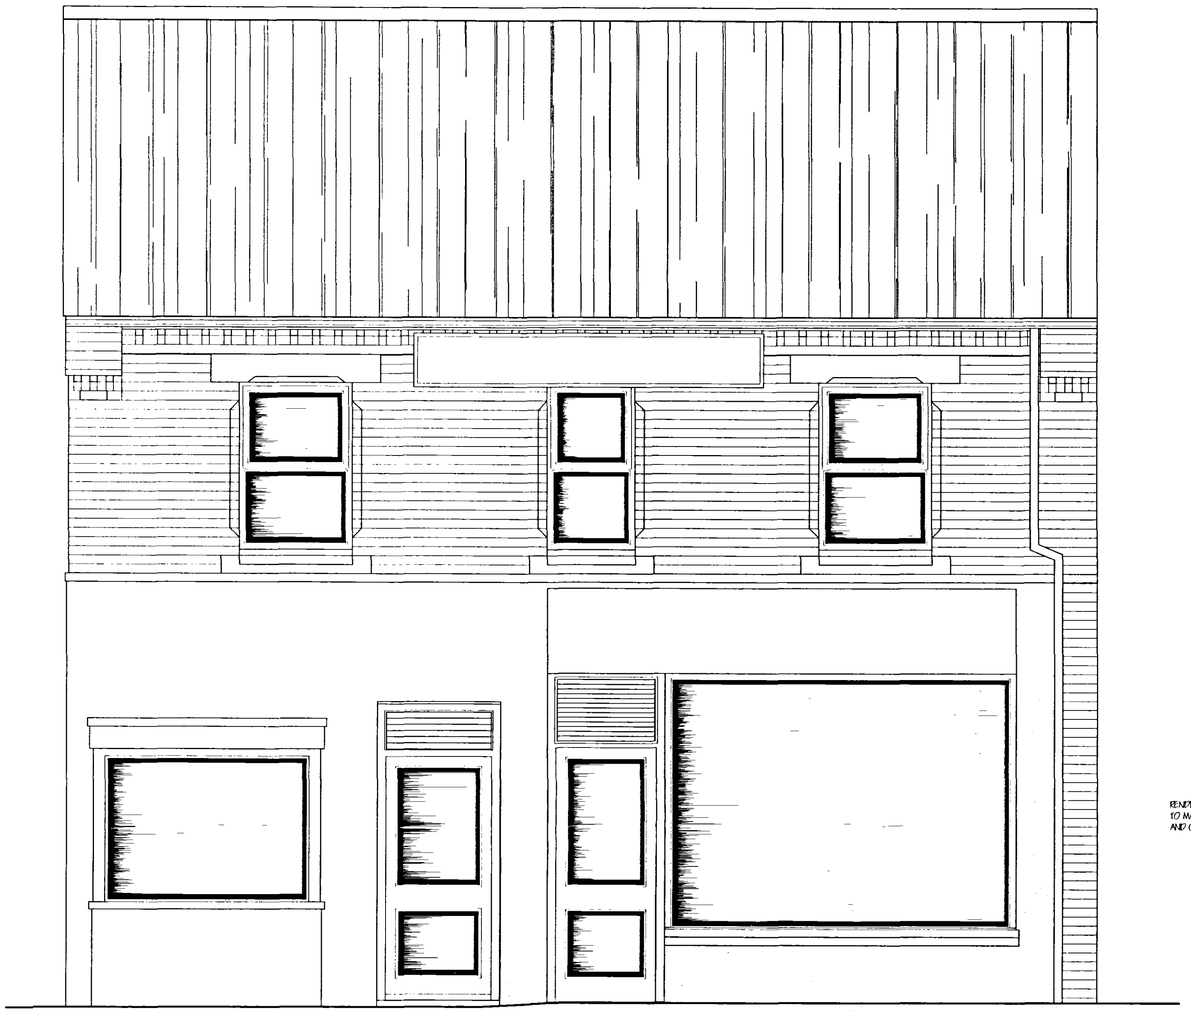


SOUTH ELEVATION (EXISTING)

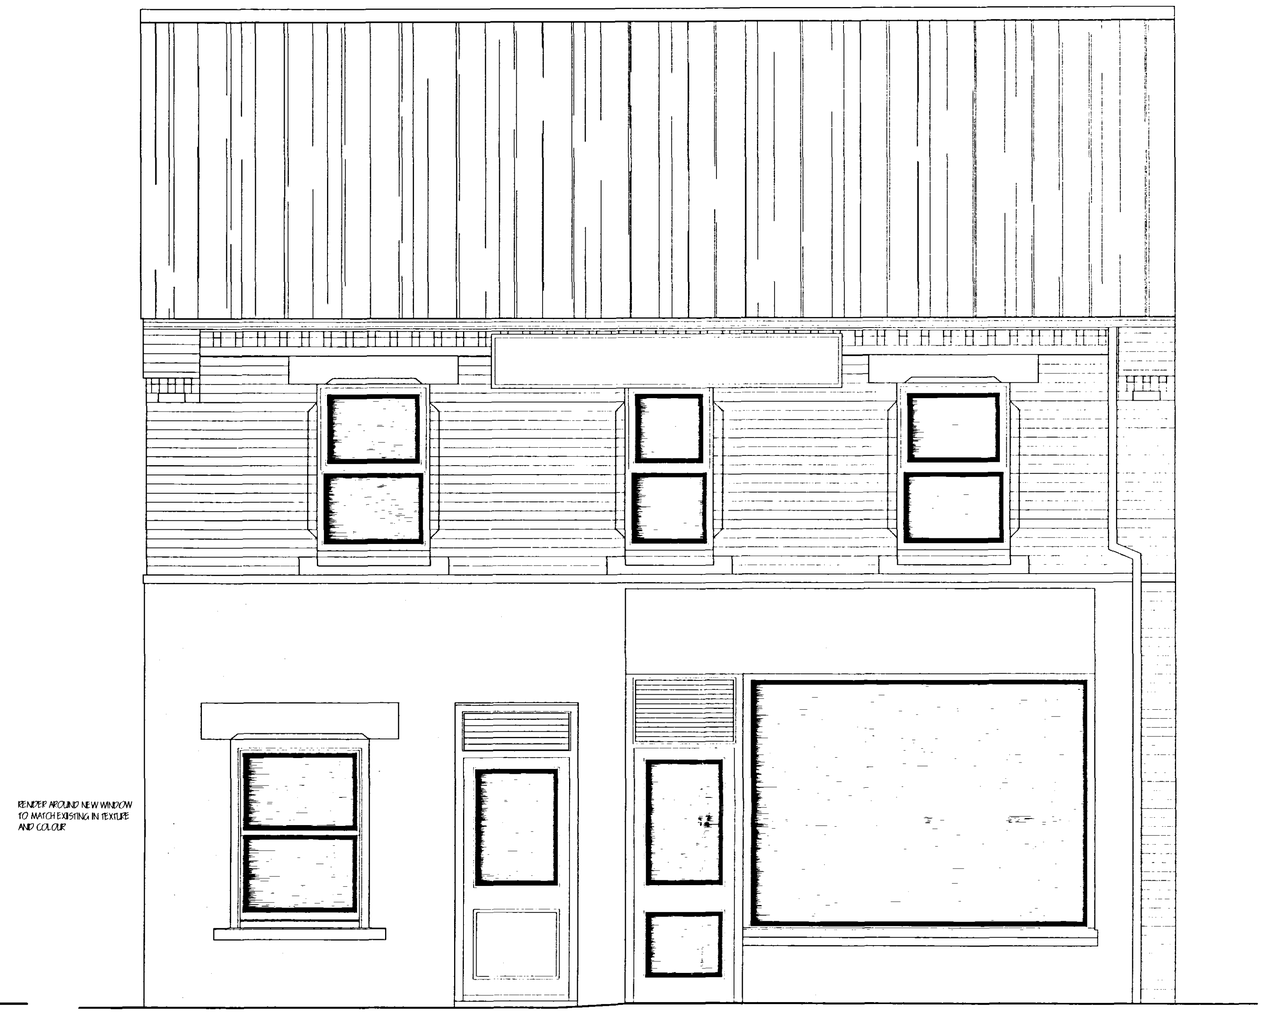

SOUTH ELEVATION (PROPOSED)

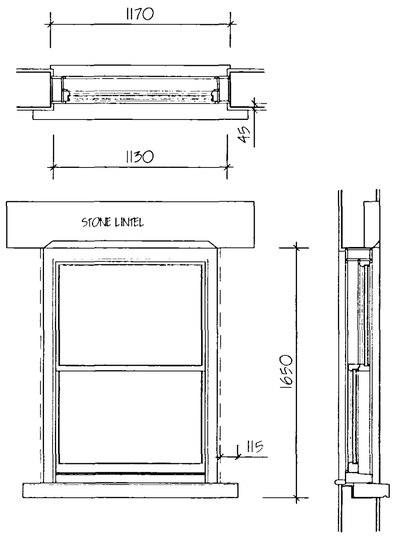

WINDOW DETAIL 1:20



LOCATION PLAN 1:2500



revision	date	init.	revision details

COOPER ARCHITECTURAL DESIGN
WOODRUFF COTTAGE HOCKLESGATE
FLEET SPALDING, LINC'S PE12 6LF
Tel 01406 426899
Mobile 07808 125 778
E-Mail c.a.d@btconnect.com

SUPERSEDED

Client.
PAVELEY'S FISH & CHIPS

Project.
REPLACEMENT OF BAY WINDOW
BRIDGE ROAD
SUTTON BRIDGE
SPALDING
LINC'S

Drawing.

SHDC
Planning & Development
20 APR 2007
Ref: 0521/07

Scale 1:20	Drawing No. 0620-08
Date. APRIL '07	Drawn JE