

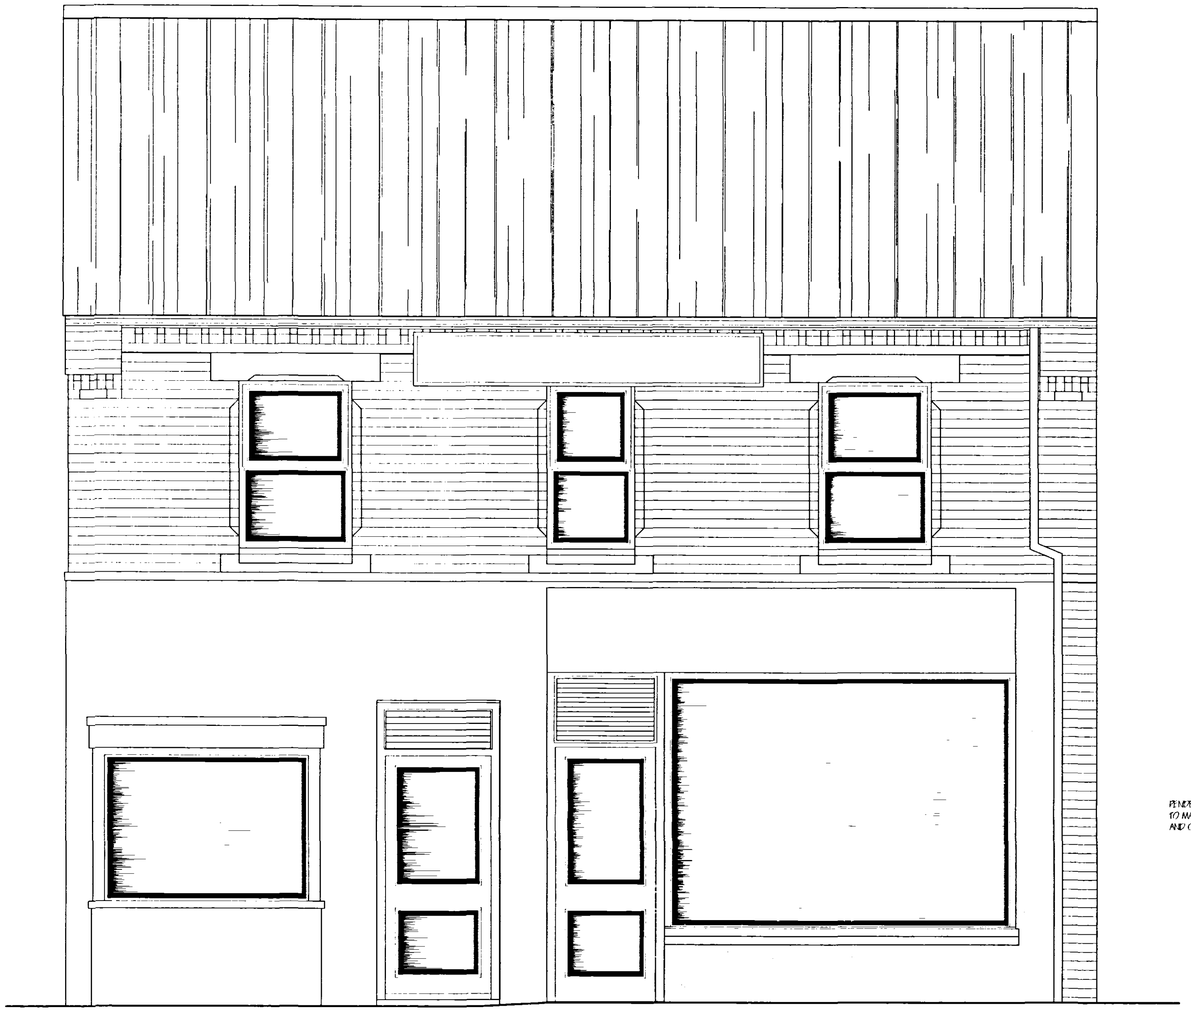


SOUTH ELEVATION (EXISTING)

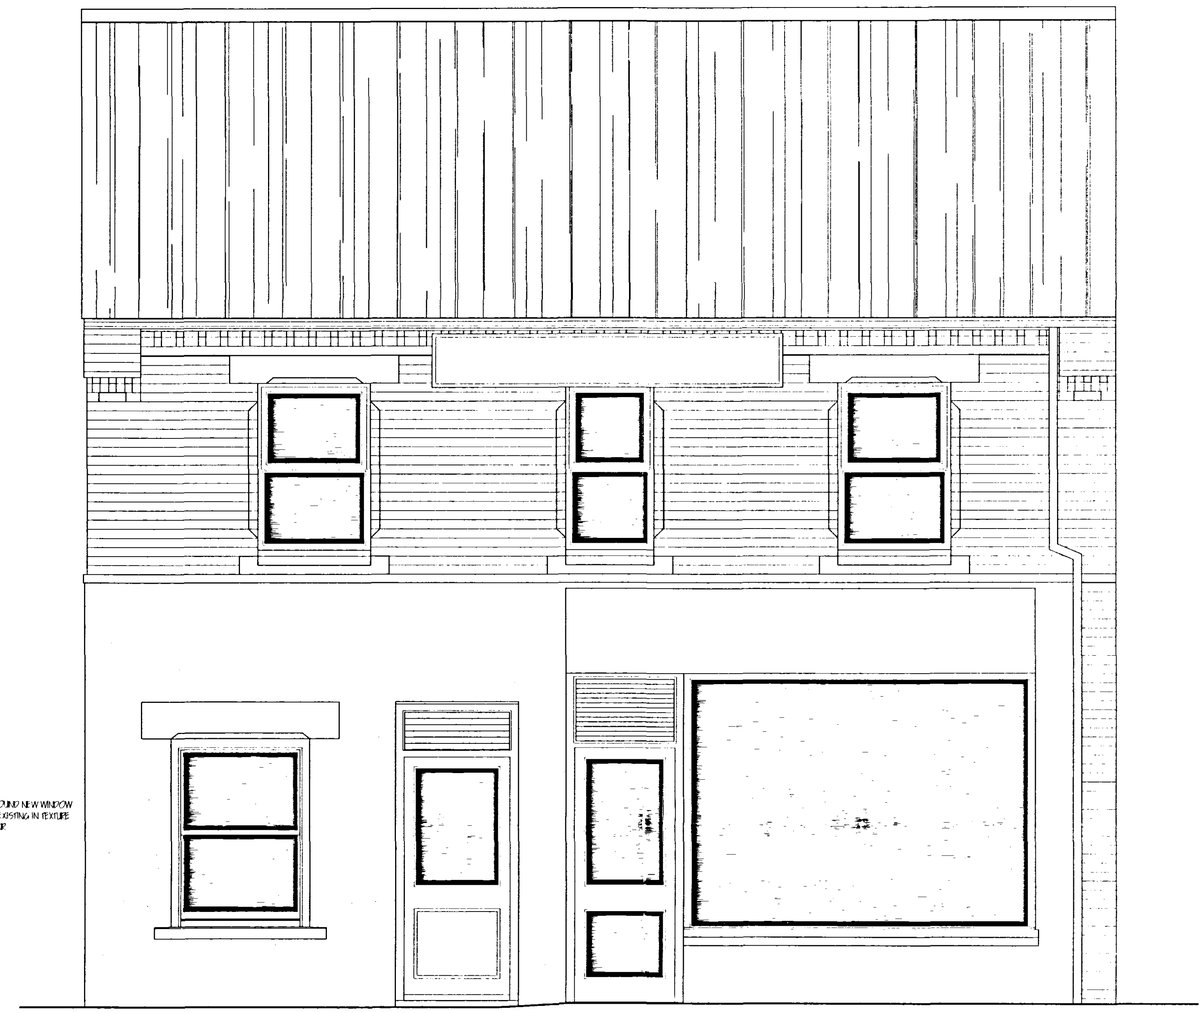

SOUTH ELEVATION (PROPOSED)

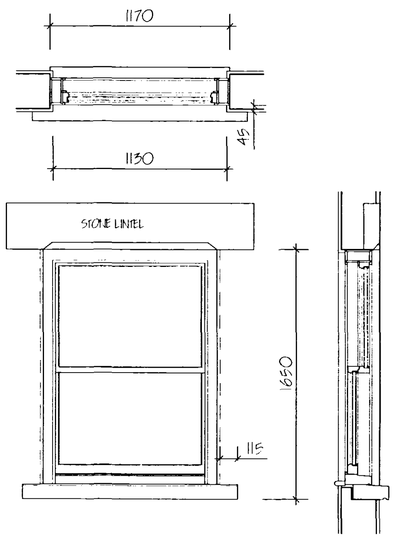

WINDOW DETAIL 1:20



LOCATION PLAN 1:2500

NORTH

SHDC
Planning & Development
2 0 APR 2007
Rec'd 05/21/07

revision	date	init.	revision details.

COOPER ARCHITECTURAL DESIGN
WYDORINE COTTAGE HOCKHOLGATE
FLEET SPALDING, LINC'S PE12 6UF
Tel. 01406 426899
Mobile : 07808 125 778
E-Mail : c.a.d@btconnect.com

Client.
PAXTERS FISH & CHIPS

Project.
REPLACEMENT OF BAY WINDOW
BRIDGE ROAD
SUTTON BRIDGE
SPALDING
LINCS

Drawing.
SUPERSEDED

Scale 1:20	Drawing No. [illegible]
Date. APRIL '07	Drawn [illegible]