

PROPOSED
REAR ELEVATION
Scale 1:100

PROPOSED
FRONT ELEVATION



PROPOSED
SIDE ELEVATION WEST



PROPOSED
REAR ELEVATION
Scale 1:100

PROPOSED
FRONT ELEVATION




PROPOSED
SIDE ELEVATION WEST



LOCATION PLAN 1:1250

FACING MATERIALS TO MATCH EXISTING
FLOOR LEVELS TO BE NO LOWER THAN EXISTING
SITE LEVELS REMAIN UNCHANGED


EXISTING
FLOOR PLAN
Scale 1:100

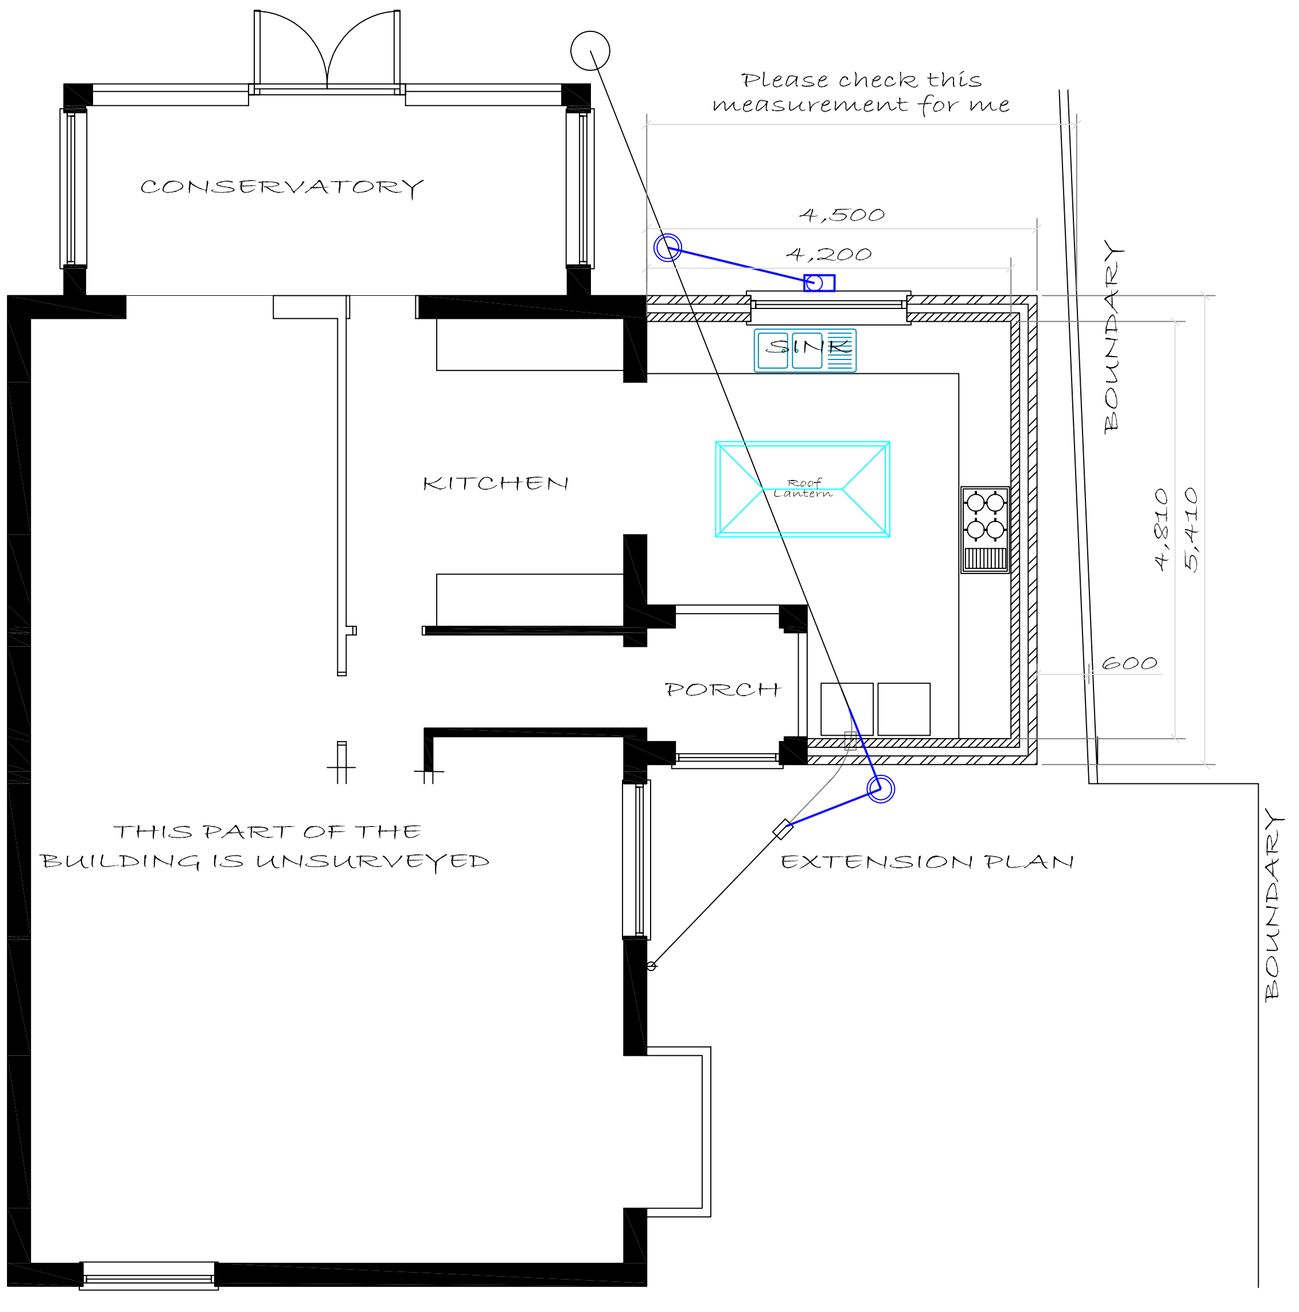


PROPOSED
FLOOR PLAN
Scale 1:50



BLOCK PLAN 1:200

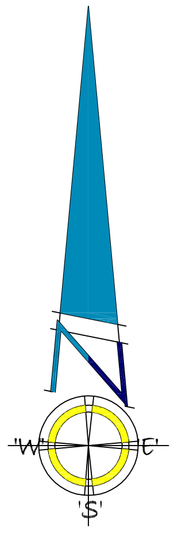

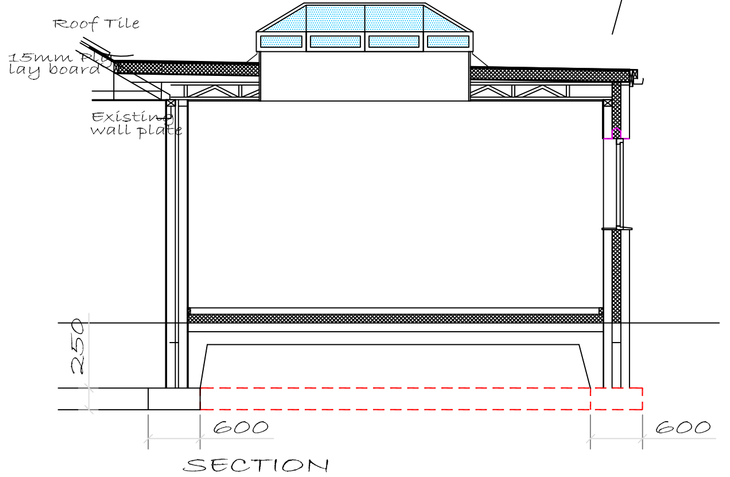

SECTION

Borough Council of Kings Lynn & West Norfolk The Mayors Award for Design in the Environment
Highly Commended
Residential New Build

LABC
Peterborough City Council
Winner, New Small Scale housing development
Highly commended
Commercial category building
Design and Construction award

Building Design Awards
Building Excellence in Penland
Winner, Herritage award for Conversion or Renovation
Highly commended
for Conversion or Renovation
Highly commended
Heritage award New Build

Rev	Purpose	By	Date

D B D S
Web site www.davidbrokerdesignservices.co.uk

DAVID BROKER DESIGN SERVICES
ARCHITECTURAL TECHNICIANS
OLDEN LODGE STATION ROAD
WISBECH ST MARY
WISBECH CAMBS PE13 4RY
Telephone 01945 410421
ESTABLISHED 1975
E-mail- david.broker@btinternet.com

Issue:		
Client:	MR & MRS JUDE	
Drawing No:	2165-P1 GA PLANS AND ELEVATIONS	
Project:	PROPOSED EXTENSION TO KITCHEN	
Site:	No 13 FAULKLANDS ROAD SUTTON BRIDGE	
Postcode: PE12 9XF	Drawn: DB	Checked: -
Print Scale: 1:50	Date: 21-04-2021	Revision No: -

All dimensions to be verified on site - This drawing and design remains the copyright of David Broker and may not be reproduced without permission. David Broker or Concept 2000 will not be held responsible for any construction works undertaken prior to approval or before approved plans are issued - Any alterations to details or specifications may invalidate the approval and incurr significant additional costs.