

SOUTH HOLLAND DISTRICT COUNCIL

Council Offices
Priory Road
Spalding
Lincolnshire
PE11 2XE

Tel 01775 761161

09 JUN 1988


S2 3/78

This copy has been produced specifically for Planning and Building Control purposes only. No further copies may be made

N

Reproduced from the Ordnance Survey mapping with the permission of the Controller of Her Majesty's Stationery Office (c) Crown Copyright, Unauthorised reproduction infringes Crown copyright and may lead to prosecution or civil proceedings

OS Licence No LA079413

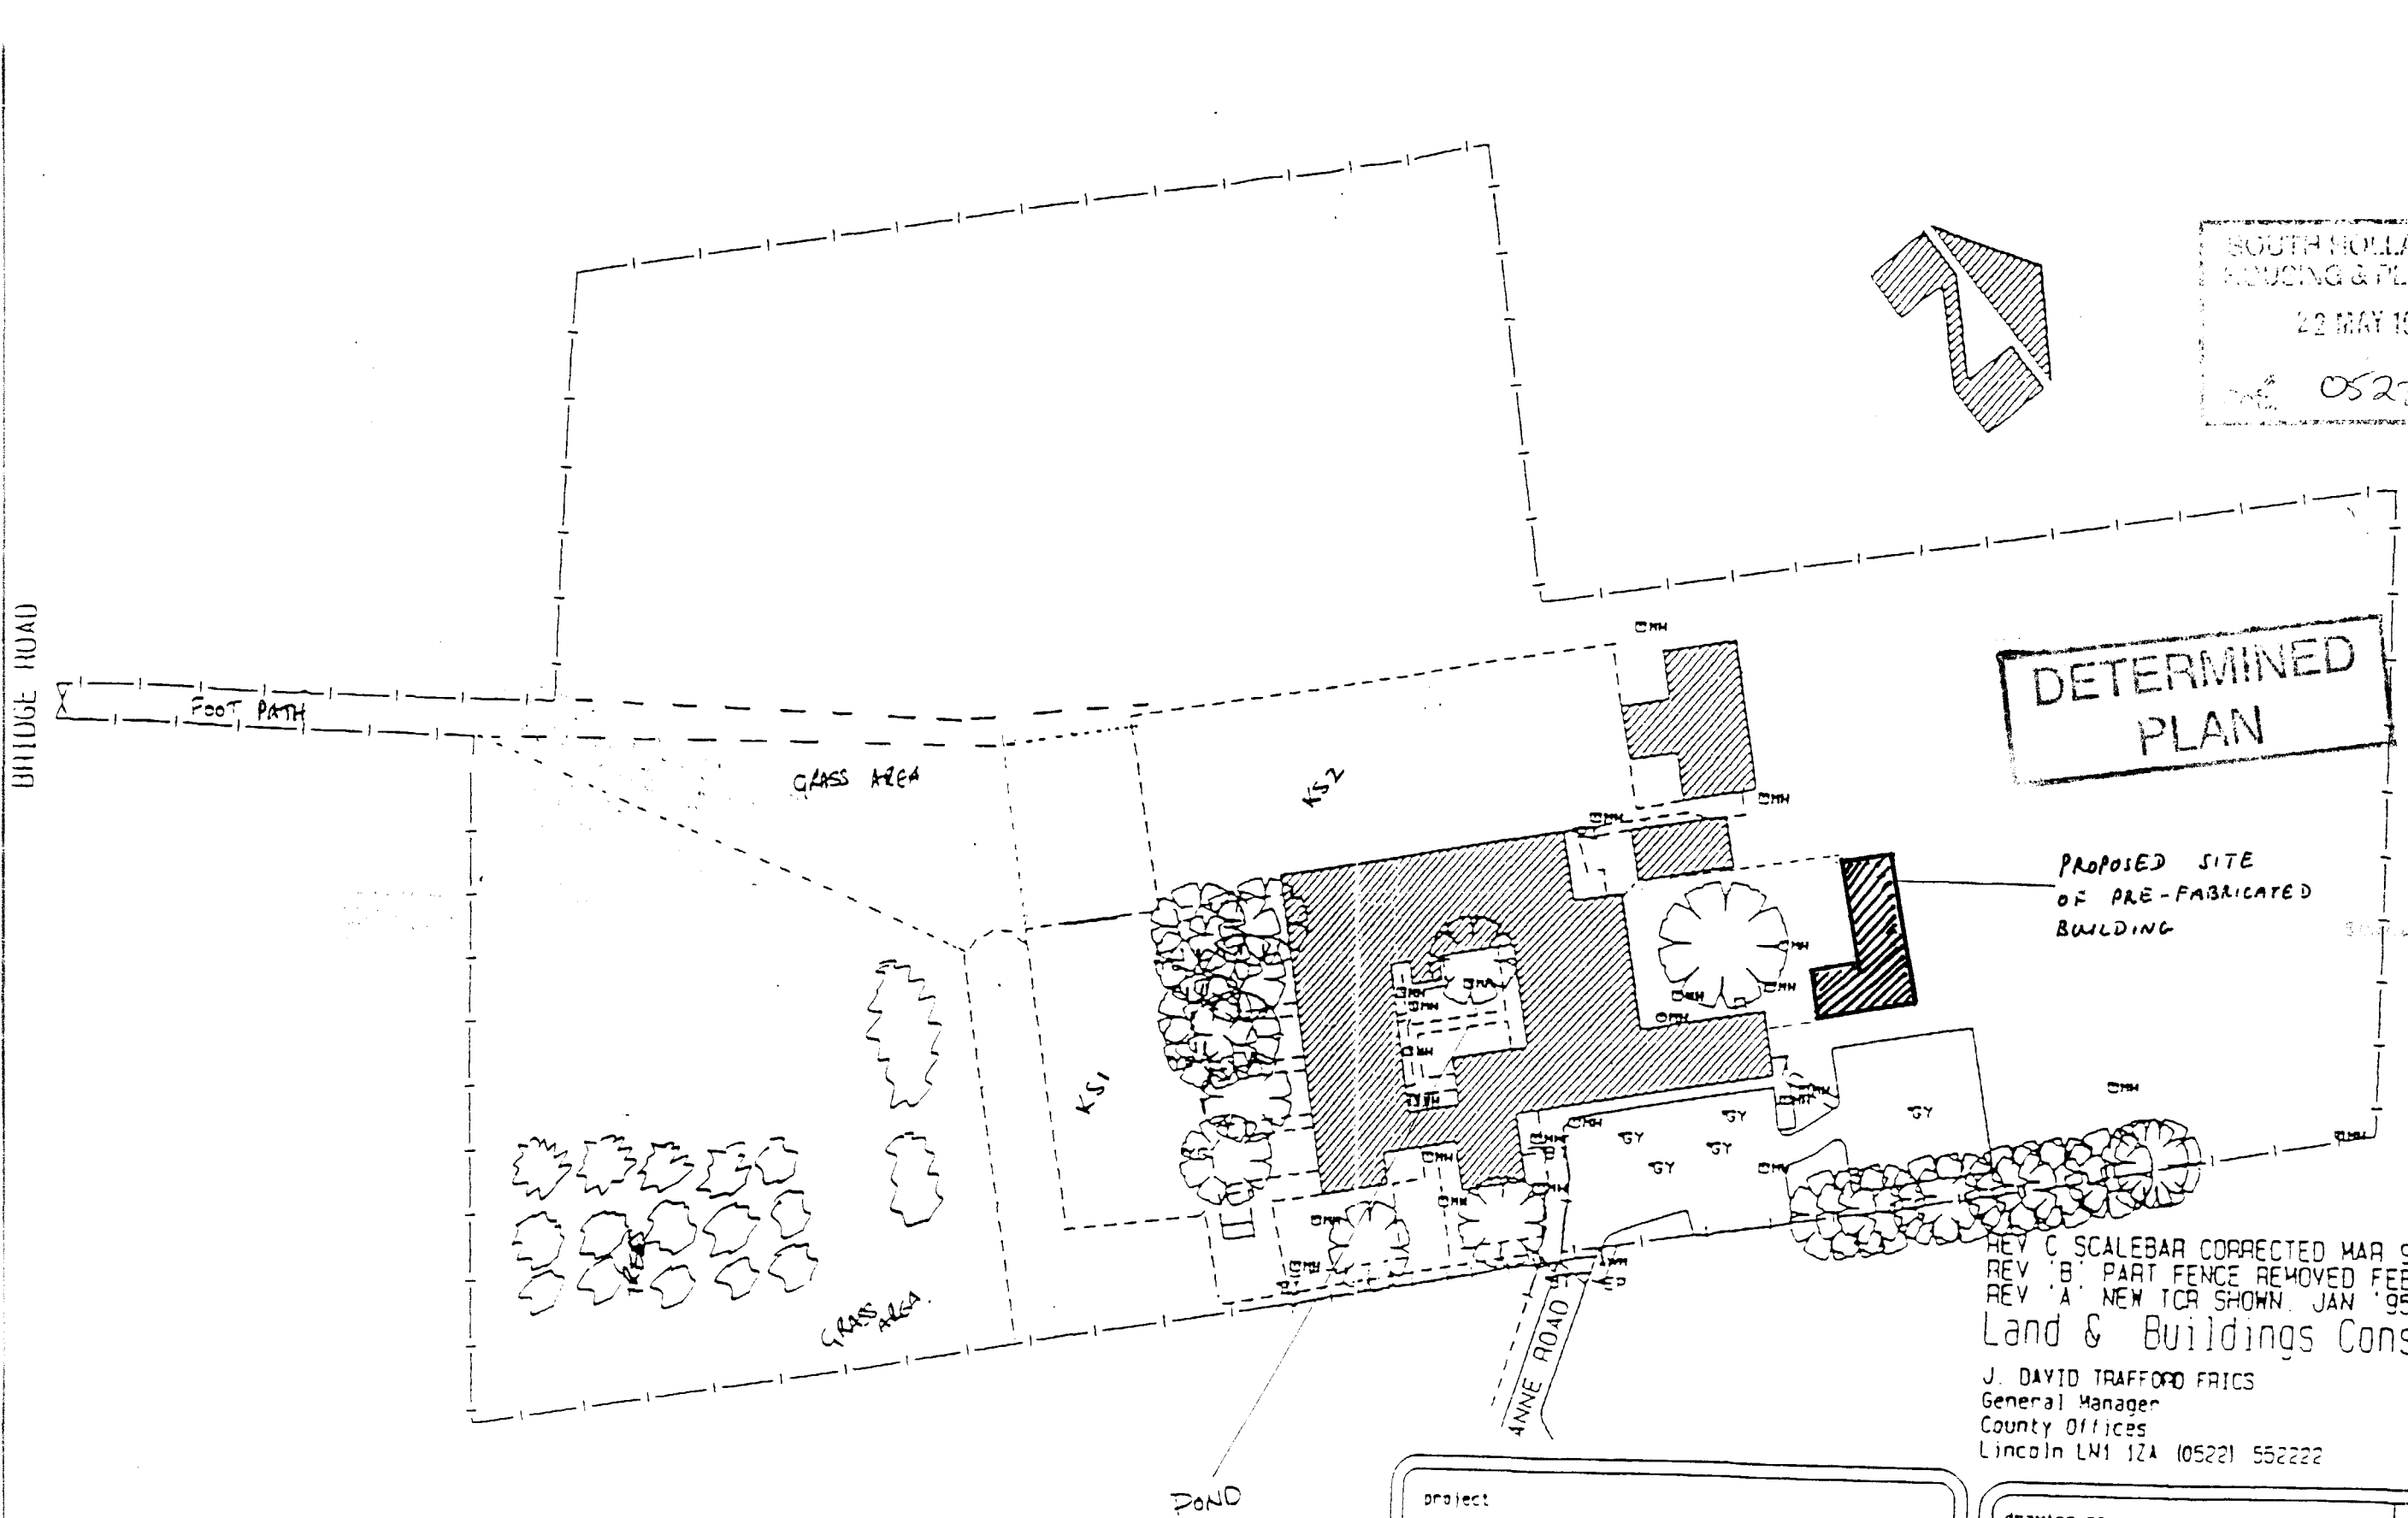

SOUTH HOLLAND DC
HOUSING & PLANNING
22 MAY 1998
Ref. 0523/98

REV 'C' SCALEBAR CORRECTED MAR '96
REV 'B' PART FENCE REMOVED FEB '95
REV 'A' NEW TCR SHOWN. JAN '95

Land & Buildings Consultancy
J. DAVID TRAFFORD FRICS
General Manager
County Offices
Lincoln LN1 1ZA (0522) 552222

project
SUTTON BRIDGE
WESTMERE
C.P. SCHOOL

drawing no. H0041/LS1

revision 'C'

10 5 0 10 20 30 40 50 60 70 80 90 100

SCALEBAR CORRECTED MARCH '96

RECORD SITE PLAN

L&BC

scale

date JAN '95

drawn RHWright

A Professional Consultancy of Lincolnshire County Council