
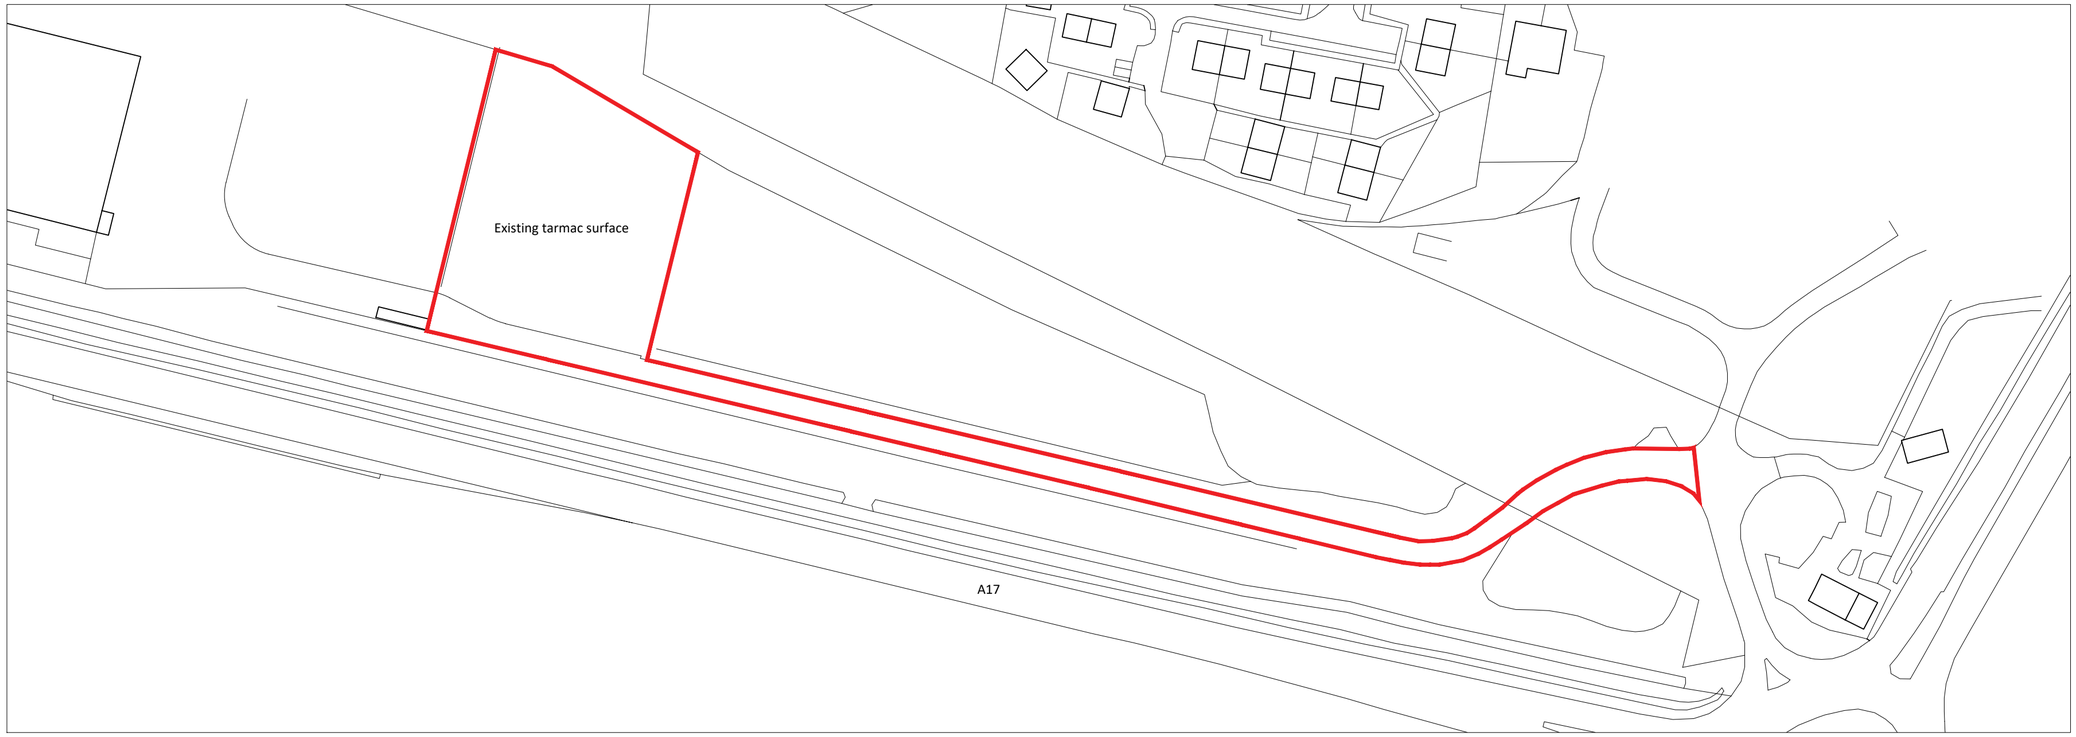


Above: Existing Site Plan 1:1250

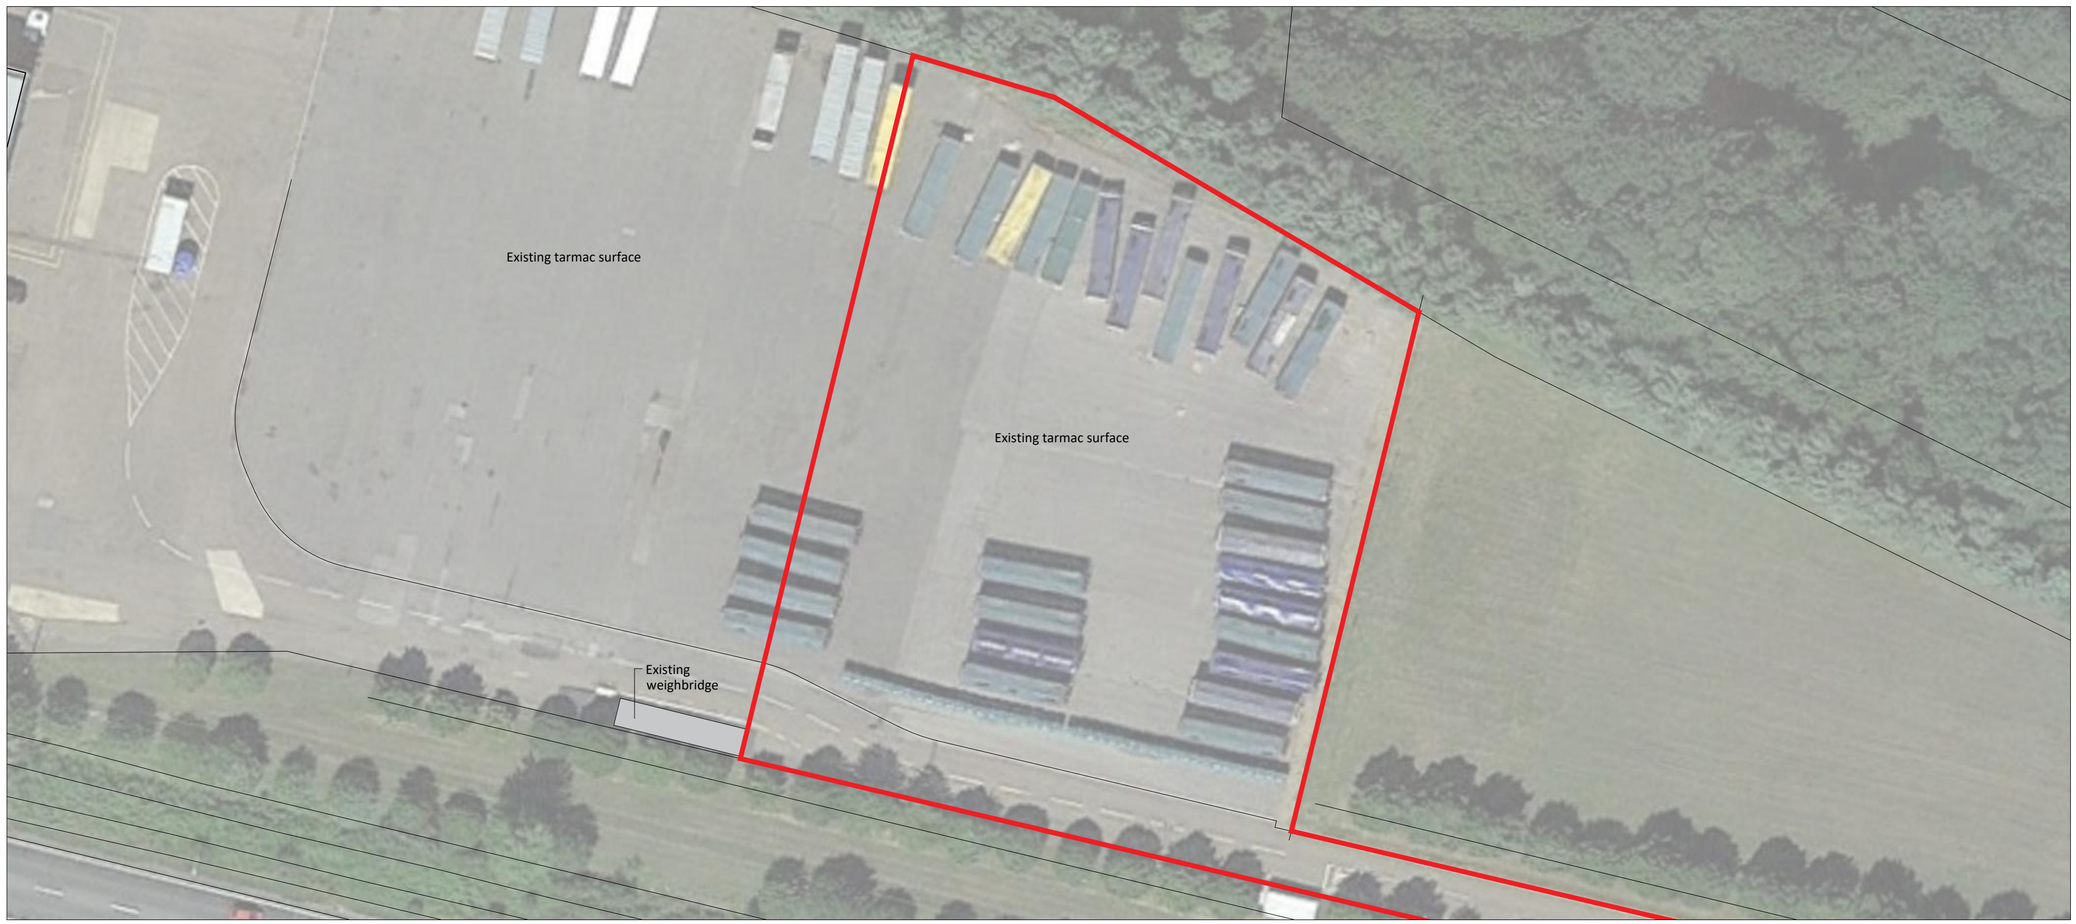

Above: Existing Site Plan 1:500

Notes

Copyright
© Robert Doughty Consultancy Limited.
All rights described in the Copyright, Designs and Patents Act 1988 have been asserted.

Ordnance Survey Map
© Crown Copyright. OS Licence No: AR 100010613.

Dimensions
© Use figured dimensions only. All dimensions should be checked against on site conditions and any discrepancies should be brought to the attention of Robert Doughty Consultancy Limited.

CDM 2015
This drawing is for illustrative purposes and/or obtaining the relevant planning permission only. It should not be used for construction and accordingly, risk identification under the Construction (Design & Management) Regulations 2015 has not been undertaken.

N

0 10 20 30 40 50m
1.1250

0 5 10 15 20 25m
1.500

Rev	Description	Date
-	-	-

rdc
Robert Doughty Consultancy

32 High Street, Helpringham
Sleaford, Lincolnshire, NG34 0RA

Tel: 01529 421646
Email: admin@rdc-landplan.co.uk
Web: www.rdc-landplan.co.uk

Client
Franklin Bros Limited

Project
Asphalt Plant
Sutton Bridge

Drawing
Existing Site Plan

Scale @ A2	Date
As shown	23/02/24

Drawn By	Checked By
WW	LMS

Job Number	Status	Purpose of Issue
1589-1	PL	Planning

Drawing No.	Rev
1589-1_PL_SP01	-