

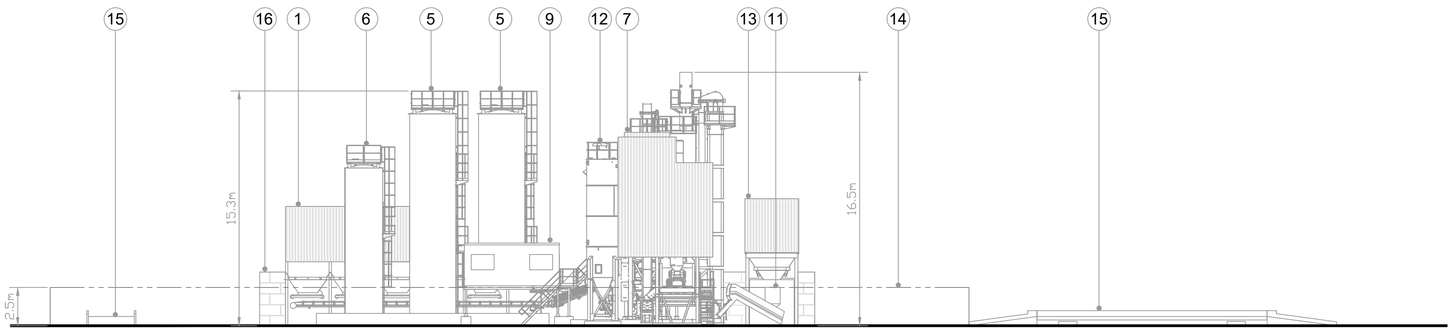



Elevation On "A" - "A"

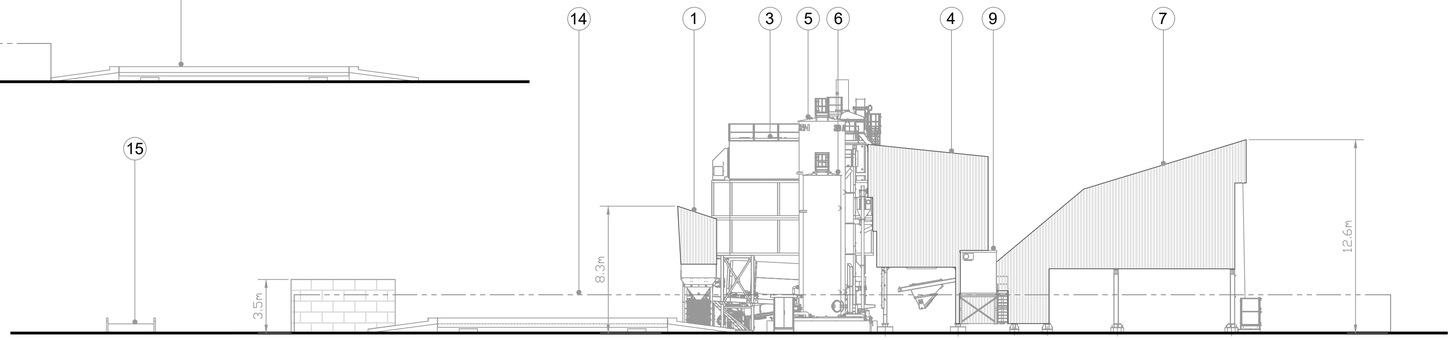

Elevation On "B" - "B"

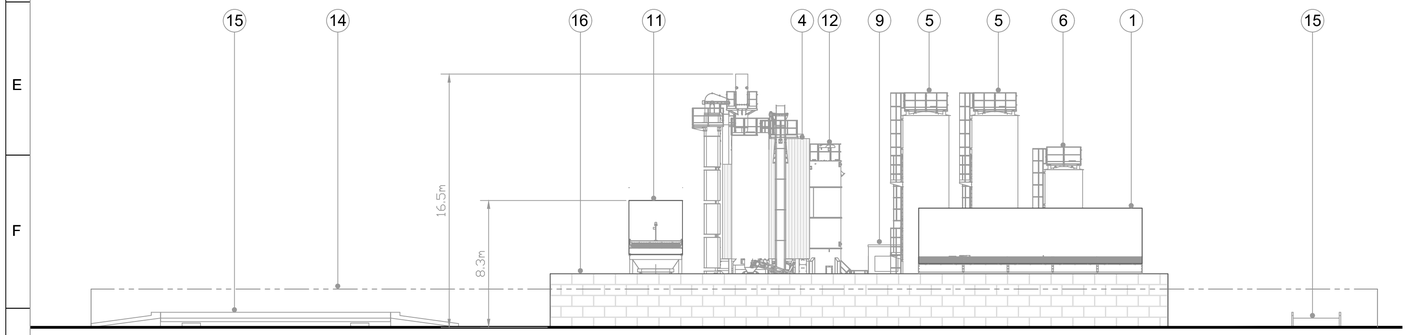

Elevation On "C" - "C"

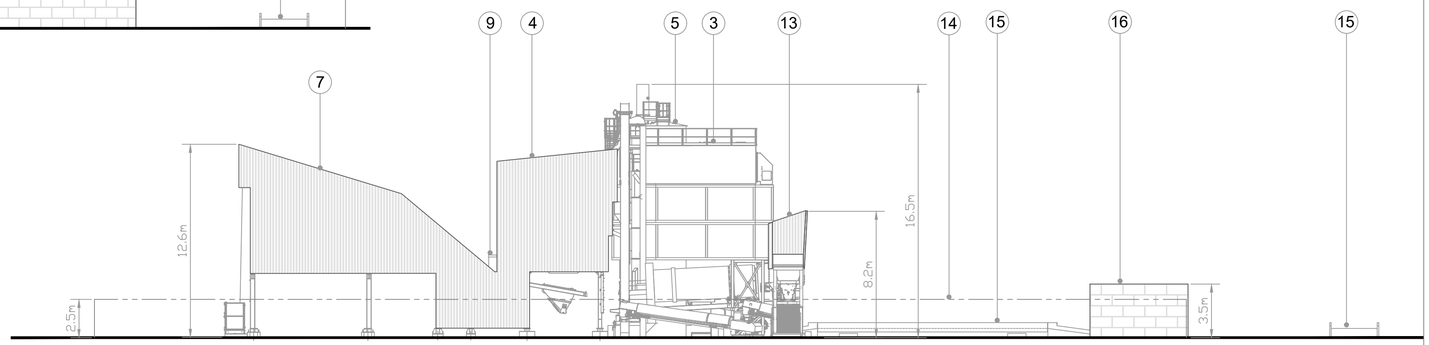

Elevation On "D" - "D"

Ref No	DESCRIPTION
1	COLD FEEDERS 5x8 m3
2	DRUM DRYER D200
3	BAGHOUSE FILTER F324
4	T1s BATCH MIXING TOWER
5	BITUMEN TANKS - 2 x 50 m3
6	FUEL TANK - 1 x 35 m3
7	HOT STORAGE MIX - 100 Tn
8	HOT STORAGE MIX - DIRECT
9	CONTROL ROOM
10	RAP FEEDER
11	MIXER RAP
12	MINERAL FILLER SILO 2
13	RAP HOPPER
14	POST & WIRE FENCE
15	WEIGHBRIDGE (2 No)
16	AGGREGATE STOCK BAYS

0 10 20 50

SCALE BAR 1:200

For Site Plan See Drawing No SB/001/A

REV	DATE

DRAWN BY	CHECKED BY	APPROVED BY
REVISION		

TITLE

ASPHALT PLANT ELEVATIONS
NENE, SUTTON BRIDGE

IDENT	FINISH	QTY REQ'D

DRAWN BY	D.T.
CHECKED BY	
APPROVED BY	
DATE	20/11/23
SHEET	1 OF 1

BULLDOG

SCALE	SIZE	DRG No.	REV
1:200	A1	SB/002	