
AS PROPOSED

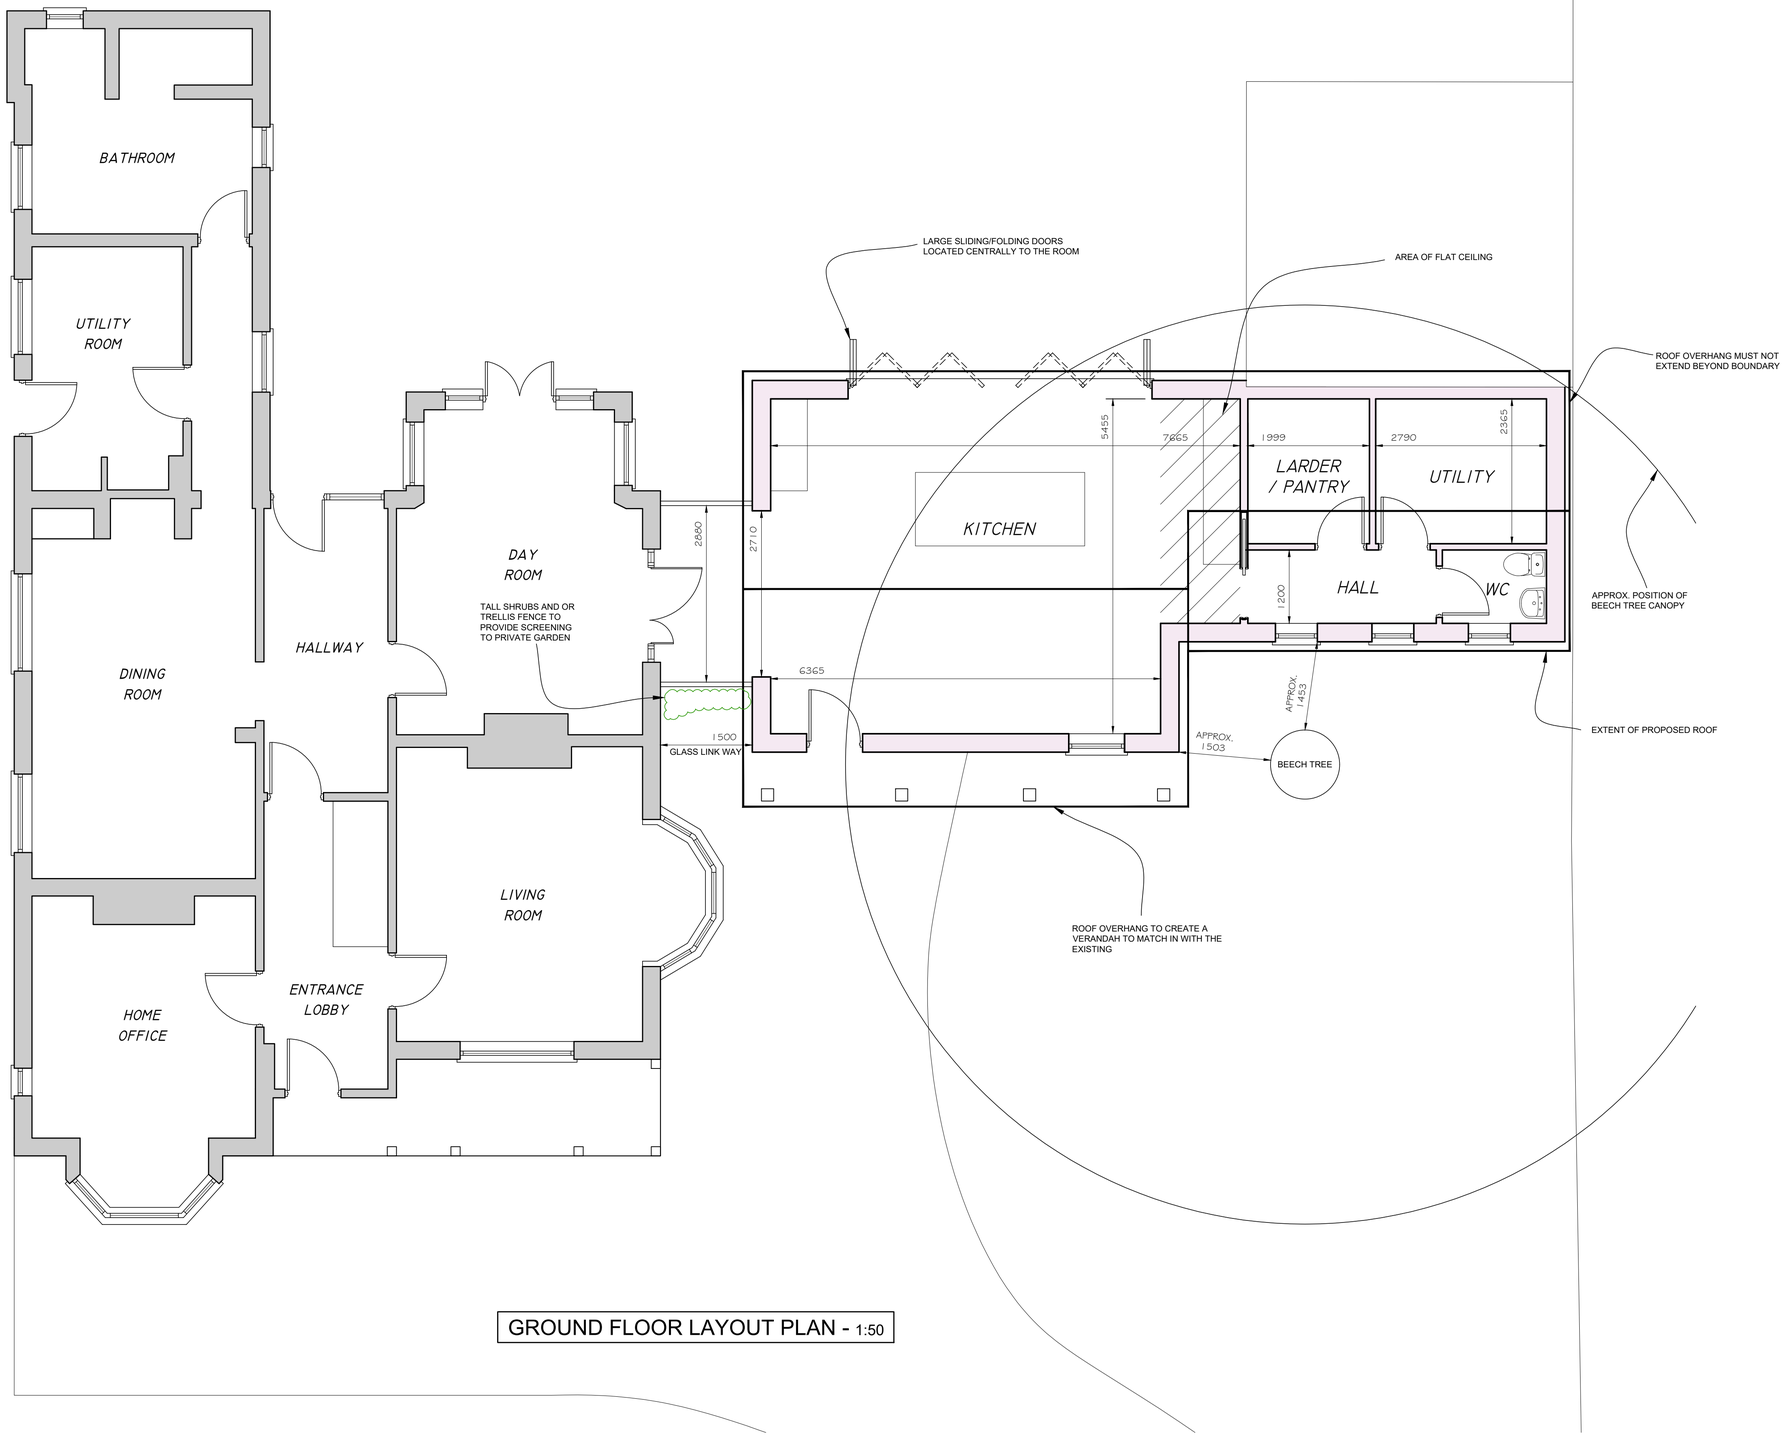

GROUND FLOOR LAYOUT PLAN - 1:50

NOTES

DO NOT SCALE THIS DRAWING.

ALL DIMENSIONS ARE IN mm UNLESS NOTED OTHERWISE.

ALL DIMENSIONS, DETAILS, COMPONENTS AND ASSEMBLIES SHALL BE VERIFIED BY THE CONTRACTOR PRIOR TO CONSTRUCTION, MANUFACTURE OR SUPPLY.

ALL MATERIALS, CONSTRUCTION AND DETAILS SHOWN OR IMPLIED BY THIS DRAWING MUST COMPLY WITH CURRENT BRITISH STANDARDS, CODES OF PRACTICE, PLANNING / BUILDING REGULATIONS, H & SE LEGISLATION AND CLIENTS PARTICULAR SPECIFICATIONS.

CONFLICTING INFORMATION SHOWN OR IMPLIED SHALL BE REFERRED TO CALVERT BRAIN & FRAULO ARCHITECTURAL LTD.

THIS DRAWING AND THE WORKS DEPICTED ARE THE COPYRIGHT OF CALVERT BRAIN & FRAULO ARCHITECTURAL LTD. AND MAY NOT BE REPRODUCED WITHOUT WRITTEN PERMISSION.

THIS DRAWING MUST BE READ IN CONJUNCTION WITH ALL ENGINEERS, ARCHITECTS AND SPECIALISTS' DRAWINGS AND SPECIFICATIONS.

0 1000 2000 3000 4000 5000
Calvert Brain & Fraulo Architectural Ltd Scale: 1:100

REV.	DESCRIPTION	APPR.	CHKD.	DRAWN	DATE
-	ISSUED FOR PLANNING PERMISSION	RWB	RWB	APSC	25/05/21

SCALES
1:100 @ A1

CLIENT
DAVID GOODE

PROJECT
PROPOSED EXTENTION TO
48 NEW ROAD
SUTTON BRIDGE
PE12 9RQ

DRAWING TITLE
AS PROPOSED :
FLOOR PLAN

- ☐ SCHEME
- ☐ BUILDING REGS
- ☐ WORKING DRAWING
- ■ PLANNING
- ☐ TENDER ISSUE
- ☐ ISSUED ON COMPLETION

CALVERT BRAIN & FRAULO
ARCHITECTURAL LTD
3 PORTLAND STREET, KING'S LYNN, NORFOLK, PE30 1PB
TEL 01553 766220 FAX 01553 766033 WWW C-B-F-A.CO.UK

DRAWING NO.
200867 / 10 / 02

REV.
-