

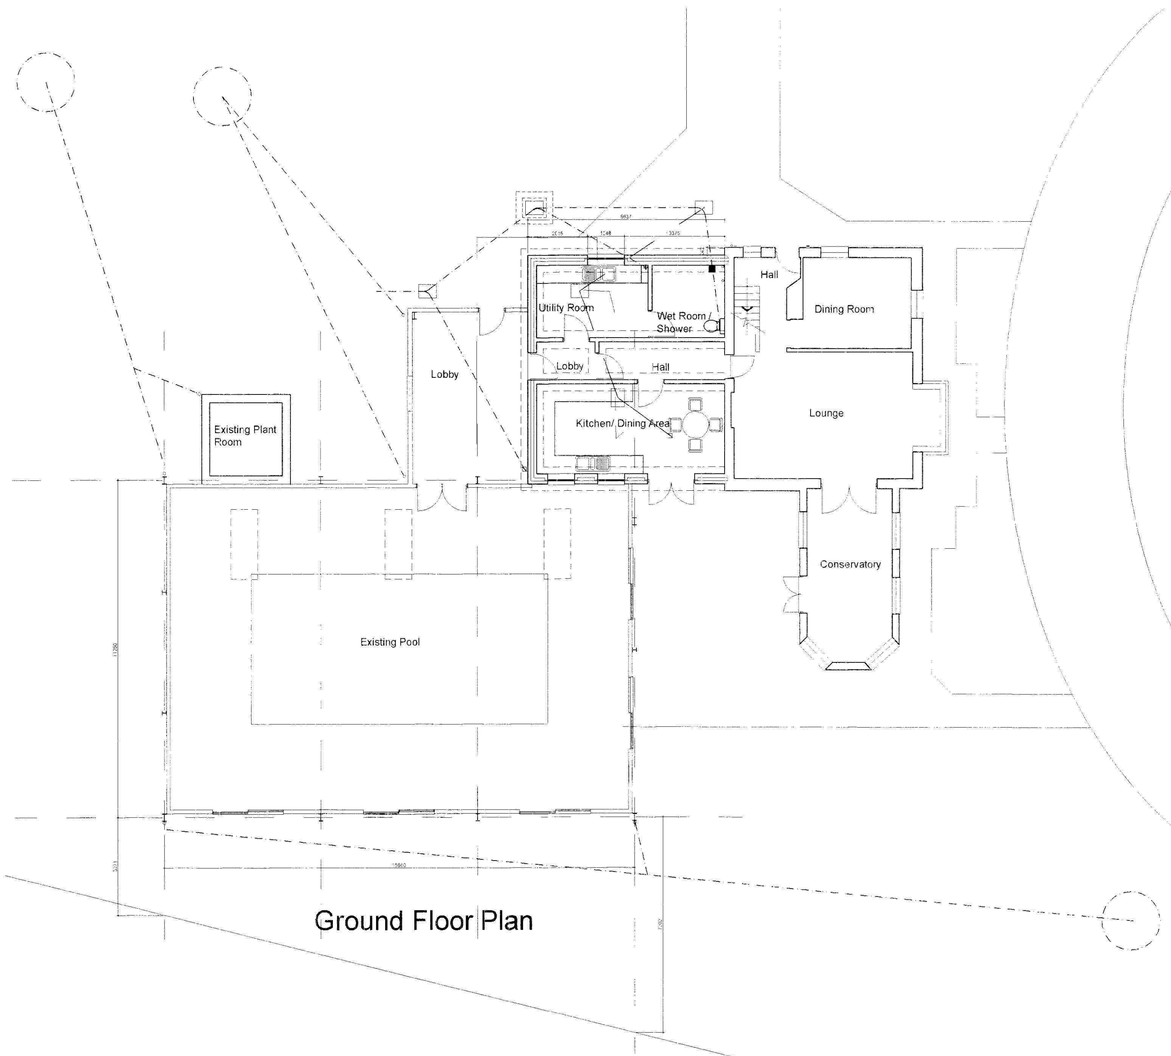



Ground Floor Plan

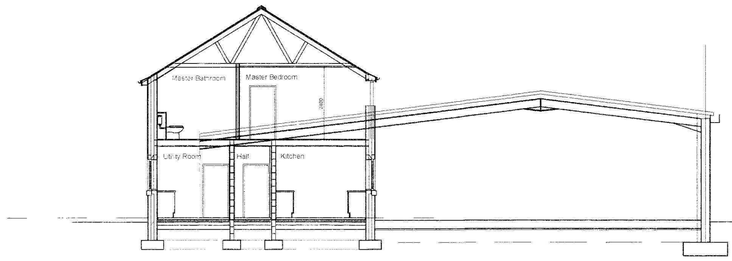

PROPOSED SECTION

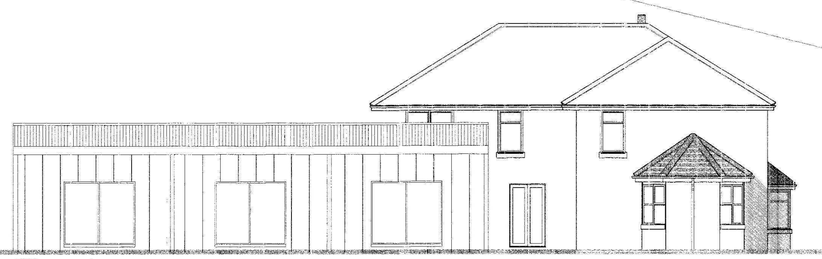

West Elevation

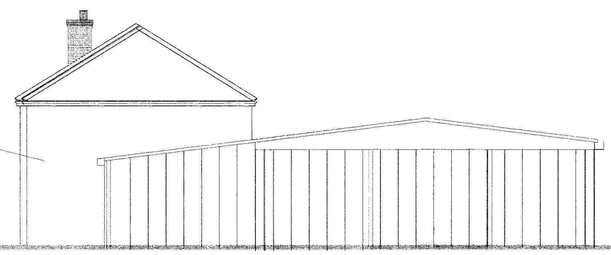

North Elevation

SHDC
Planning & Development
22 AUG 11
Ref. 0584-11

copyright reserved ©

DC ARCHITECTURAL SOLUTIONS LIMITED
ARCHITECTURAL AND PLANNING SERVICES
26,SOUTHGATE, SLEAFORD,LINCOLNSHIRE, NG34 7RY
TEL NO. 01529 309611; FAX. NO. 01529 309612
E-mail - dcarchitectural@btconnect.com

Client: Mr. Mark Godfrey

Project: Proposed Extension to House
184,Avenue Farm Road, Sutton Bridge.Spalding, Lincs.
PE12 7QF

Drawing Title: Proposed plan and elevations

Drawing number: dc/197G/01

Scale: 1:100

Drawn: CPD

Revision:

Date: June 11

Checked: