
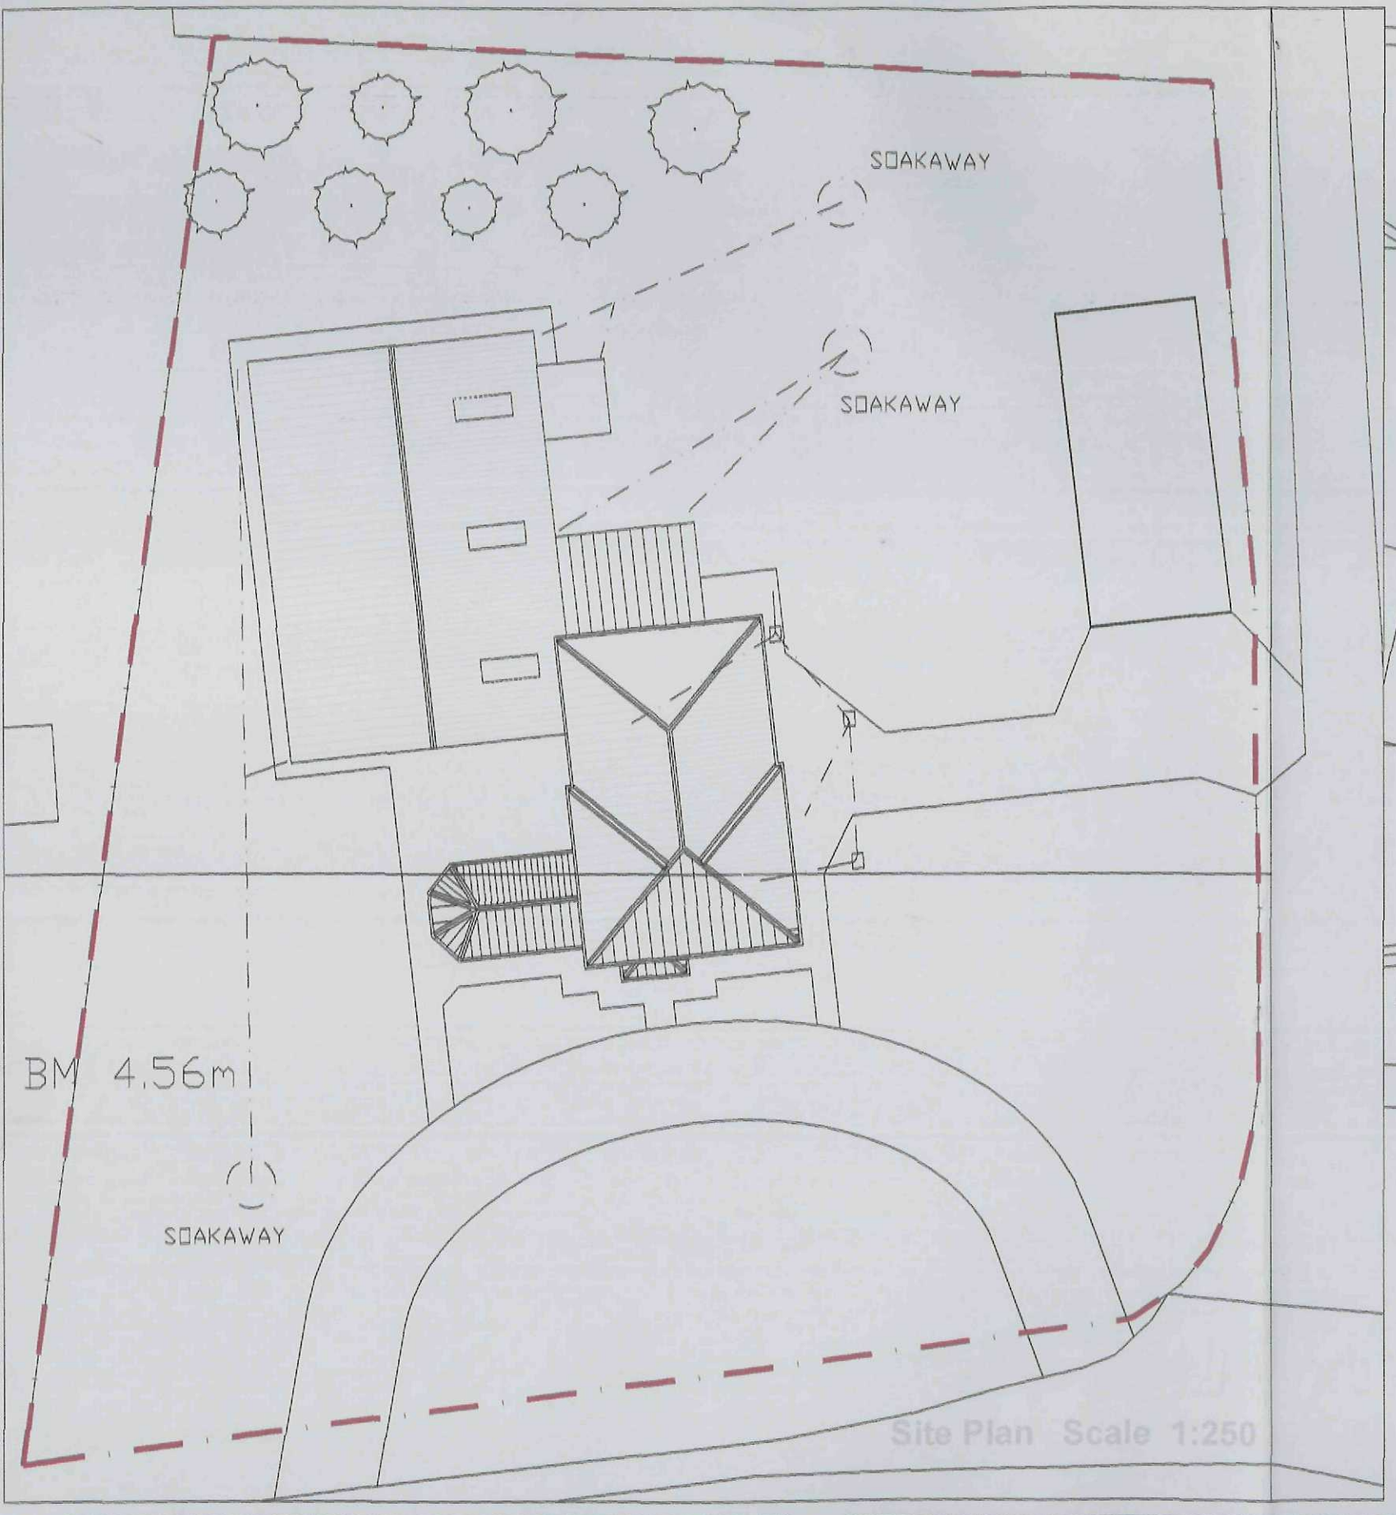


Site Plan Scale 1:250

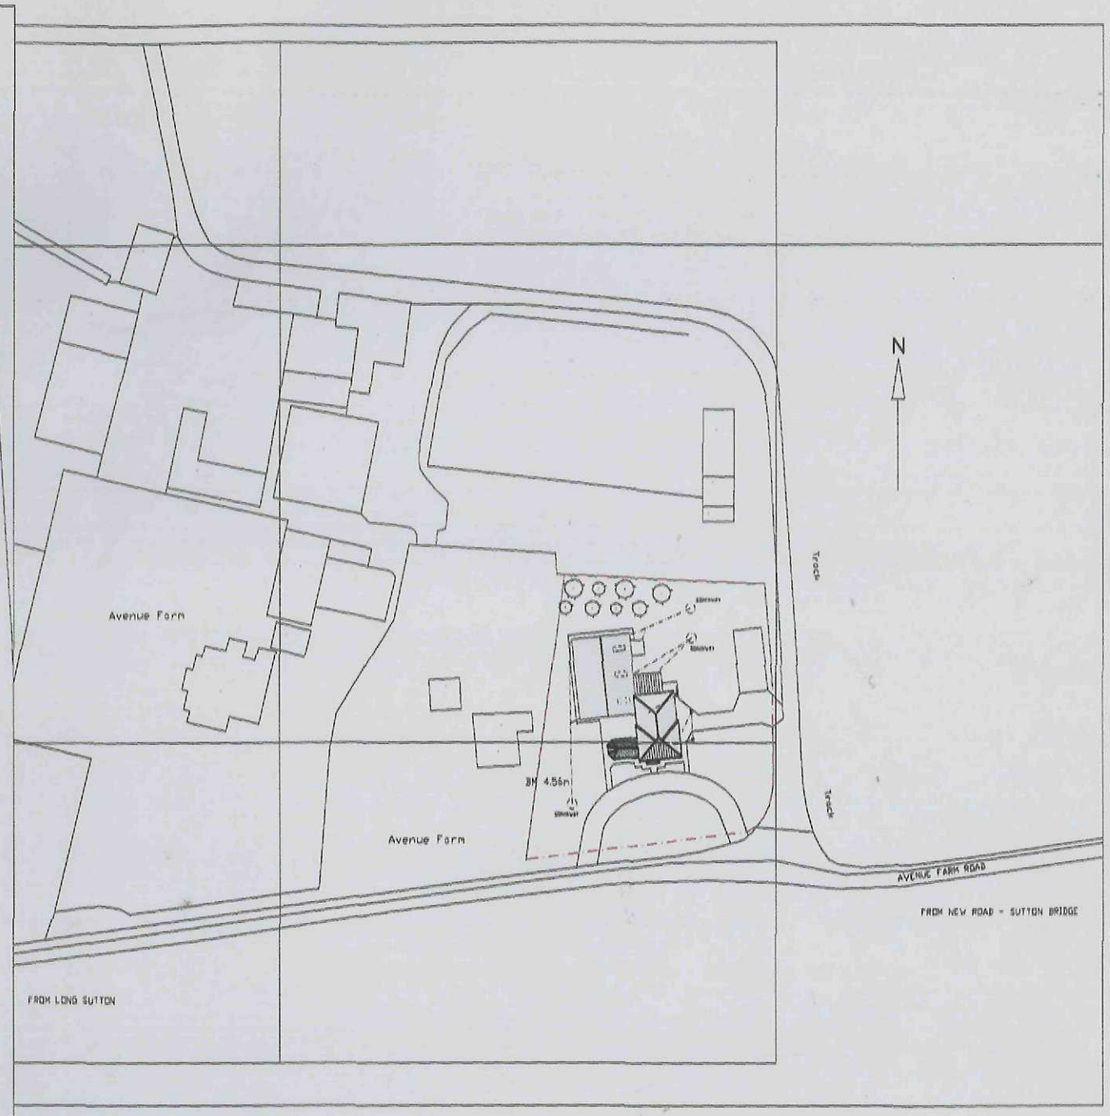

Location plan Scale 1:2500

SHDC
Planning & Development
02 AUG 2011
Ref: 0584-11

DC ARCHITECTURAL SOLUTIONS LIMITED
ARCHITECTURAL AND PLANNING SERVICES
26,SOUTHGATE, SLEAFORD,LINCOLNSHIRE, NG34 7RY
TEL NO. 01529 309611; FAX. NO. 01529 309612
E-mail - dcarchitectural@btconnect.com

Client Mr. Mark Godfrey

Project Proposed Extension to House
184,Avenue Farm Road, Sutton Bridge,Spalding, Lincs.
PE12 7QF

Drawing Title Site and Location Plans

Drawing number DC023:G:13.

Scale 1:250 and 1:2500

Drawn

Revision

Date JUN 11

Checked