




Side Elevation

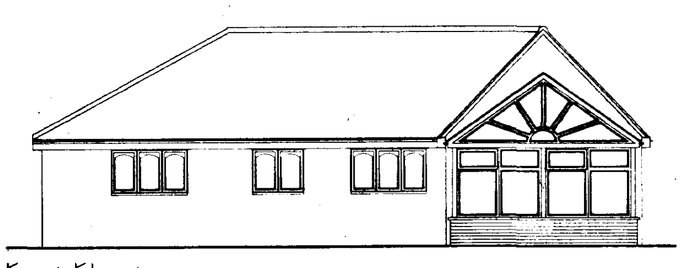

Front Elevation

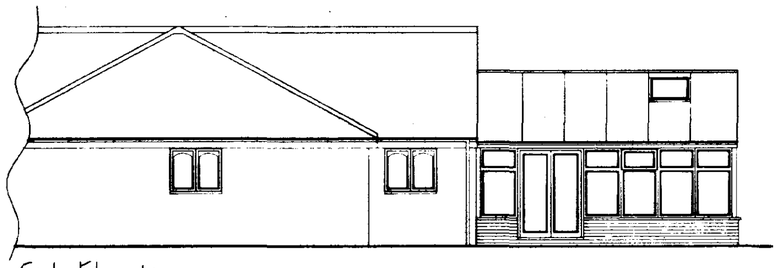

Side Elevation

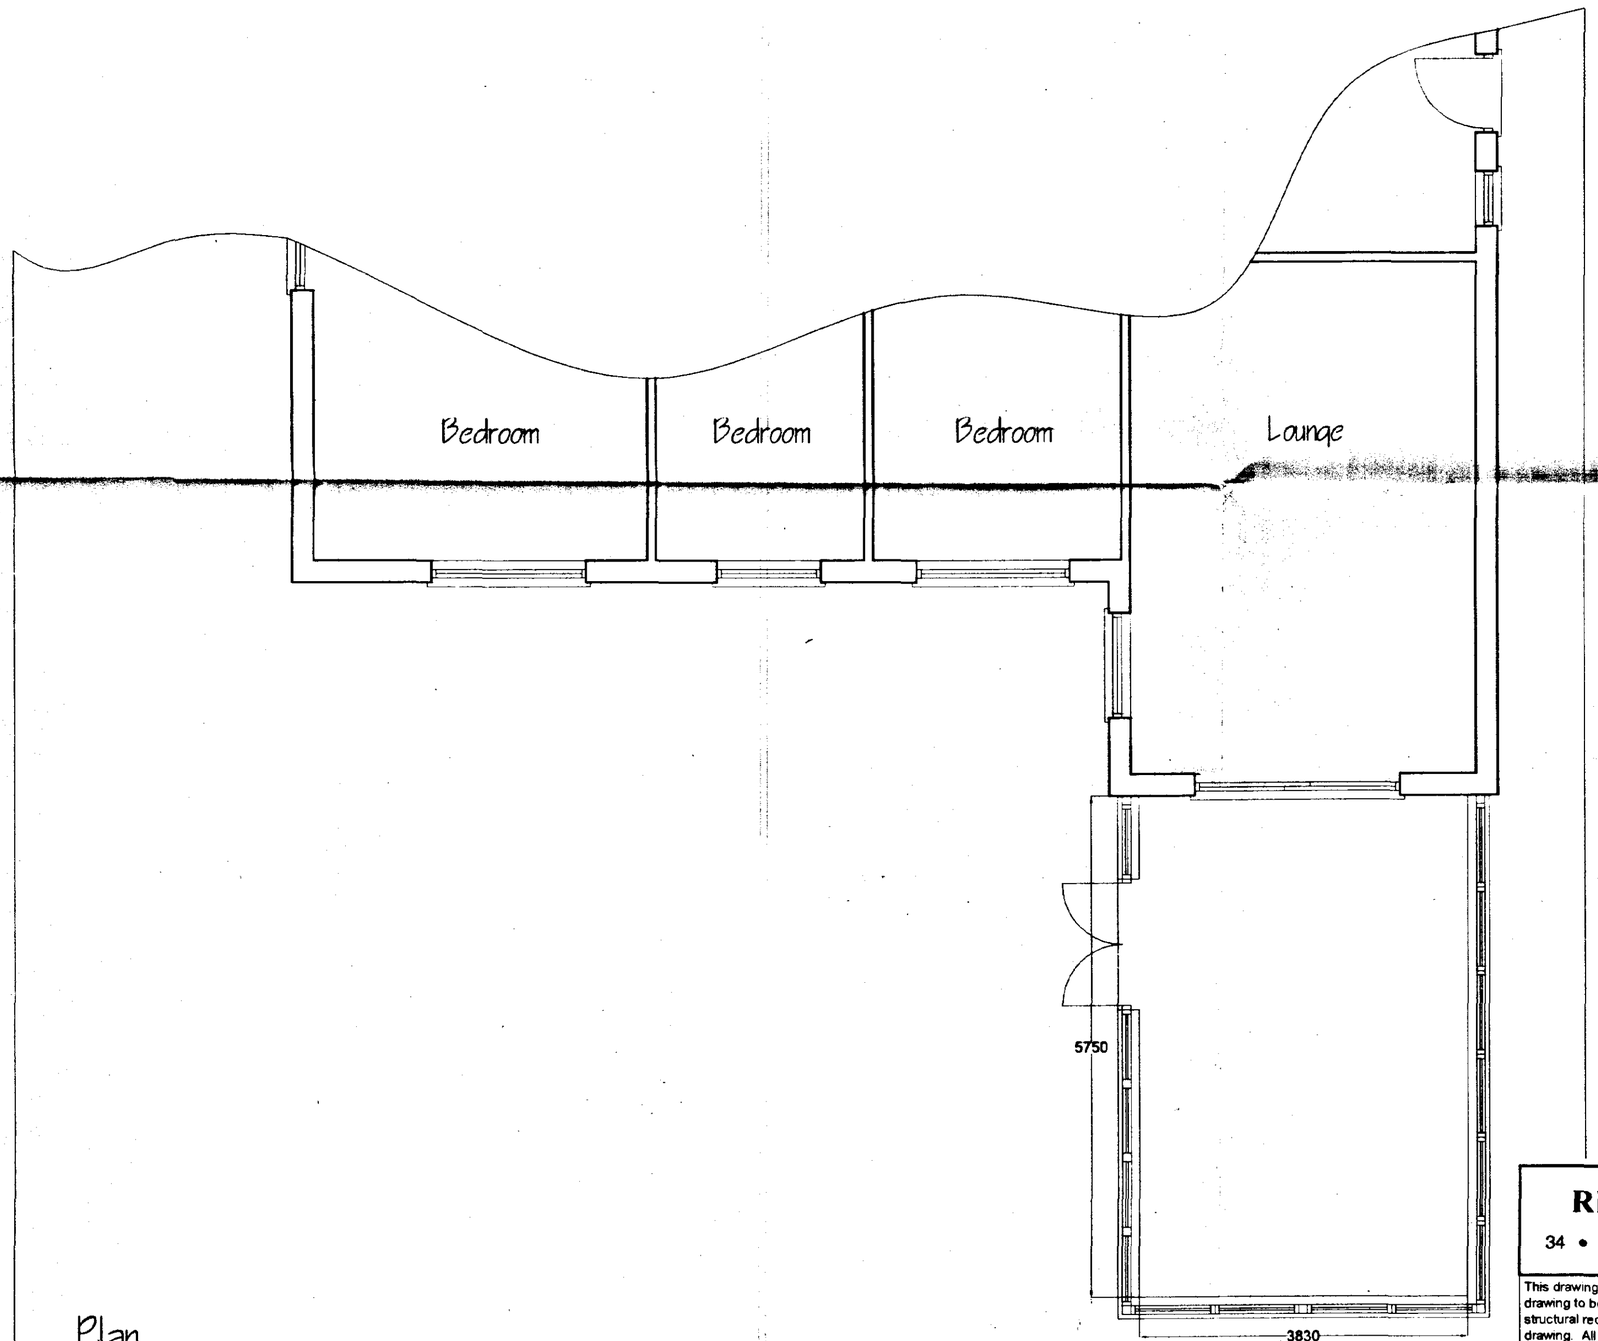

Plan

SHDC
Planning & Development
17 MAY 2002
Ref 0587/02

RICHARD C.F. WAITE ARCHITECT

34 • Bridge • Street • Kings Lynn • Norfolk • Tel: (01553) 772656

Proposed plan and elevations *of conservatory to* 66 Stanley Drive, Sutton Bridge.

for Mr. & Mrs. Gray.


This drawing is subject to amplification from further construction information. Any discrepancy found on drawing to be notified to Architect immediately. All foundations to be modified to suit ground conditions & structural requirements after site investigation by others. No dimensions or sizes to be scaled from this drawing. All sizes or dimensions to be checked before construction. This drawing is copyright & must not be copied without consent

Scale: 1:50/100


Drawn: DCRW

Date: 10.05.02


1/925/2

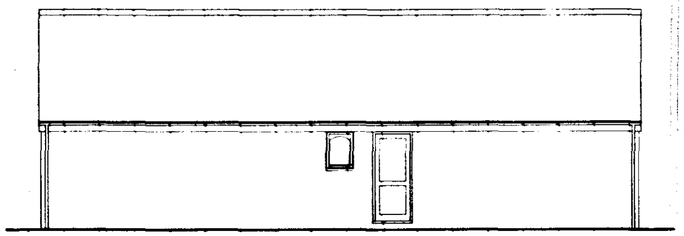


Side Elevation

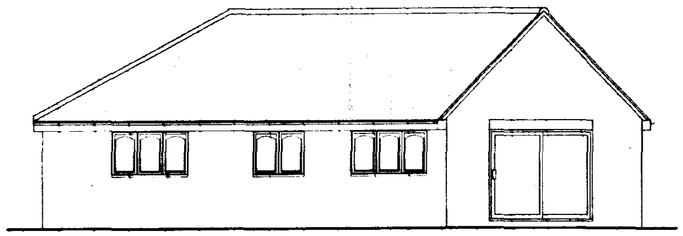

Front Elevation

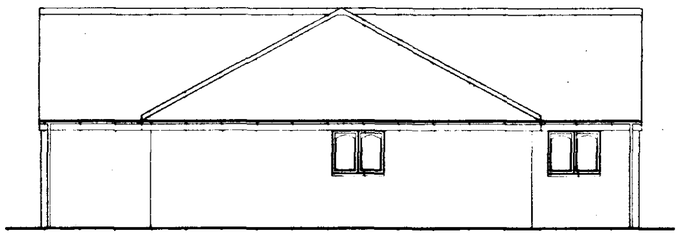

Side Elevation

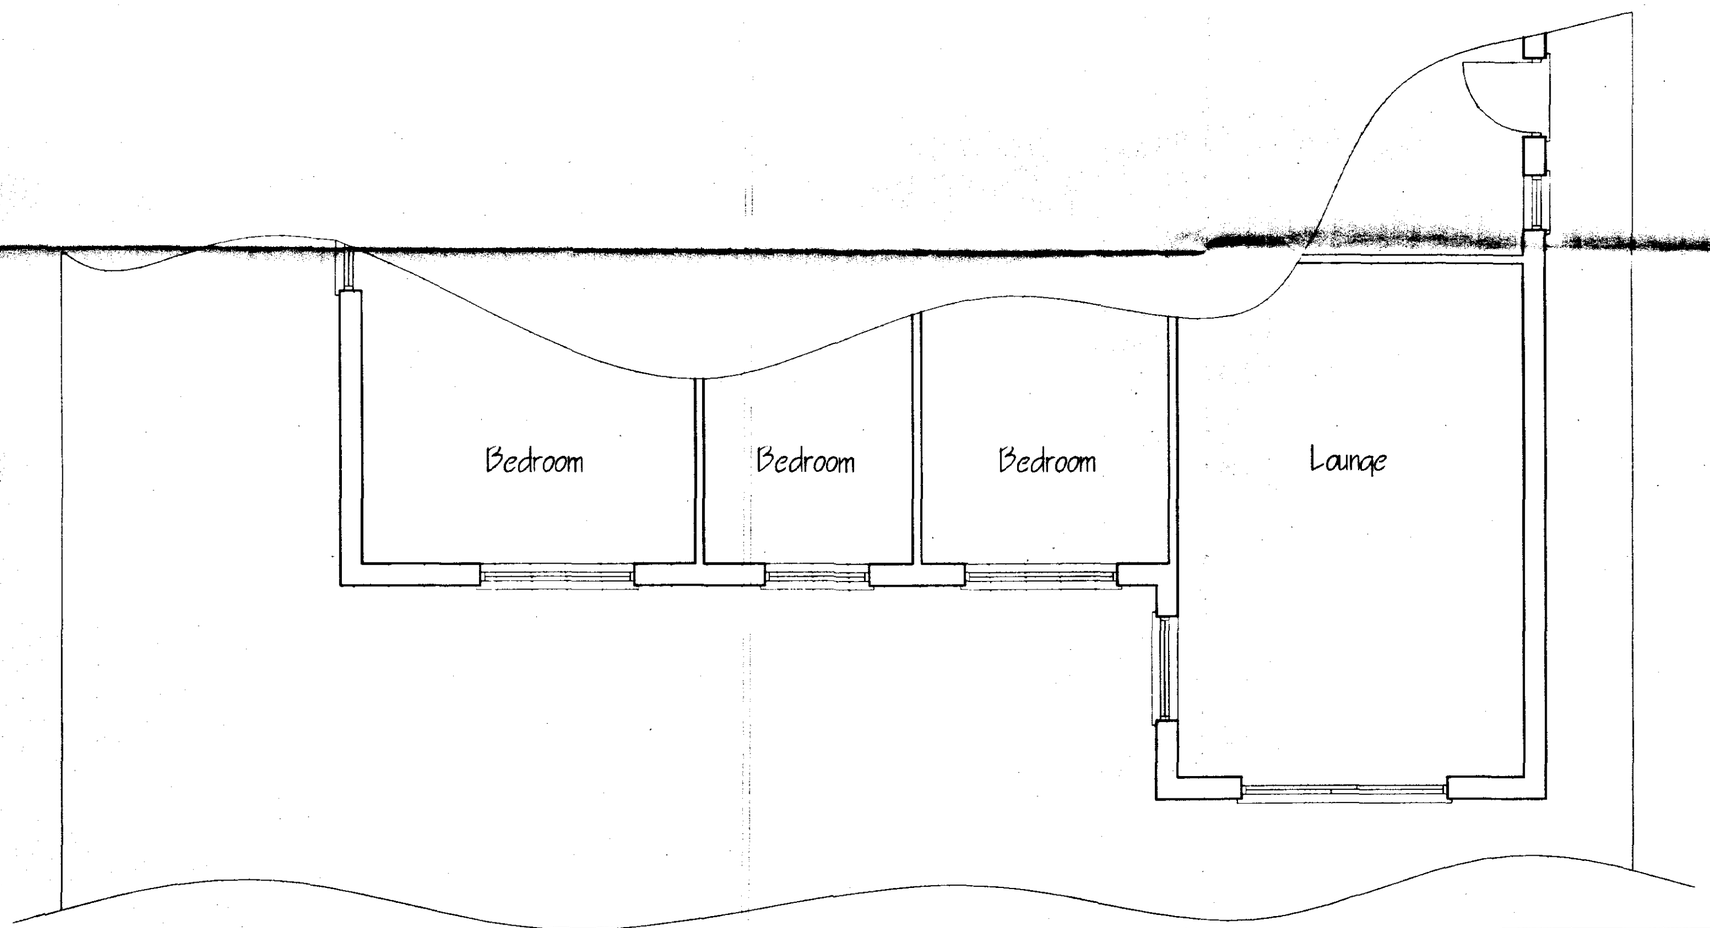

Plan

SHDC
Planning & Development
17 MAY 2002
Ref 0587/02

RICHARD C.F. WAITE ARCHITECT 34 • Bridge • Street • Kings Lynn • Norfolk • Tel: (01553) 772656	Partial plan and elevations as existing of 66 Stanley Drive, Sutton Bridge. for Mr. & Mrs. Gray.	
This drawing is subject to amplification from further construction information. Any discrepancy found on drawing to be notified to Architect immediately. All foundations to be modified to suit ground conditions & structural requirements after site investigation by others. No dimensions or sizes to be scaled from this drawing. All sizes or dimensions to be checked before construction. This drawing is copyright & must not be copied without consent.	Scale: 1:50/100 Drawn: DCRW Date: 10.05.02	1/925/1