
THIS DRAWING IS THE PROPERTY OF ROLEC SERVICES AND MUST NOT BE COPIED, PASSED ON, OR USED WITHOUT EXPRESSED PERMISSION FROM ROLEC SERVICES

THIS DRAWING HAS BEEN DEVELOPED FOR THE PURPOSE OF PROVIDING A GRAPHICAL PRESENTATION OF A QUOTATION ONLY

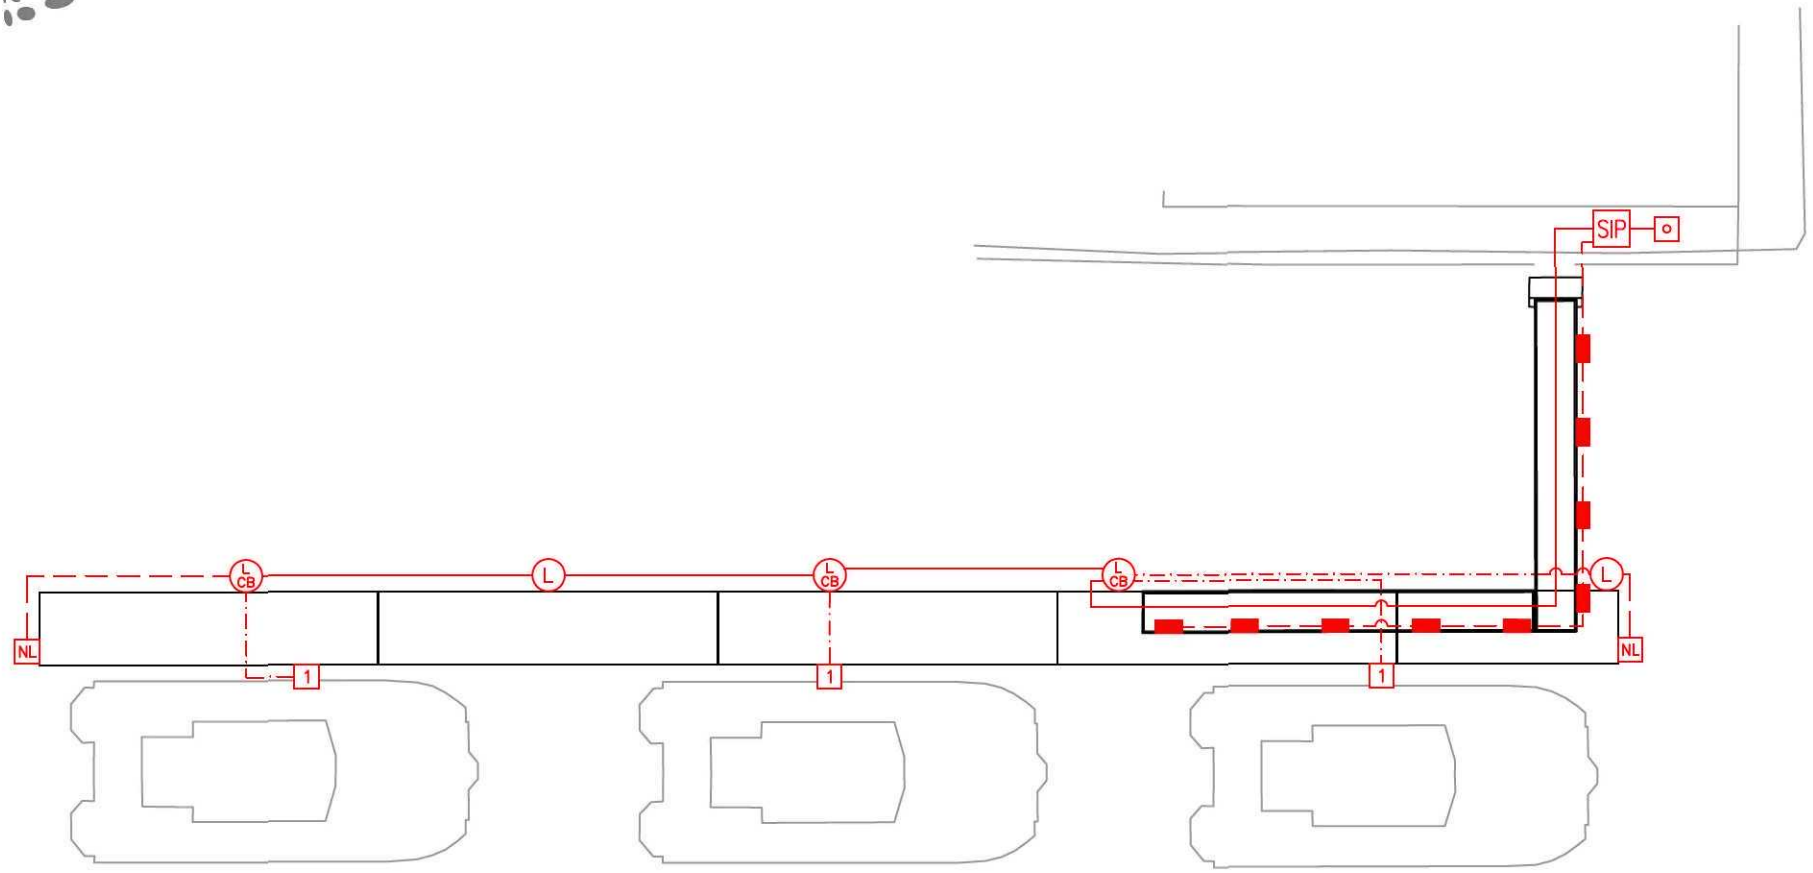

LEGEND:

- L CB — 500mm CONTROL PEDESTAL
  - 1x 32AMP RCBO
  - 1x PHOTO-CELL CONTROLLED ILLUMINATION
- 1 — 1WAY 32A ROLINE REMOTE HOOK-UP
- ▬ — BULKHEAD LIGHT
- L — 500mm LIGHTING PEDESTAL
- SIP — SHORE ISOLATION PANEL
- o — EARTH ELECTRODE AND INSPECTION CHAMBER
- NL — NAVIGATION LIGHT (GREEN)

Details:	Rev:	Date:
PEDESTAL & LIGHT MOVED FROM NEXT TO THE ACCESS RAMP	C	03/08/2011
REMOTE UNITS CHANGED FROM 2x16A TO 1x32A	B	19/05/2011
VARIOUS REVISIONS TO LAYOUT	A	19/05/2011

Project:	SUTTON BRIDGE
Client:	-
Title:	PROPOSED ELECTRICAL LAYOUT

Drawing Number:	RLEC22290C		
Drawn By:	SP	Date:	24/02/2011
Scale:	1:250	Size:	A4

ROLEC

ROLEC SERVICES LTD, ALGORES WAY, WISBECH, CAMBS, ENGLAND. PE13 2TQ
WWW.ROLECSERV.COM ROLEC@ROLECSERV.CO.UK
T: ++44 (0)1945 475165 F: ++44 (0)1945 588045