

The contractor is to check all measurements on site before commencing work

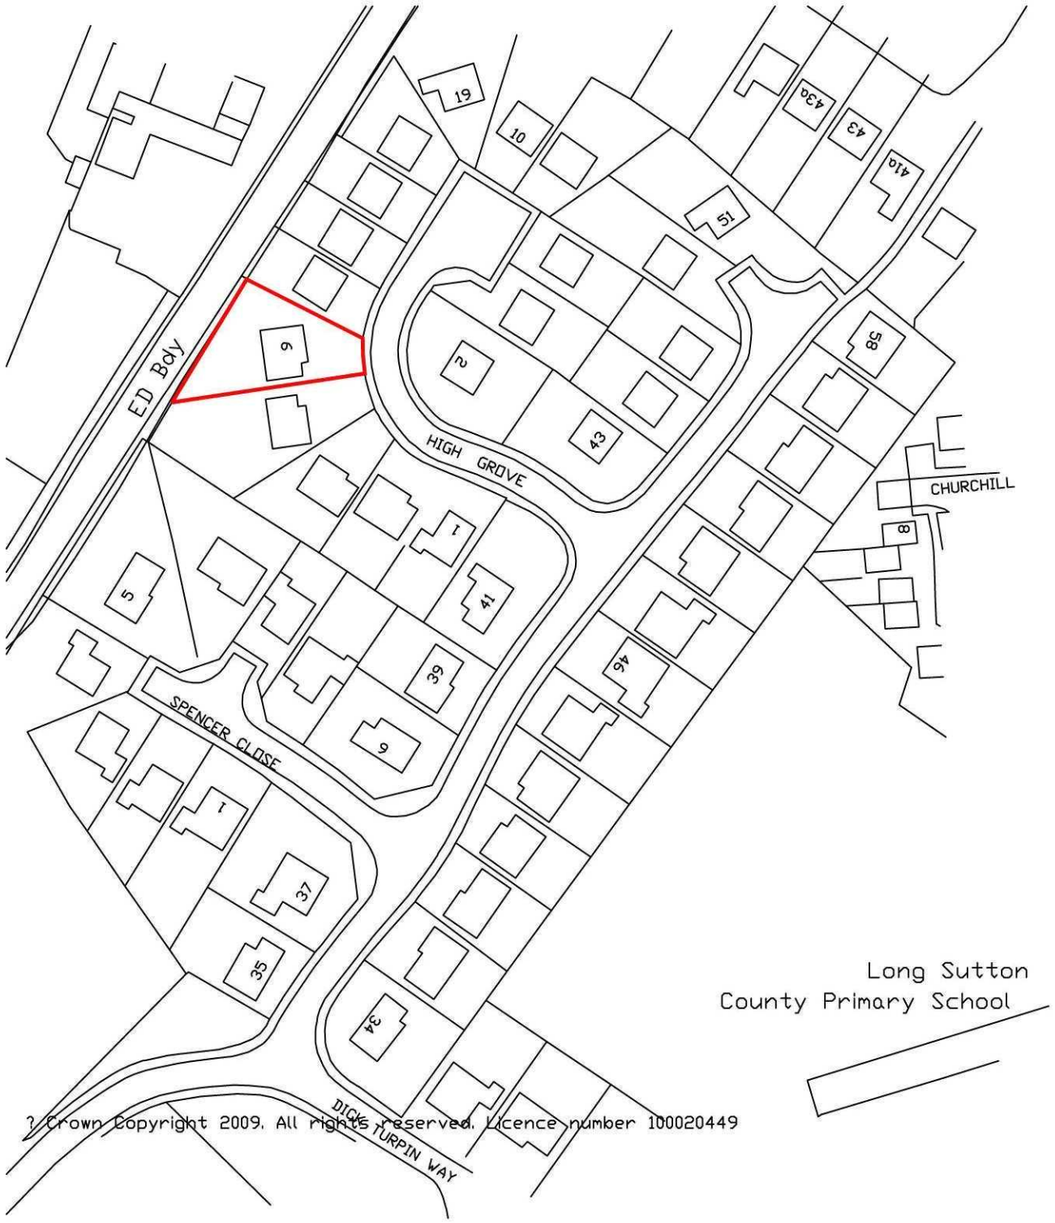

© Crown Copyright 2009. All rights reserved. Licence number 100020449

LOCATION PLAN 1/1250

N

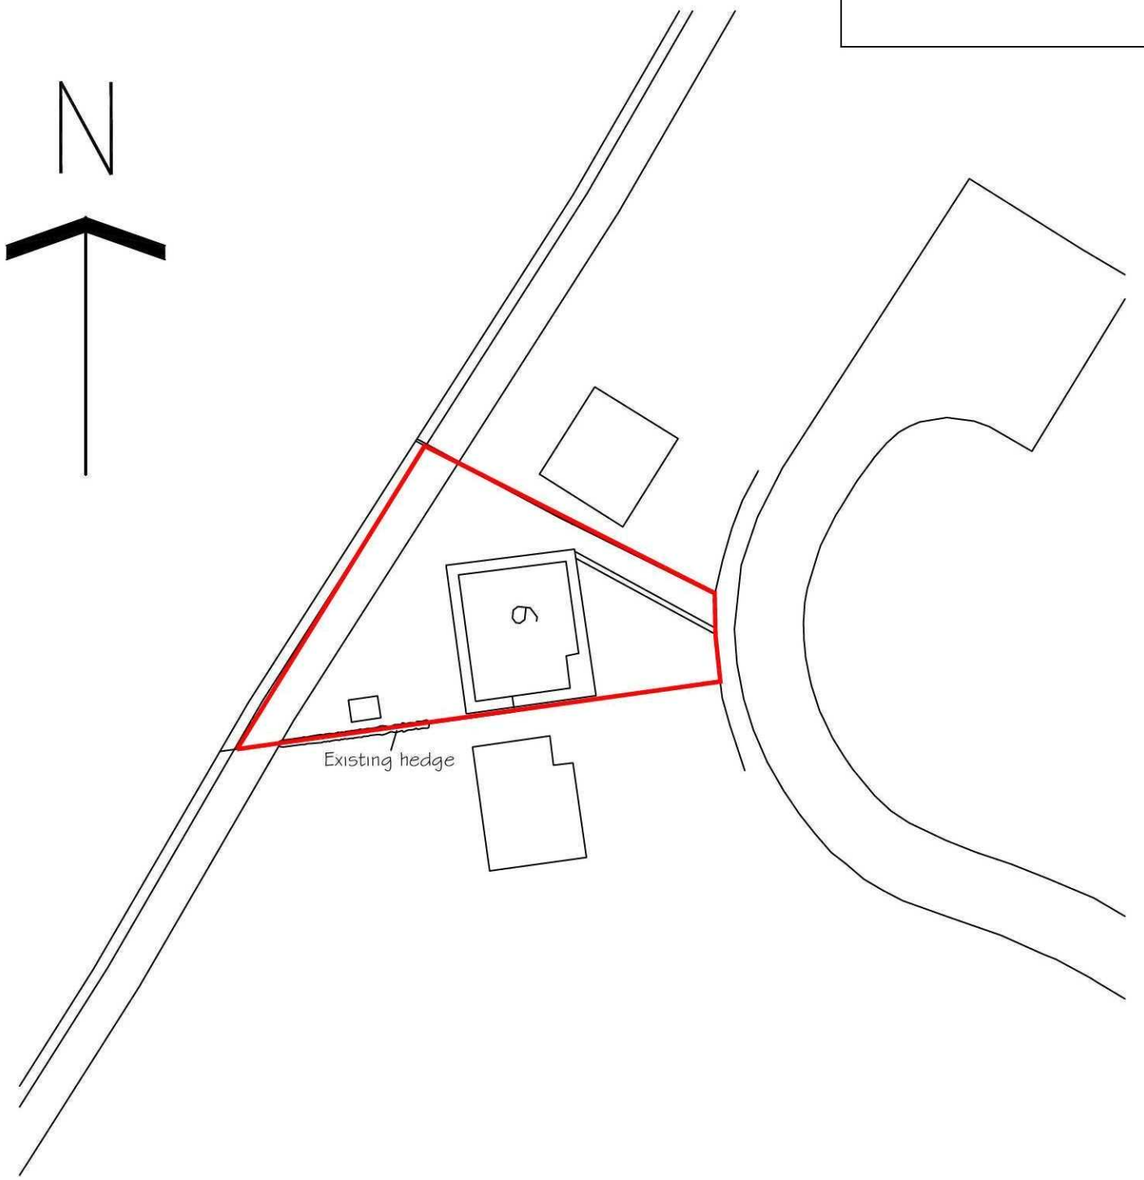

SITE PLAN 1/500

M2 BUILDING CONSULTANTS LLP
8 Teal Grove, Cowbit, Spalding, Lincs. PE12 6XG
Tel: (01406) 380139
Email: info@m2-buildingconsultants.biz

PROJECT			DRAWING TITLE
PROPOSED BOW WINDOWS FOR MRS C BISHOPP 9 HIGHGROVE LONG SUTTON SPALDING LINCS PE12 9ER			LOCATION / SITE PLAN
DRAWN GM	DATE	SCALE AS SHOWN	DWG NR. LOC 422.14.11 / 01