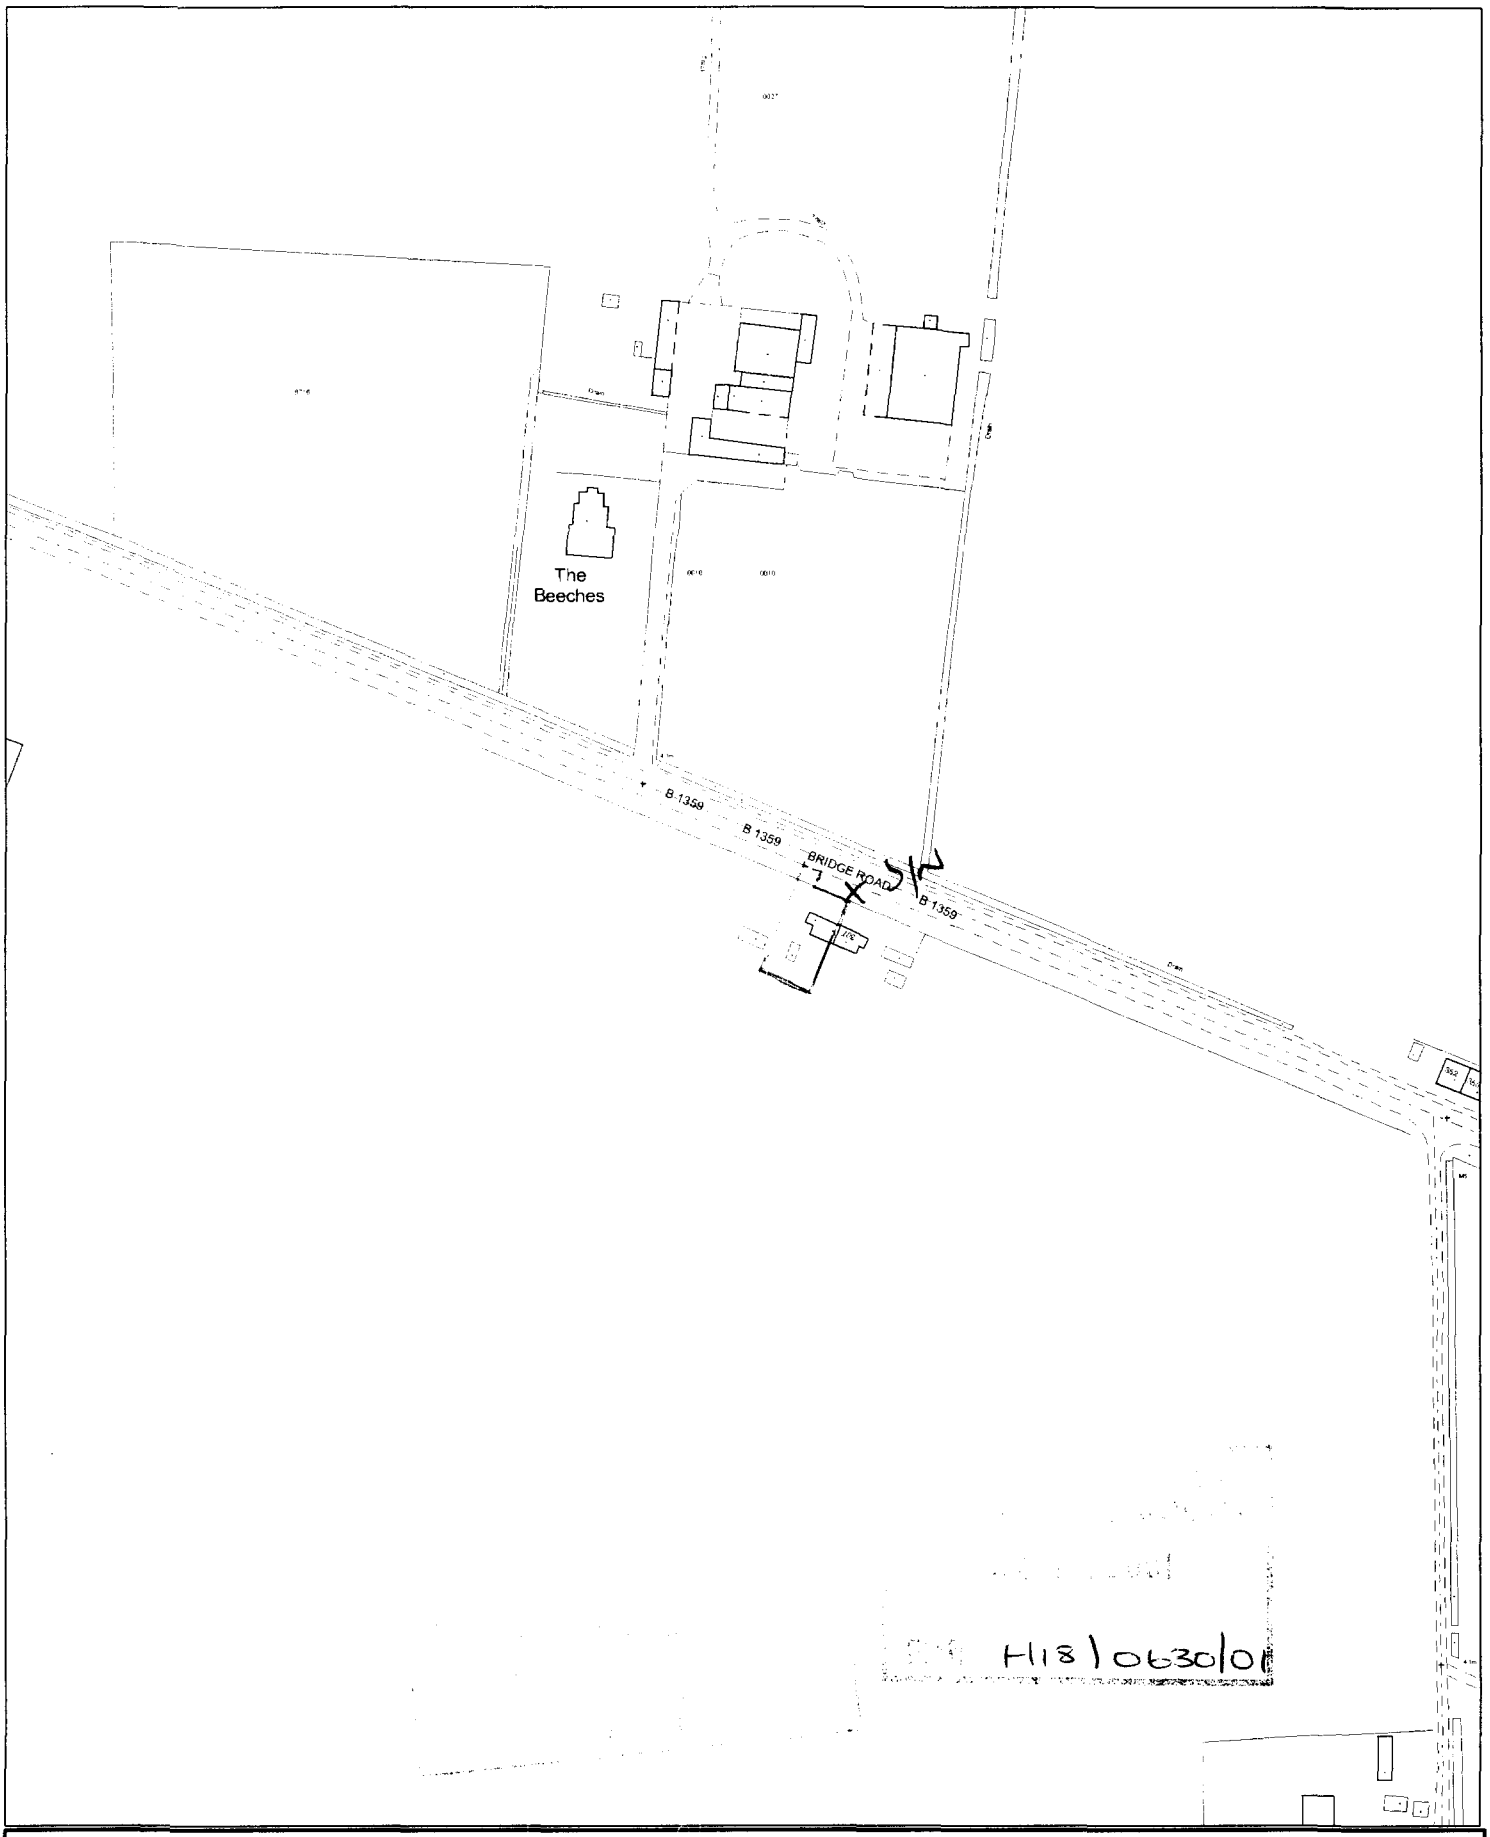



H18\0630\01


This copy has been produced specifically for the map return scheme purposes only. No further copies may be made.

Scale: 1:2500


This map is reproduced from Ordnance Survey material with permission of Ordnance Survey on behalf of Her Majesty's Stationery Office (c) Crown copyright. Unauthorised reproduction infringes Crown copyright and may lead to prosecution or civil proceedings. South Holland District Council LA079413 2001

Council Offices, Priory Road, Spalding,
Lincolnshire PE11 2XE


## EXISTING ELEVATIONS.

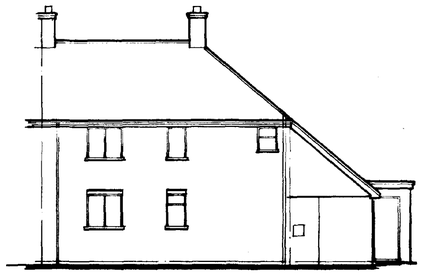

FRONT.

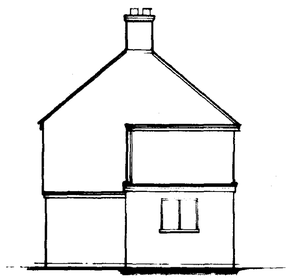


END.

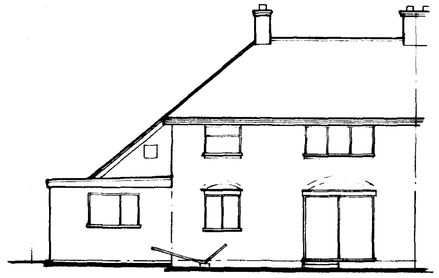


REAR.


## PROPOSED ELEVATIONS.

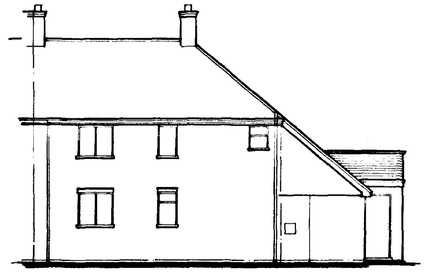


FRONT.

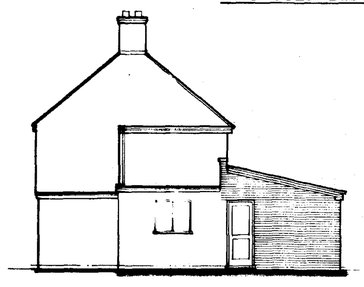

END.

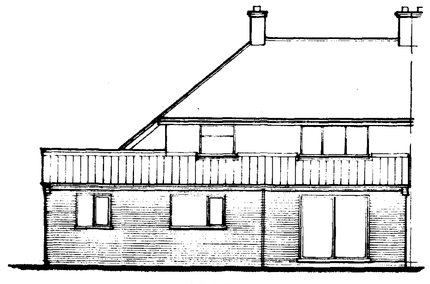


REAR.

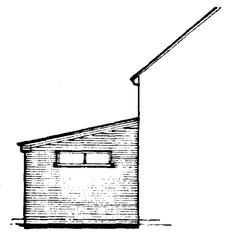


END.

## PLANNING ISSUE.

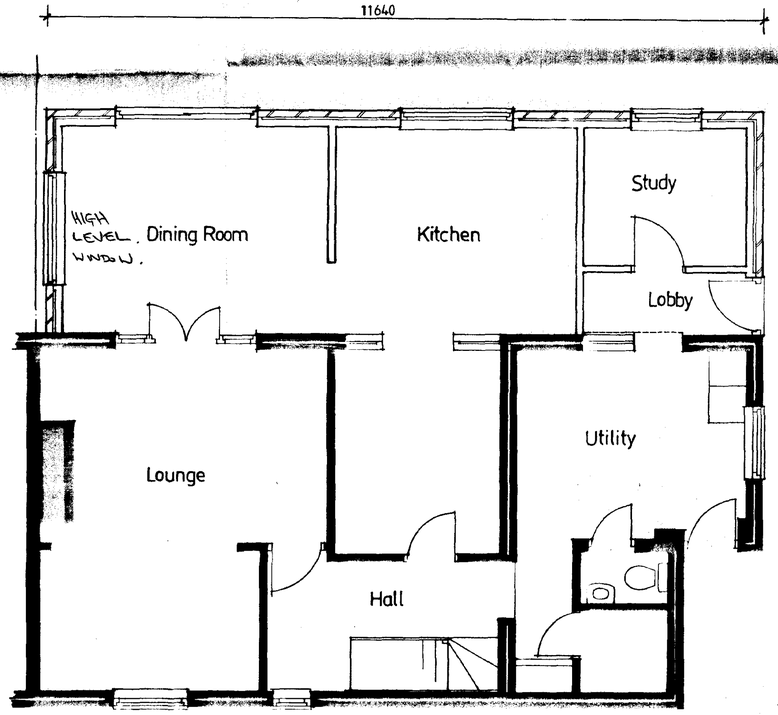



PROPOSED FLOOR PLAN.

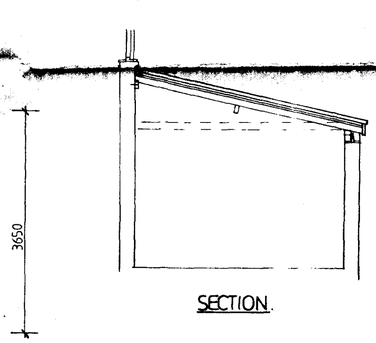


SECTION.

DETERMINED PLAN

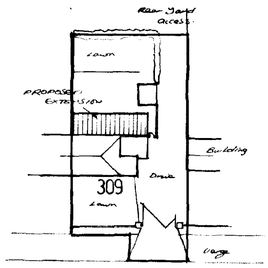


Bridge Road

SITE PLAN 1-500


Architectural Design Services
S. J. Thrower
3 Newgate Road
Tydd St. Giles
Wisbech
Cambridgeshire
PE13 5LH
Telephone
01945 870022


Proposed Rear Extension at
N°309 Bridge Road,
Sutton Bridge.

SOUTH HOLLAND D.C. HOUSING & PLANNING 22 MAY 2001

For Mr. & Mrs. R. Warner Ref. H/S/0360/01

General Arrangement Plan.

| Scale | Date | Drawn | Chkd. |
|---|---|---|---|
| 1-50 1-100 | Apr 01. | S.J.T. | — |

Drng no. SH/71001