
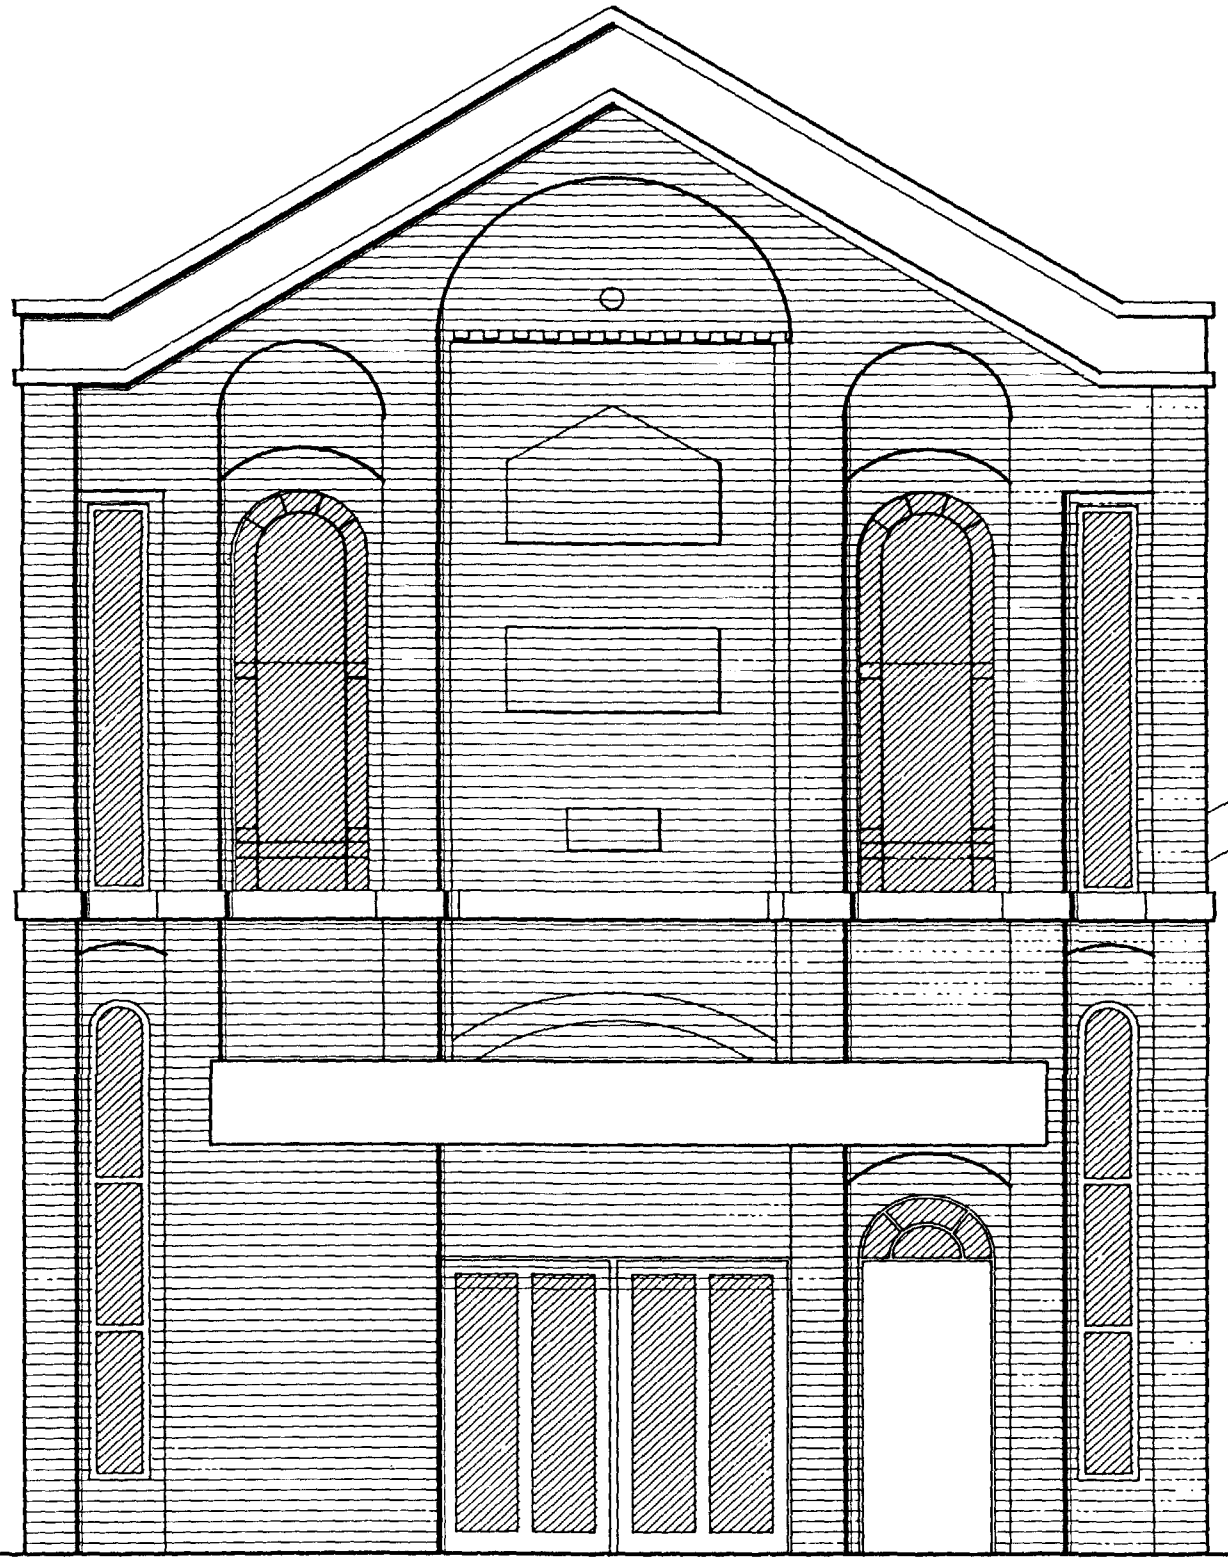


EXISTING FRONT ELEVATION

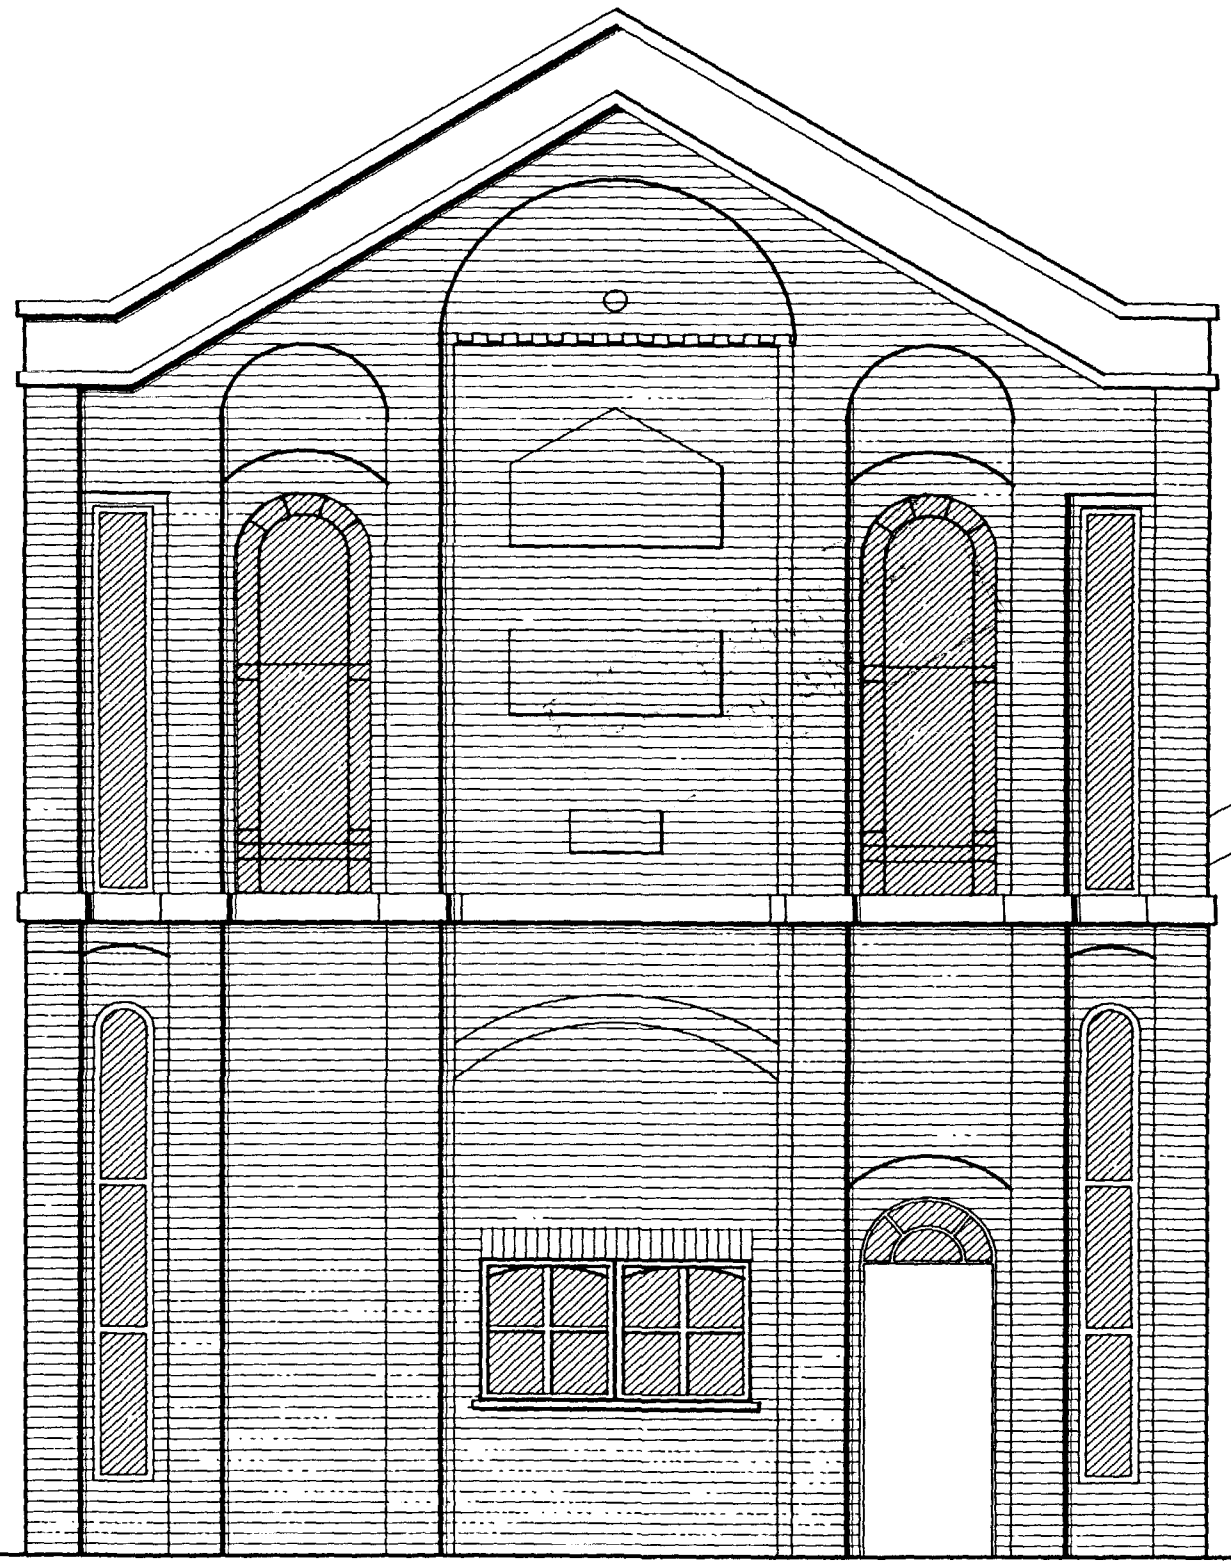


PROPOSED FRONT ELEVATION


PROPOSED CHANGE OF USE TO 2 No BEDSITS AT GROUNG FLOOR LEVEL
AT 126 BRIDGE ROAD SUTTON BRIDGE
FOR: MS J LAWES

SCALE: 1:50
DATE 22nd JULY 1997

(F/30/97)

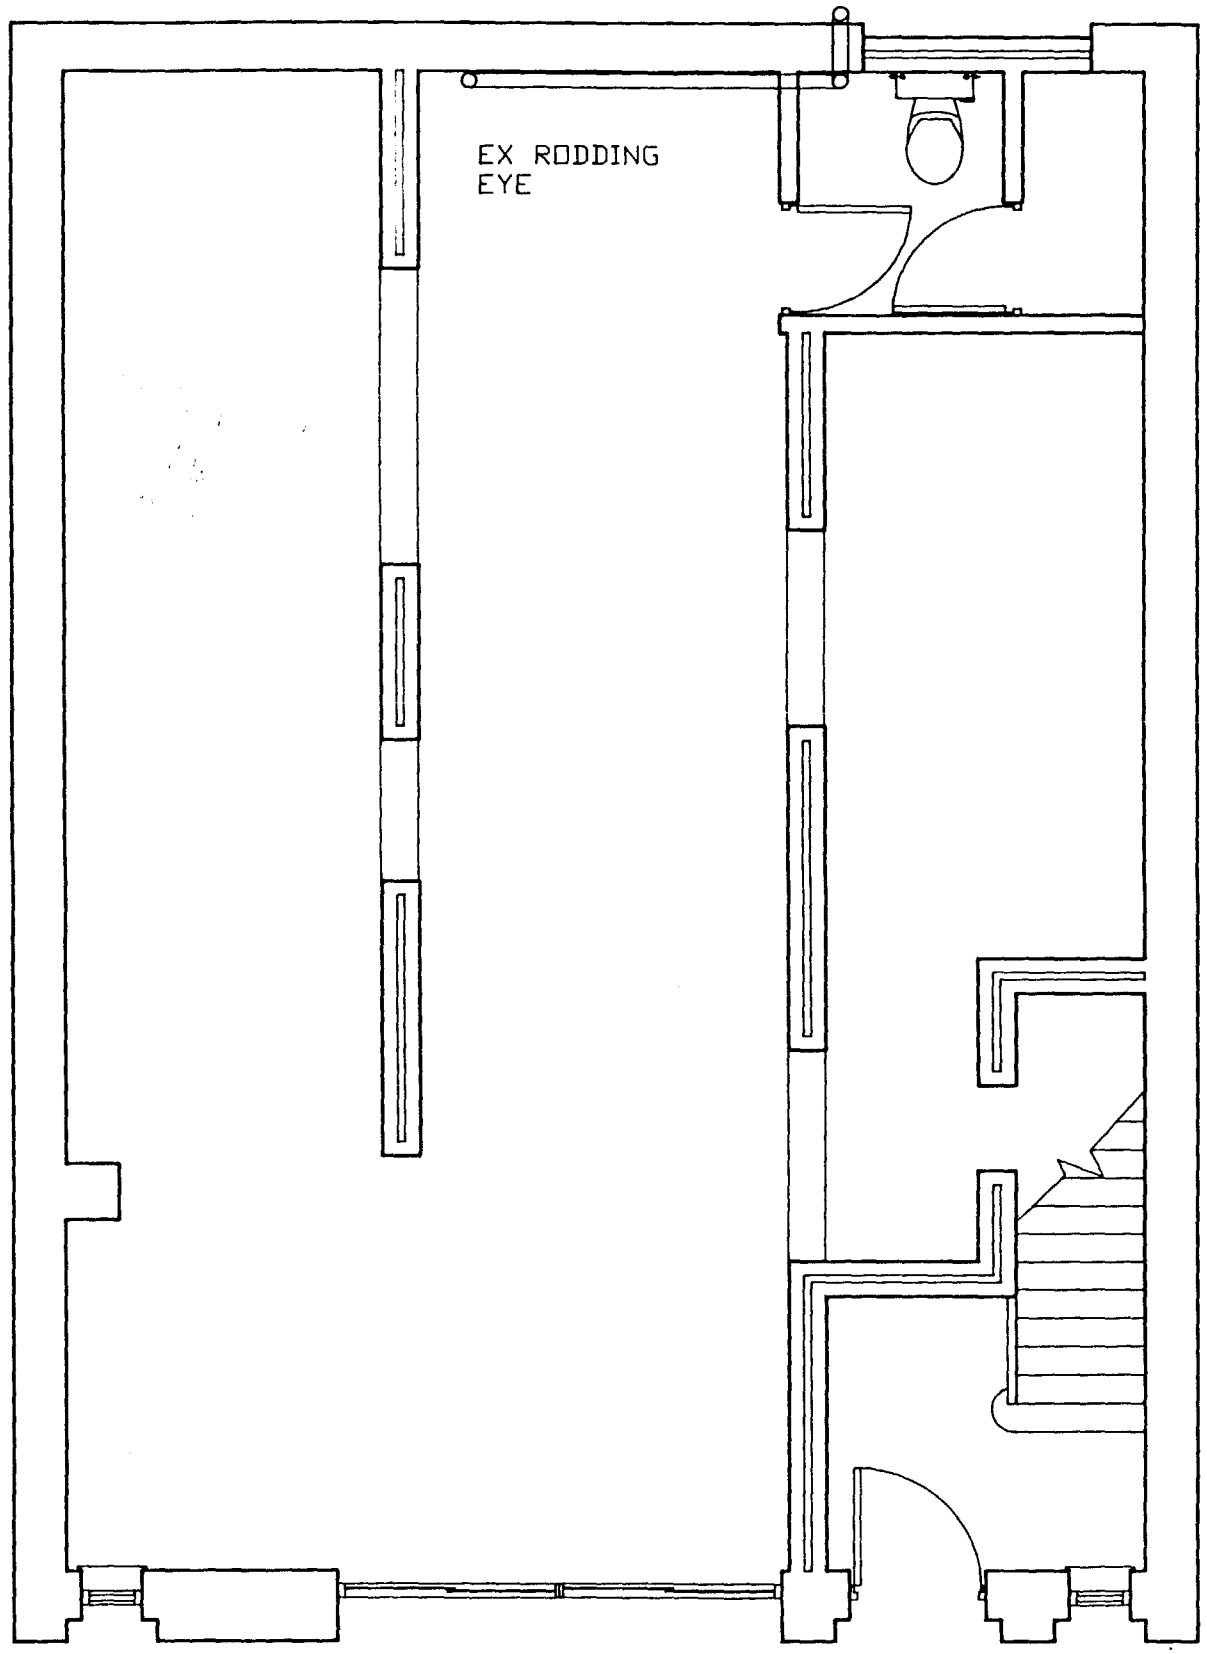

EXISTING GROUND FLOOR PLAN

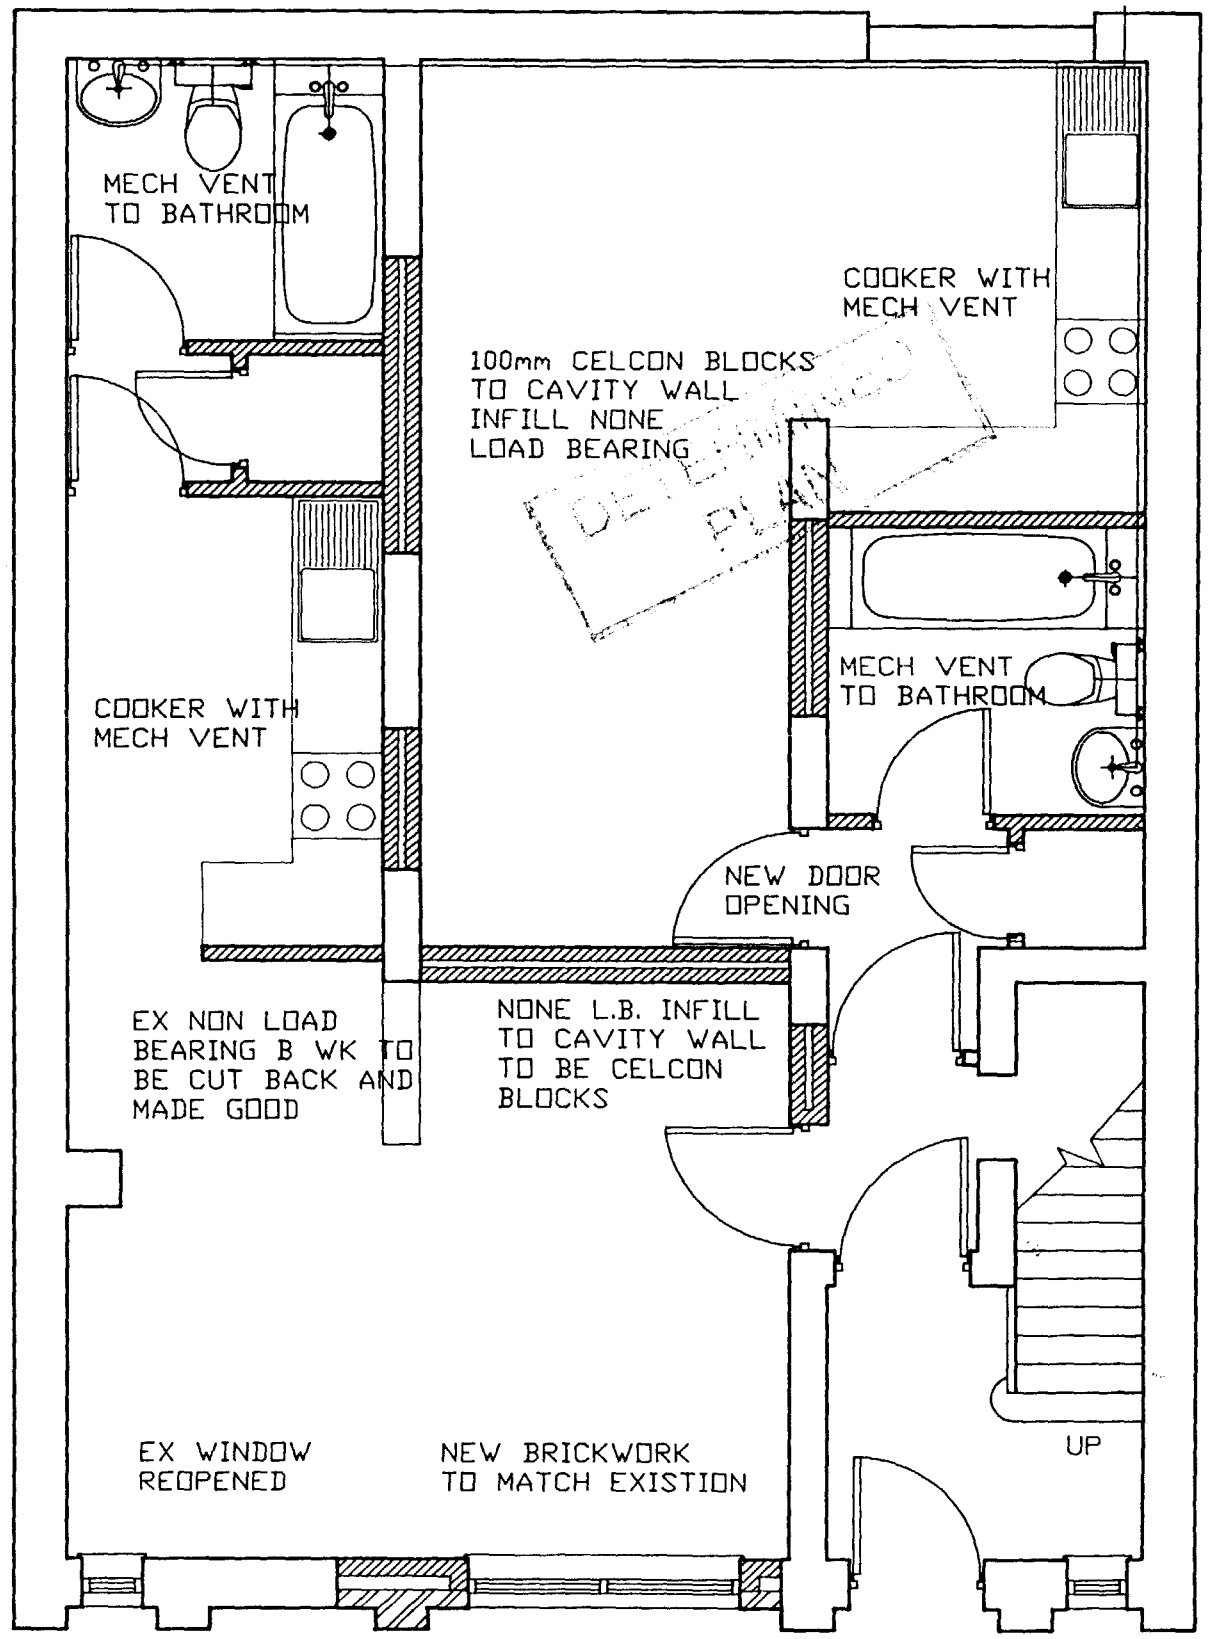

PROPOSED GROUND FLOOR PLAN


632/97

DETERMINED
PLAN


PROPOSED CHANGE OF USE TO 2 Nº BEDSITS AT GROUND FLOOR LEVEL AT 126 BRIDGE ROAD SUTTON BRIDGE.

FOR: MS. J. LAWES


SCALE 1:50 1:100	DATE APRIL 1997

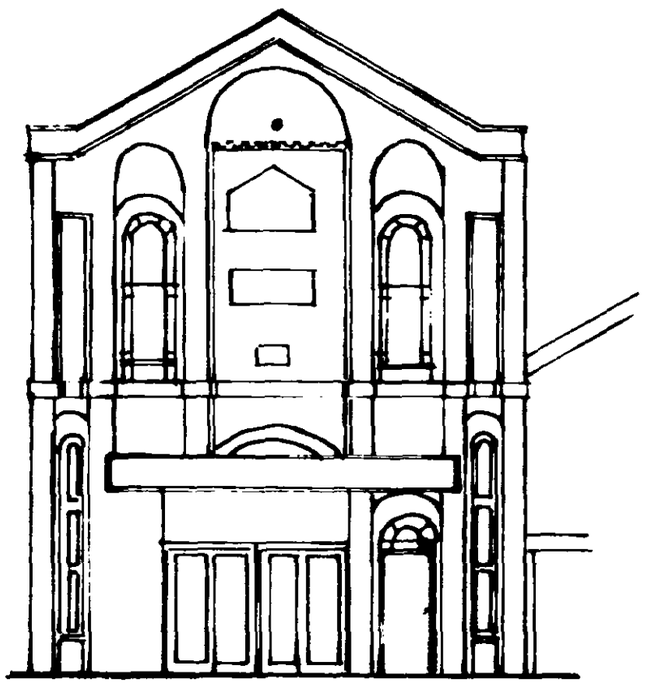


EXISTING FRONT ELEVATION

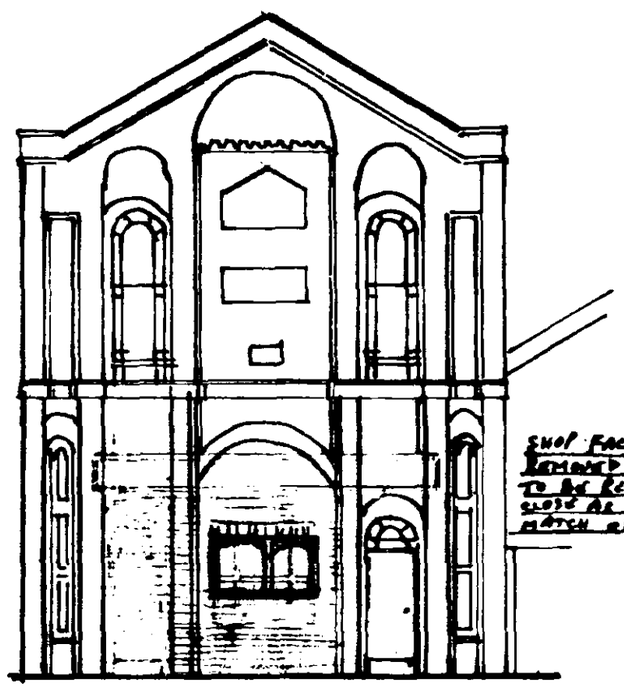


PROPOSED FRONT ELEVATION

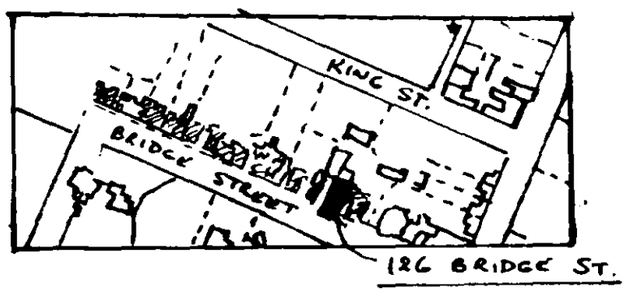

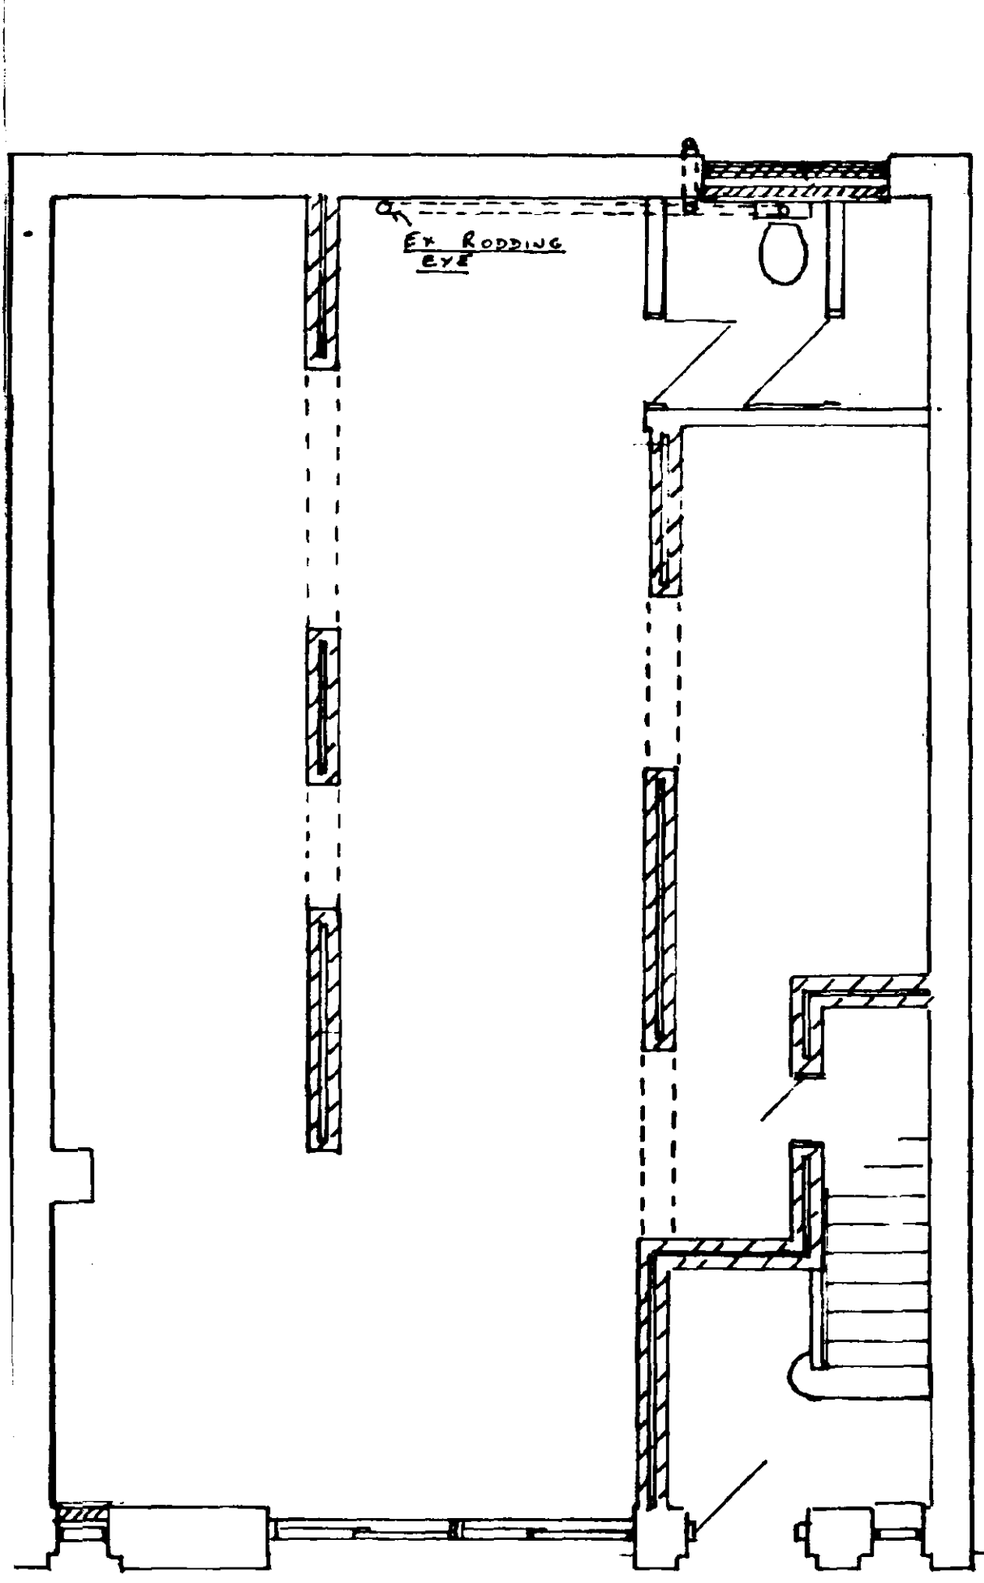

EXISTING GROUND FLOOR

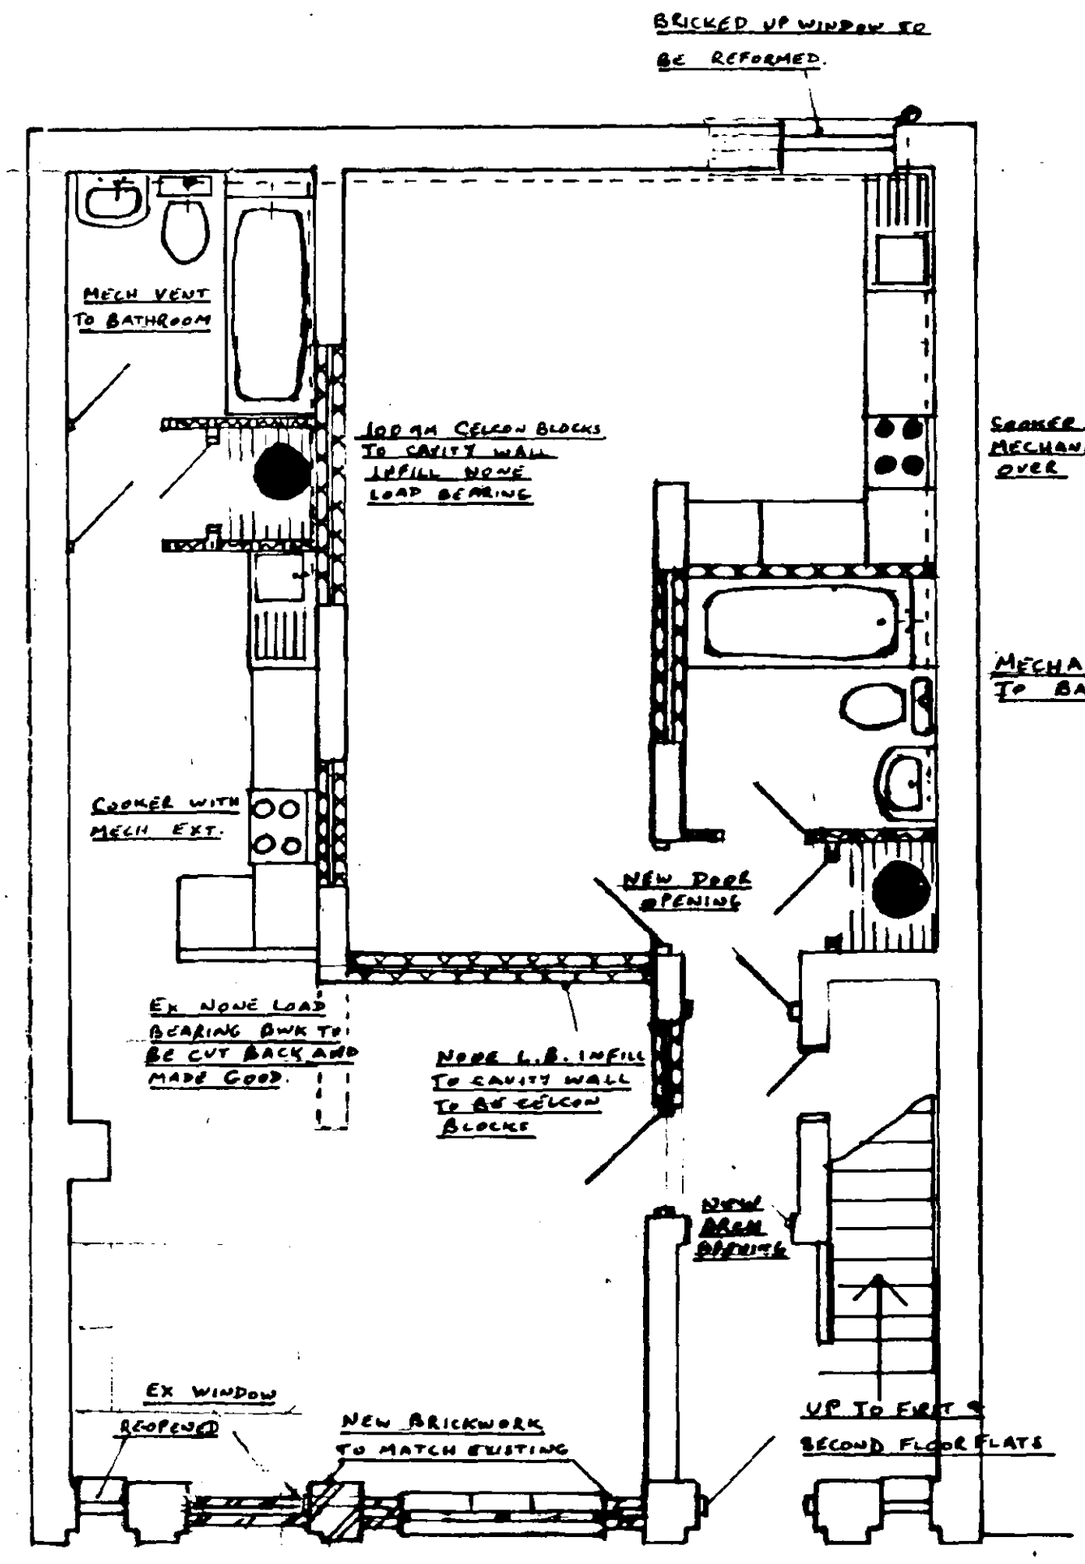

PROPOSED GROUND FLOOR