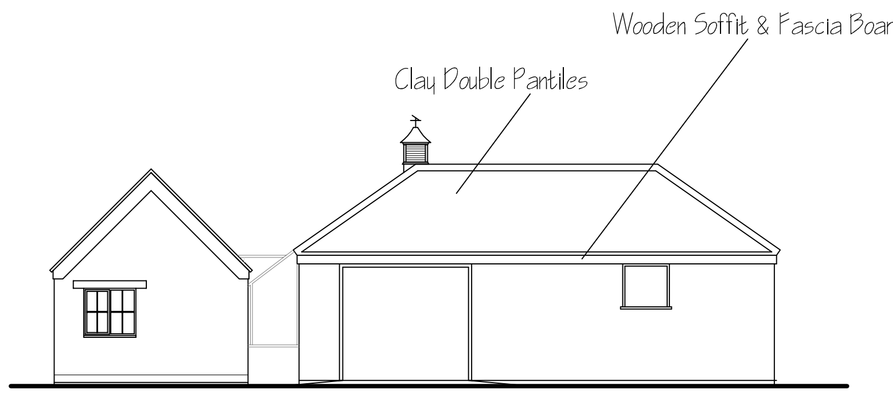

EXISTING SIDE ELEVATION

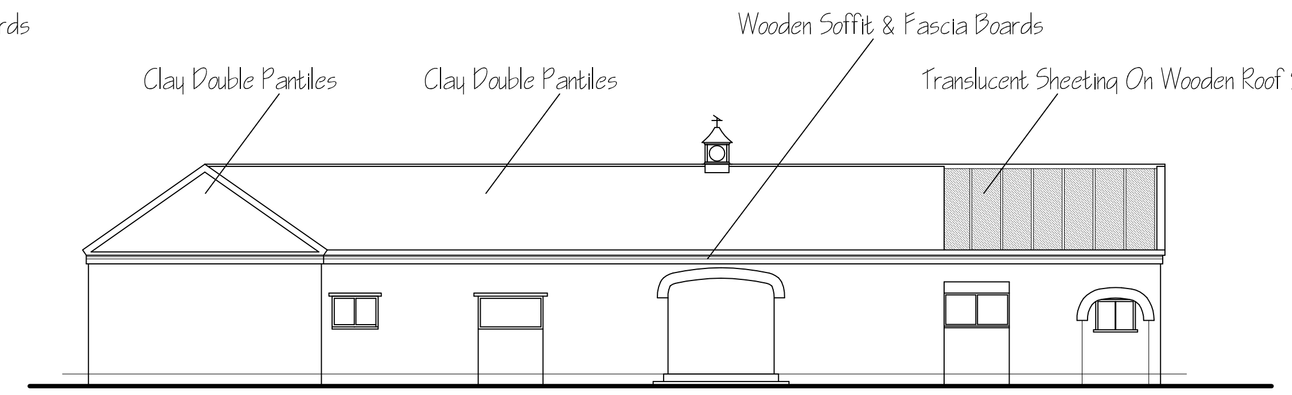

EXISTING REAR ELEVATION

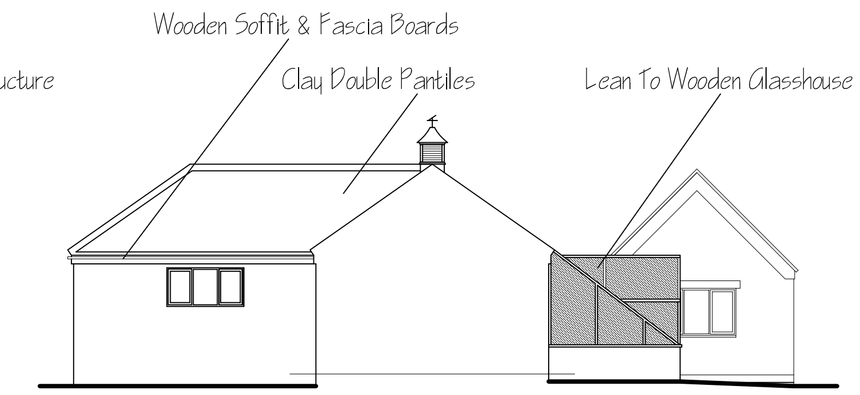

EXISTING SIDE ELEVATION

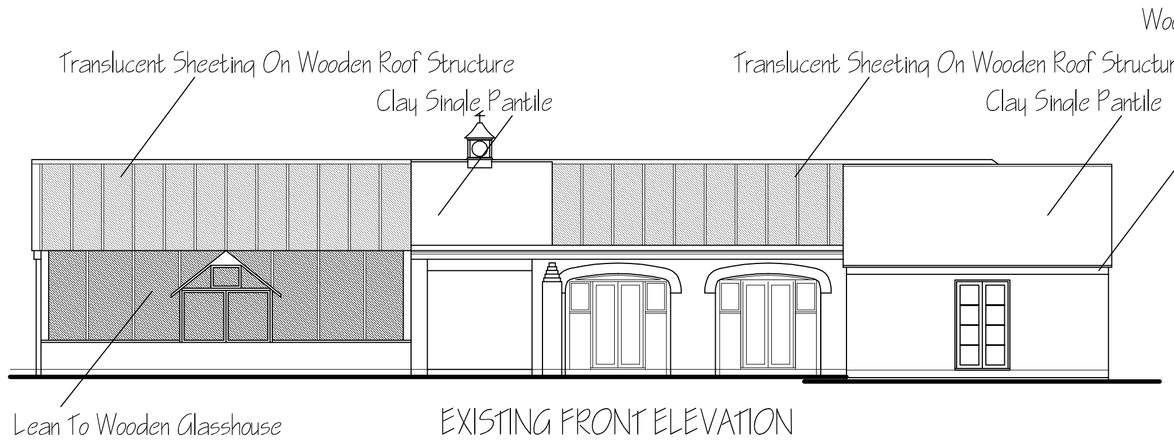

EXISTING FRONT ELEVATION

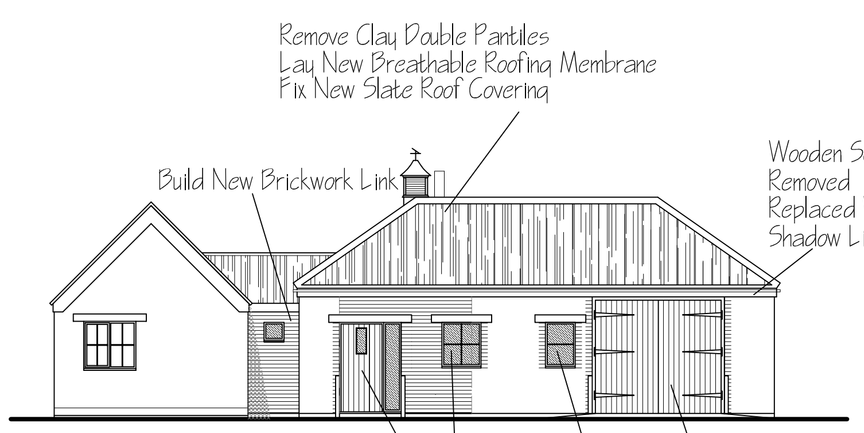

PROPOSED SIDE ELEVATION

Remove Existing Wooden Doors
Brick Up Opening
Form New Opening For Door
Form New Opening For Window
Install New Lintels To Match Existing

Form New Opening For Doors

Form New Opening For Window
Install New Lintels To Match Existing

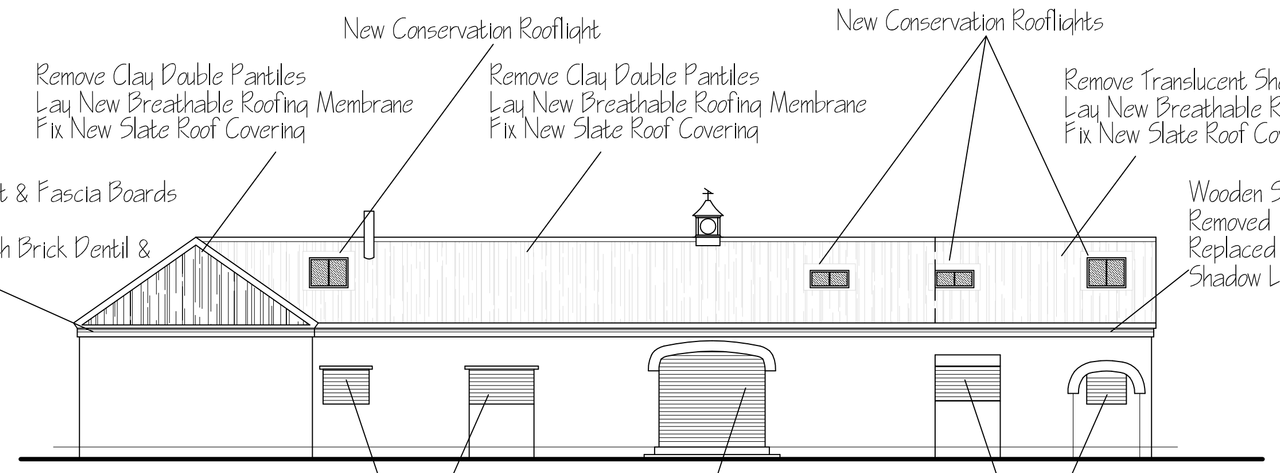

PROPOSED REAR ELEVATION

Remove Wooden Window
Brick Up Opening
Existing Lintel To Remain

Brick Up Existing Opening
Existing Lintel To Remain

Remove Wooden Window
Brick Up Opening
Existing Lintel To Remain

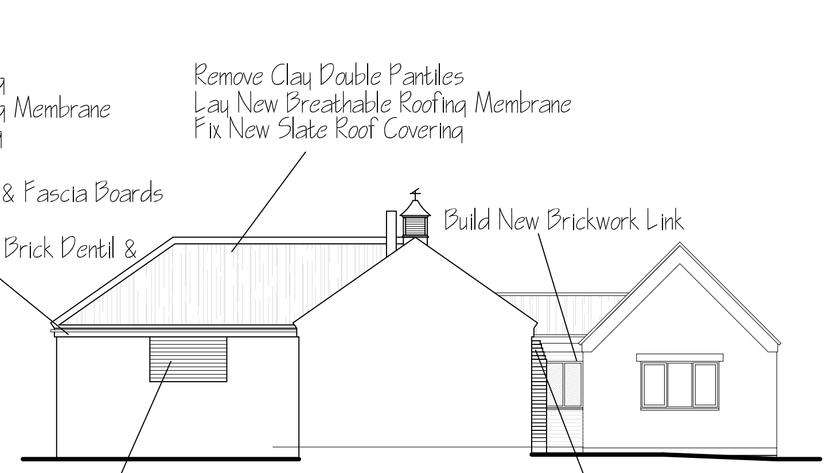

PROPOSED SIDE ELEVATION

Remove Wooden Window
Brick Up Opening
Existing Lintel To Remain

Construct New Non Structural
Brickwork Buttress To Match Existing

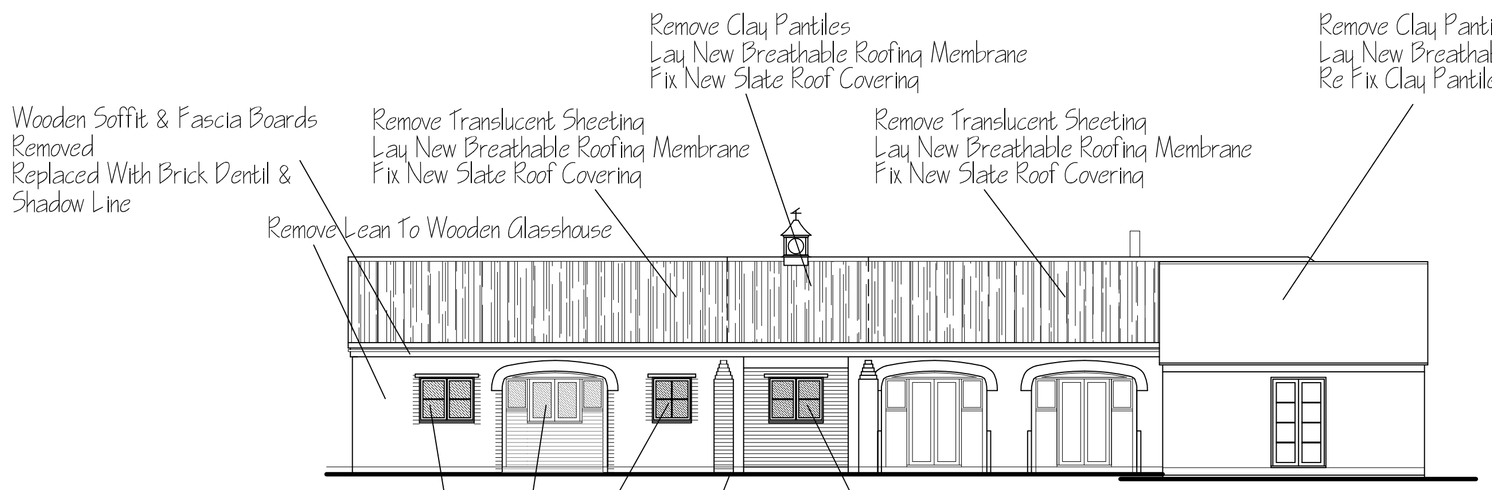

PROPOSED FRONT ELEVATION

Form New Opening For Windows
Install New Lintels To Match Existing

Construct New Non Structural
Brickwork Buttress To Match Existing

Brick Up Existing Opening
Form New Opening For Window
Install New Lintels To Match Existing

REDLAND ULTRA DEL CARMEN NATURAL SLATE
N.T.S.

ref:	revision	date

G. R. MERCHANT LTD.
I.ENG AMICE FIWO

ARCHITECTURAL, STRUCTURAL AND LAND DRAINAGE CONSULTANTS

4 Wrights Mews
12A Park Road, Holbeach,
Spalding, Lincs. PE12 7EE
Tel: 01406 490800
Fax: 01406 425744
E-Mail: gr.merchant@btconnect.com

Project
BARN CONVERSION
CURLEW COURT, GUYS HEAD ROAD
SUTTON BRIDGE
SPALDING, LINCS. PE12 9QQ

Client
MR & MRS P CLERY

Drawing
EXTERNAL BUILDING WORKS
ELEVATIONS - EXISTING
ELEVATIONS - PROPOSED

Job Ref.	Drawing No.
2728-14	04
Date	**Drawn**
NOV 2014	SLB

Scales
1:50, 1:100 (Unless Otherwise Stated)

DO NOT SCALE FROM THIS DRAWING
This drawing is copyright and may not be altered, traced, photographed or used for any other purpose other than that for which it is issued. The General Contractor is to check all dimensions on site and report any discrepancies to the Architect. All details shown on this drawing including foundations and floor slabs are subject to ground conditions. All the areas, dimensions and details are subject to structural conditions which may be discovered during excavation reported to the Architect so that design amendments may be considered. Site soil surveys are recommended in respect of foundations to establish specific site conditions before foundation work is undertaken. This drawing is limited in the amount of information contained and does not purport to contain a full specification of the works. It is solely for the purpose of obtaining Planning / Building Regulation approval. This drawing must not be used as a contract document alone. The works will not be supervised or inspected on site by G.R. Merchant or any representative thereof. It is the client or their appointed agents responsibility to control workmanship, substitution of materials, adherance to specification, variations to contract etc.All materials to be new unless otherwise stated and all components and materials etc. to be used fitted and installed etc. in strict accordance with manufacturers instruction and relevant code of practice. Materials shall conform to appropriate British standard specification or BBA certificate or European code equivalent. The Employer / Client shall ensure that the selected contractor is conversant with and adopts all measures necessary to achieve compliance with Health and Safety legislation for Building sites and Work places. The Employer / Client is advised that should the works need to comply with the Construction Design and Management Regulations an Independant Planning Supervisor will be required. The works shall comprise of all that is shown on the drawing and details. Work that may not specifically be shown but may be reasonably inferred as necessary to carry out the works shall be deemed to be included. It is the plot / land owners responsibility to be aware of the Party Wall etc. Act 1996 when building in close proximity to adjoining neighbors boundaries.