




SIDE ELEVATION

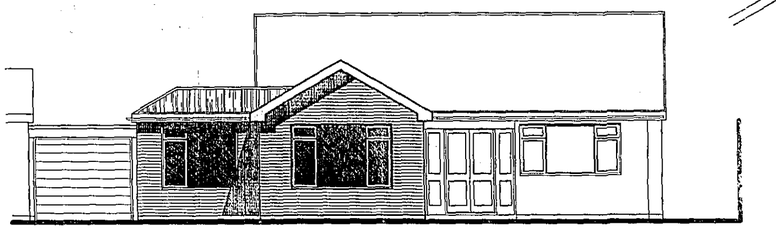


REAR ELEVATION

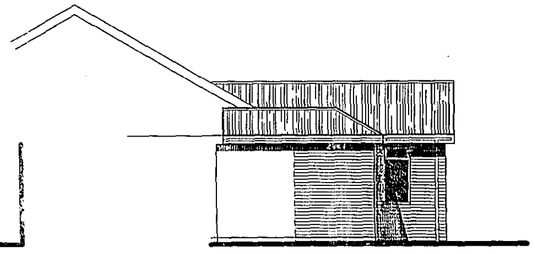


SIDE ELEVATION

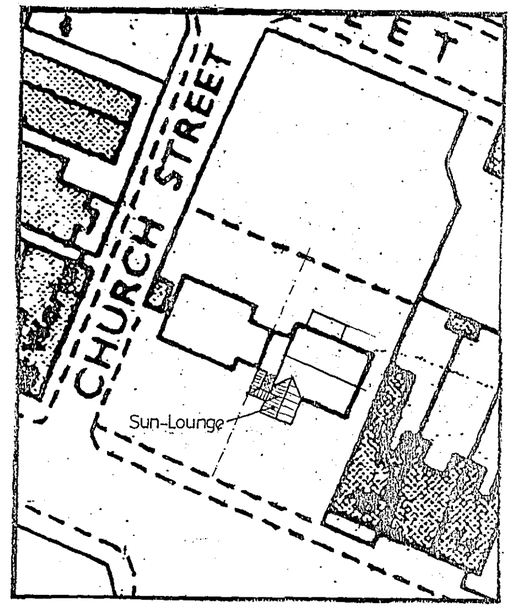

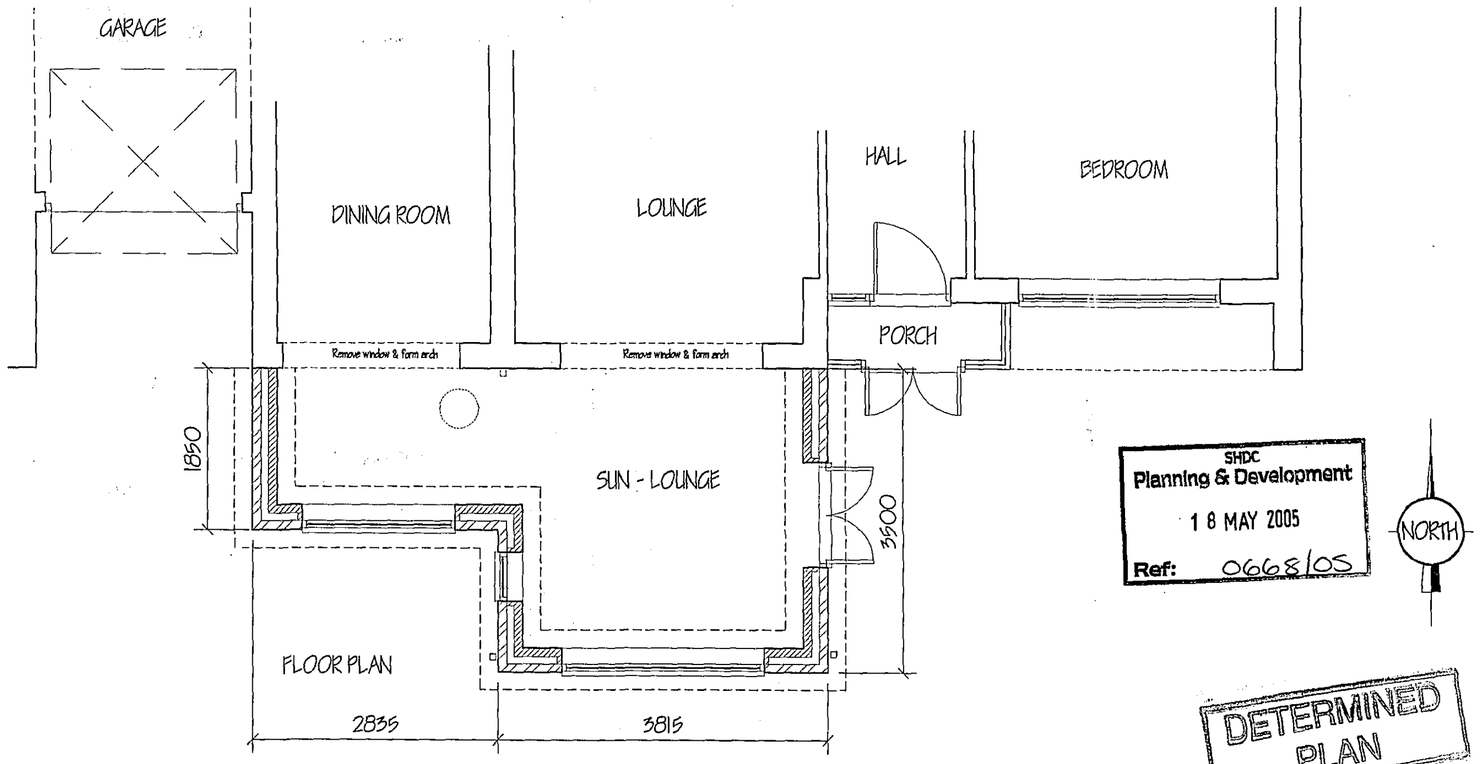

FLOOR PLAN

SITE PLAN
1/500

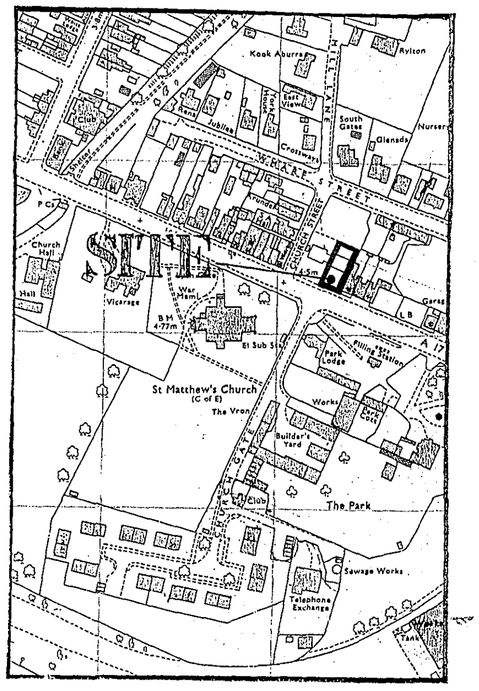

LOCATION PLAN
1/2500

SHDC
Planning & Development
18 MAY 2005
Ref: 0668/05

NORTH

DETERMINED PLAN

G. R. MERCHANT M
I.ENG AMICE FIWO

ARCHITECTURAL, STRUCTURAL AND LAND DRAINAGE CONSULTANTS

Unit 4, Wrights Mews
12A Park Road, Holbeach,
Spalding, Lincs. PE12 7EH
Tel: 01406 426600
Fax 01406 426744
E-Mail: G. R. Merchant @ Merchant. FSNET. Co. UK

Project
PROPOSED SUN - LOUNGE,
70 BRIDGE ROAD,
SUTTON BRIDGE,
SPALDING, LINC'S.

Client
MR. & MRS. GRIMWOOD.

Drawing
FLOOR PLAN & ELEVATIONS,
- LOCATION & SITE PLANS.

Job Ref.	Drawing No.
1108-05	02
Date: FEB '05	Drawn: GRM

Scales
1/50 1/100 [unless otherwise stated]

DO NOT SCALE FROM THIS DRAWING

This drawing is copyright and may not be altered, traced, photographed or used for any other purpose other than that for which it is issued. The General Contractor is to check all dimensions on site and report any discrepancies to the Architect. All details shown on this drawing indicating foundations are based upon typical site conditions related to the area. No responsibility can be accepted for abnormal conditions which may be discovered during construction unless reported to the Architect so that design amendments may be considered. Site and surveys are recommended in respect of boreholes to establish specific site conditions before foundation work is undertaken. This drawing is limited in the amount of information contained and does not purport to contain a full specification of the works. It is solely for the purpose of obtaining Planning/Building Regs. approval. This drawing must not be used as a contract document alone. The works within it are supervised or inspected on site by G R Merchant or any representative thereof. It is the client or their appointed agents responsibility to control workmanship, satisfaction of materials, adherence to specification, variations to contract etc.

All materials to be new unless otherwise stated and all components and materials etc. to be used fixed and installed etc. in strict accordance with manufacturers instruction and relevant code of practice. Materials shall conform to appropriate British standard specification or EEA certificate or European code equivalent. The Employer / Client shall ensure that the selected contractor is conversant with and adopts all measures necessary to ensure compliance with Health and Safety Legislation for Building sites and Work places. The Employer / Client is advised that should the work need to comply with the Construction Design and Management Regulations an independent Planning Supervisor will be required. The works shall comprise of all that is shown on the drawing and details. Work that may not specifically shown but may be reasonably inferred as necessary to carry out the works shall be deemed to be included.