


Category A
Category B
Category C
Category R
Non-Arboricultural Environment
RPA
Tree Protection
BRIDGE
ROAD
N
T1
T2
T3
T4
G1
G2
G2
G3
AMENDED PLA
Ref.
SHDC
Planning & Development
13 NOV 2009
Ref: 671-09

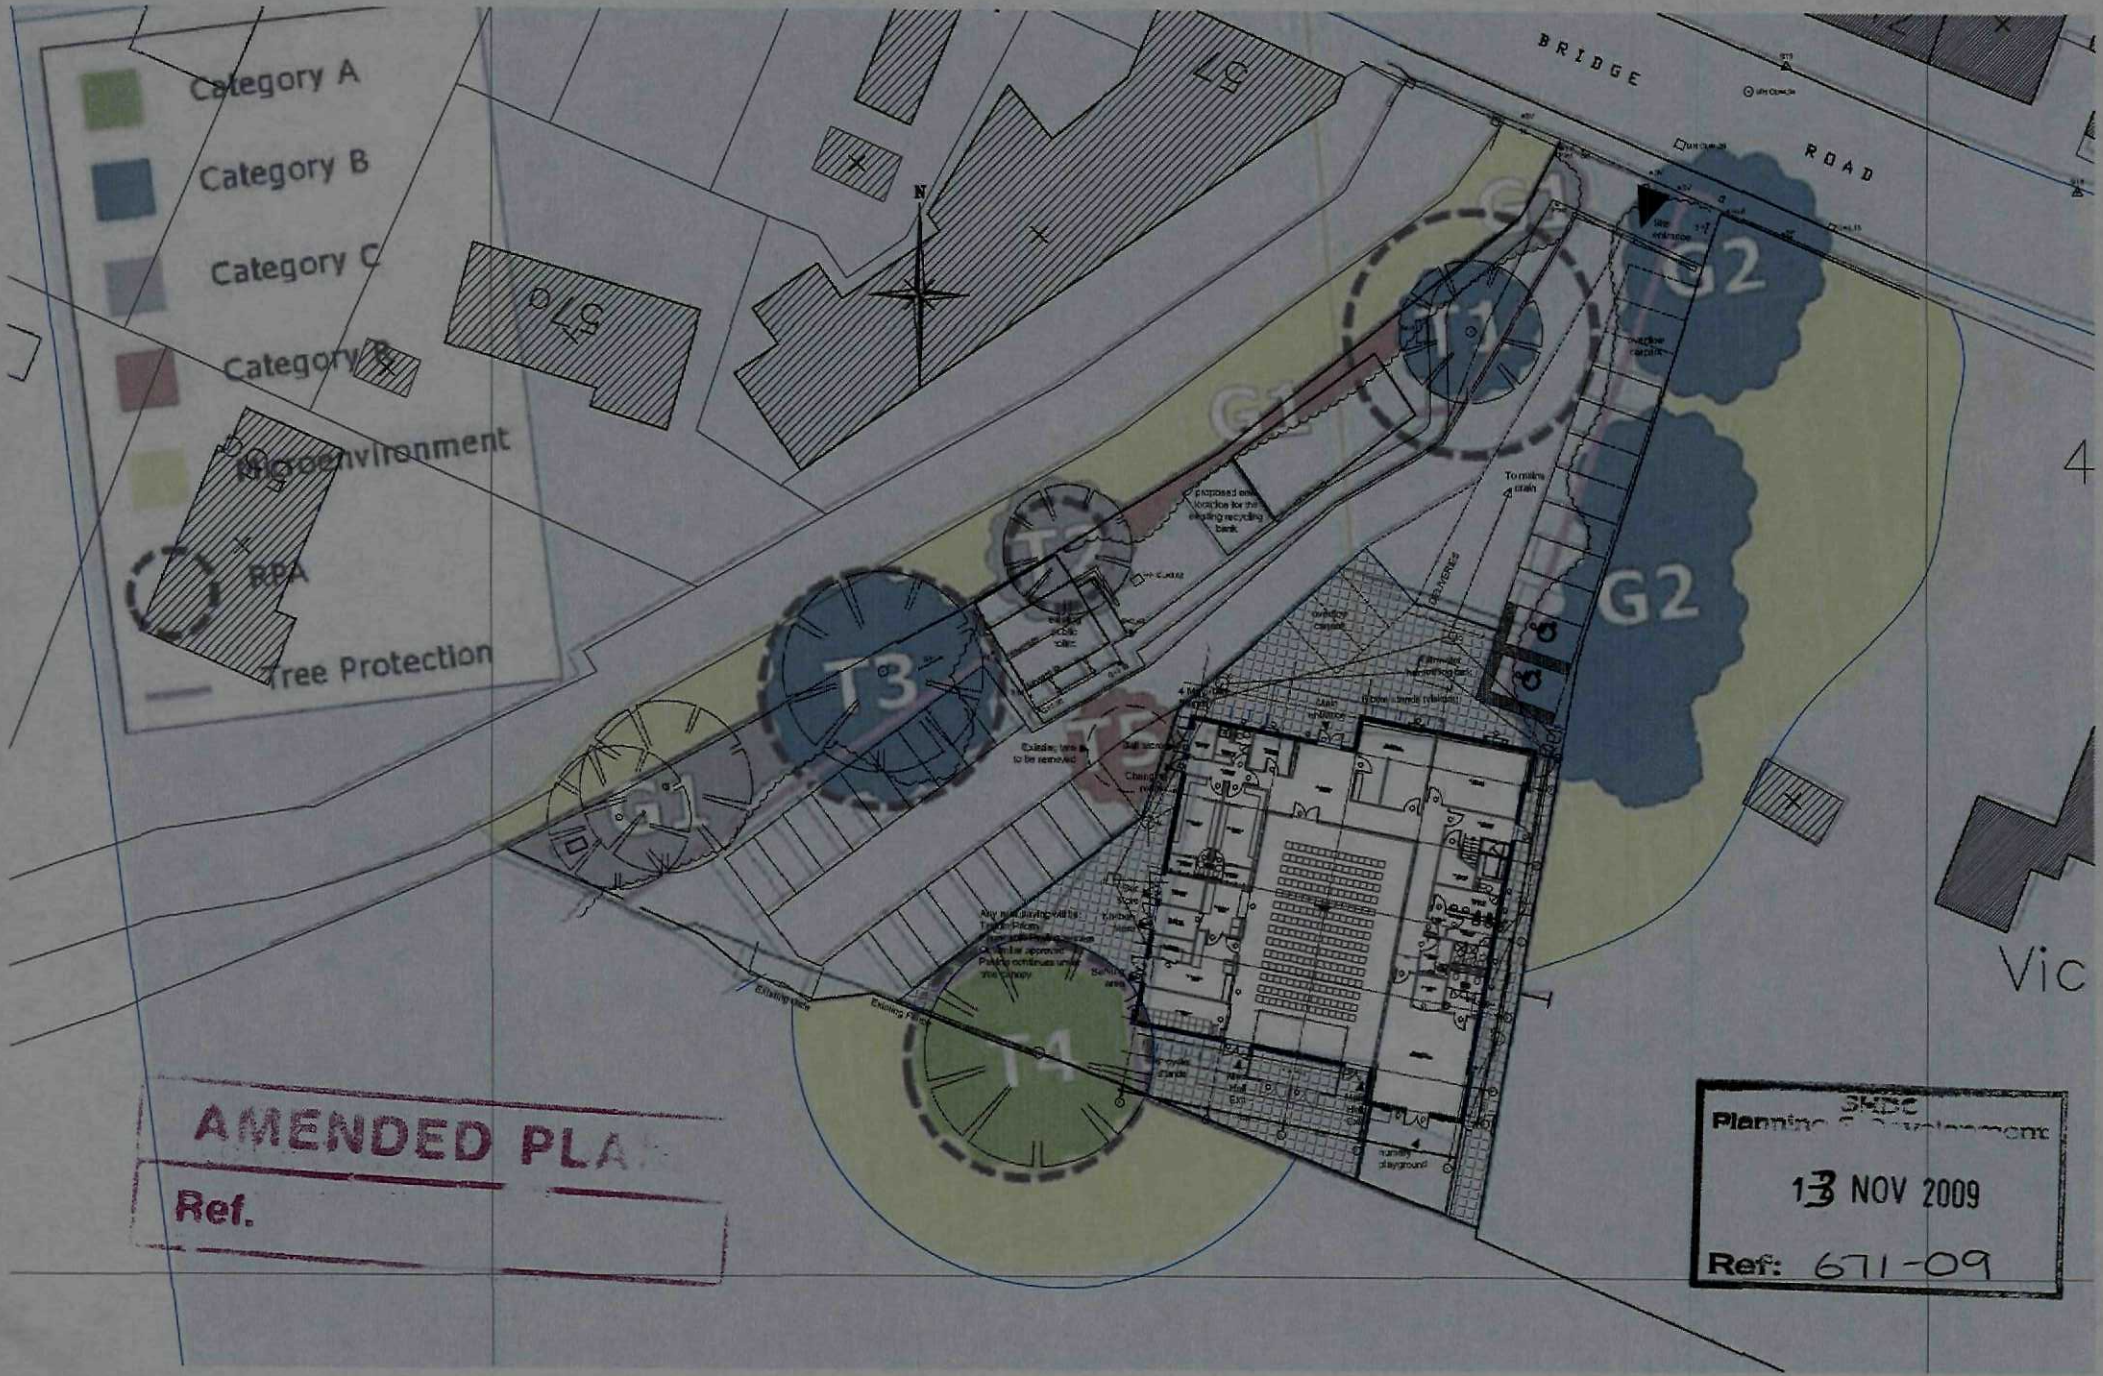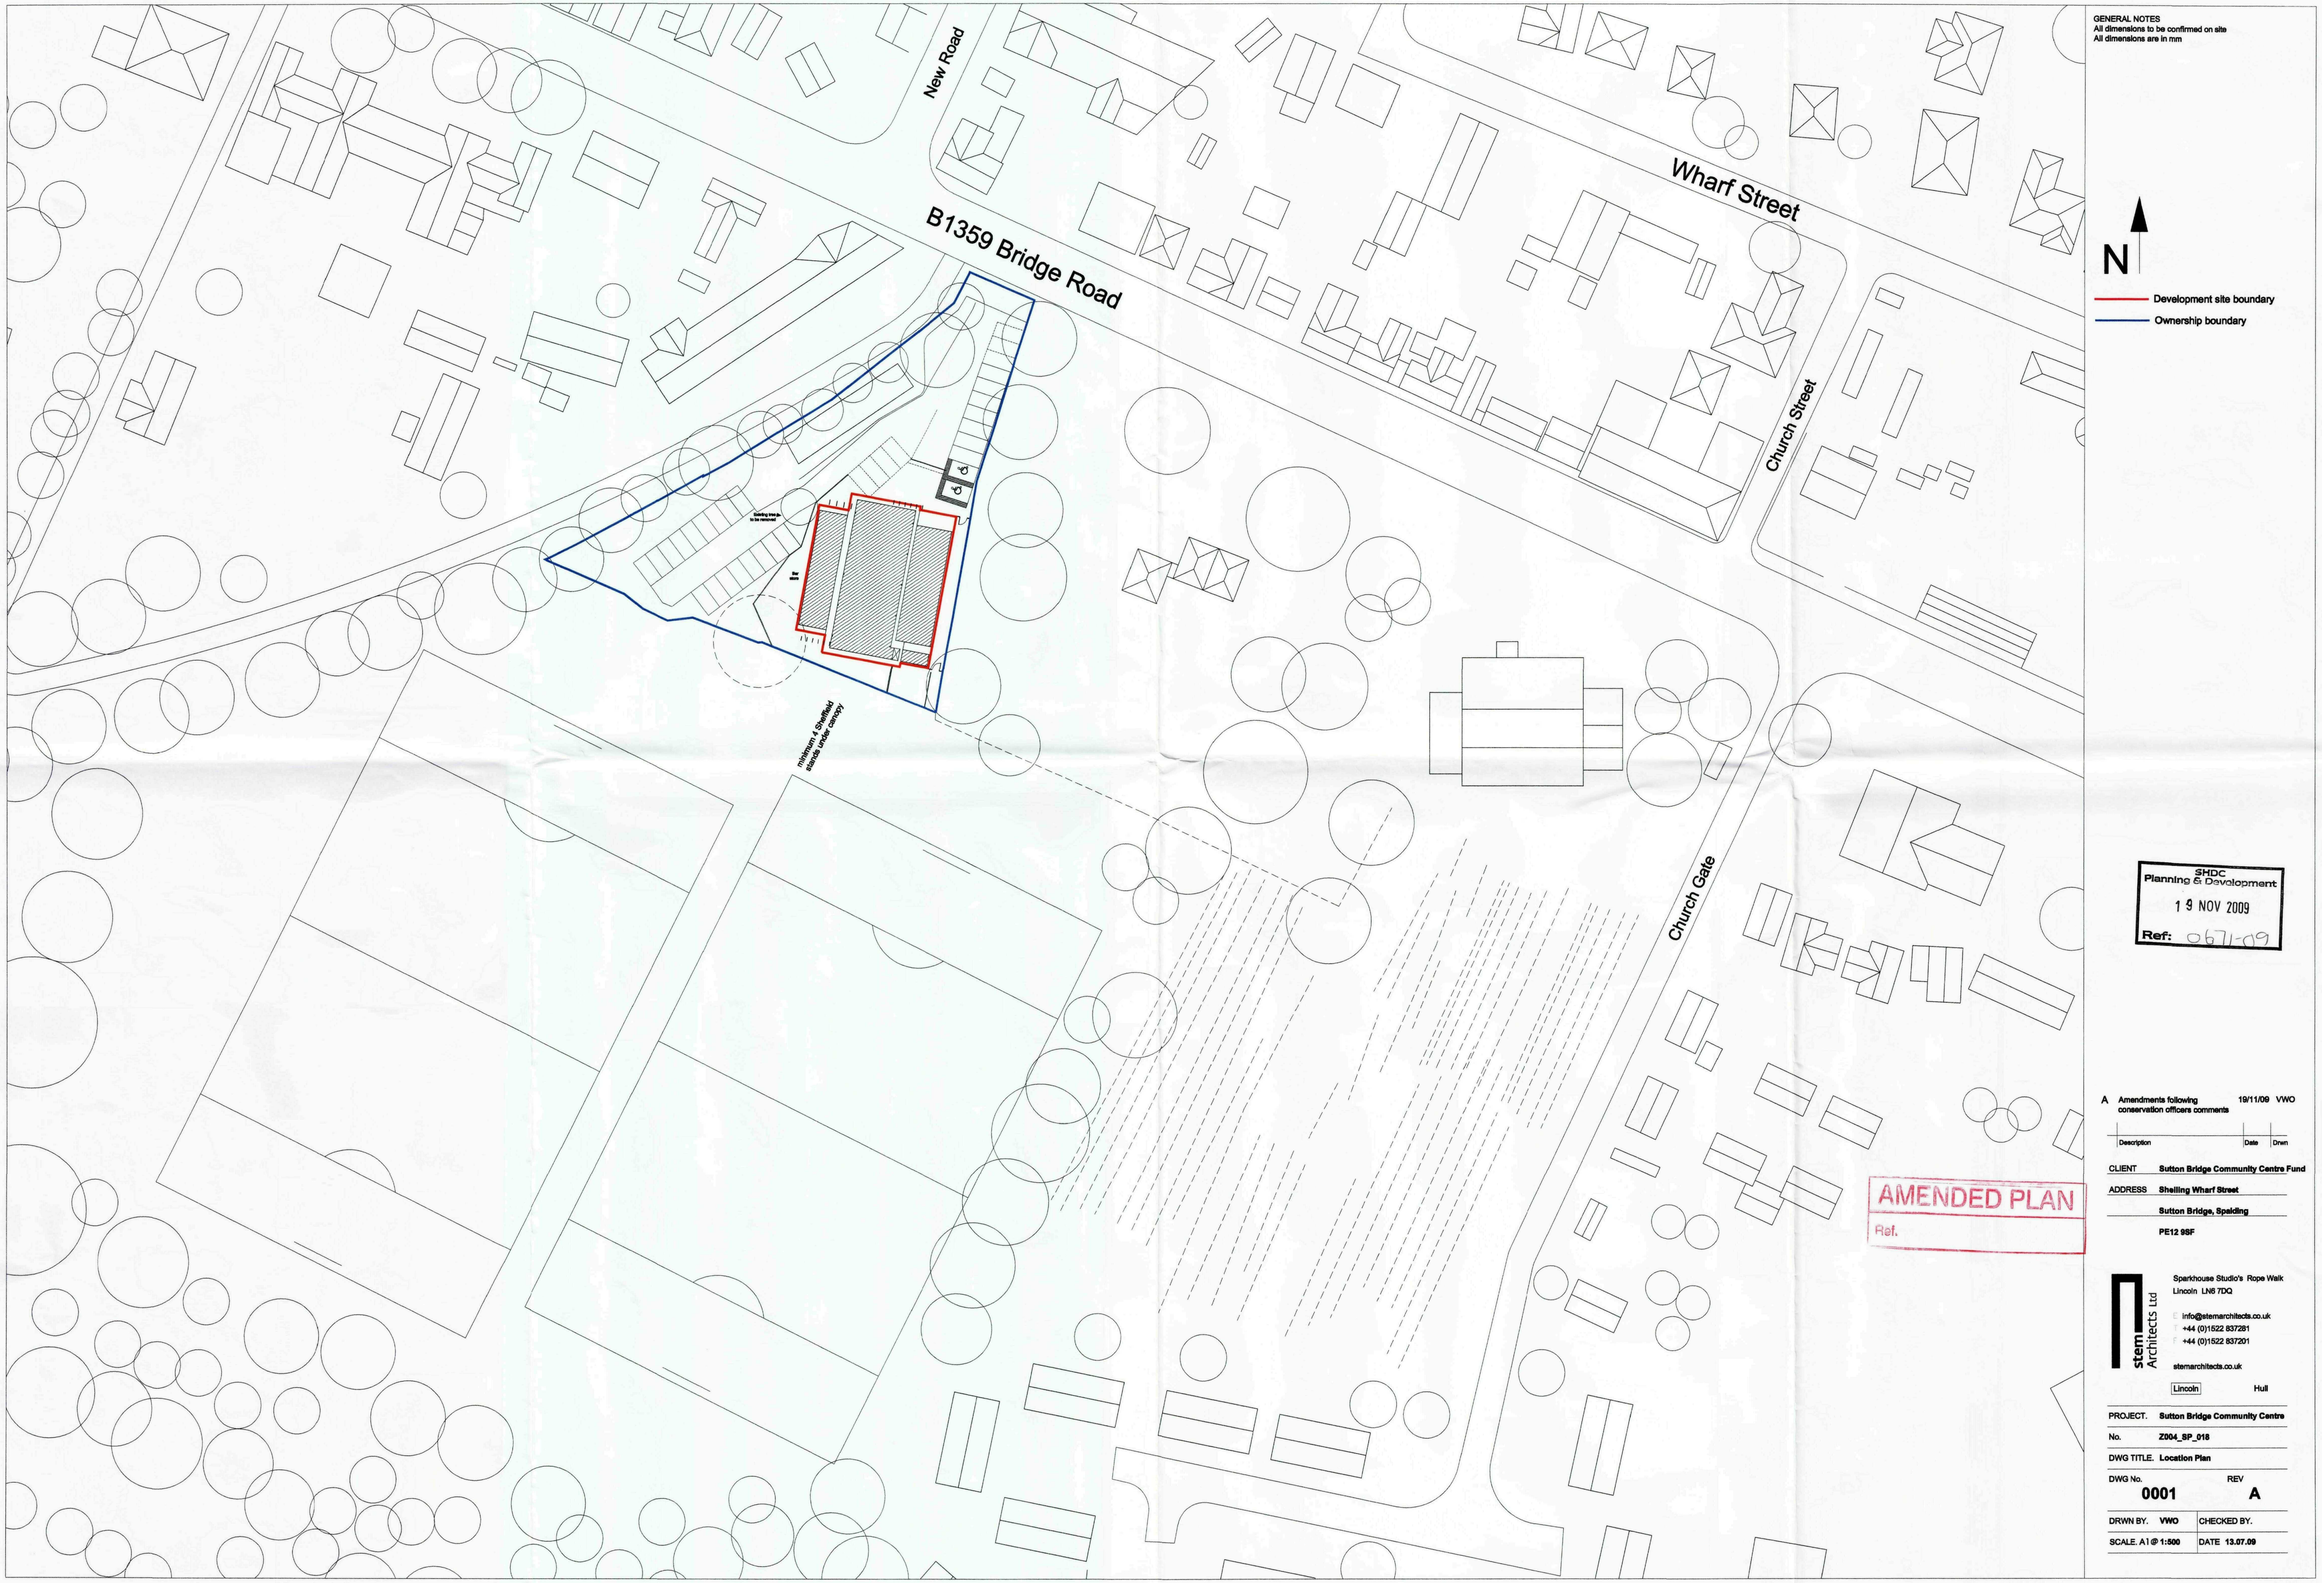

GENERAL NOTES
All dimensions to be confirmed on site
All dimensions are in mm

N

Development site boundary

Ownership boundary

SHDC
Planning & Development
19 NOV 2009
Ref: 0671-09

AMENDED PLAN
Ref.

A	Amendments following conservation officers comments	19/11/09	VWO
	Description	Date	Drwn

CLIENT **Sutton Bridge Community Centre Fund**

ADDRESS **Shelling Wharf Street**
Sutton Bridge, Spalding
PE12 9SF

stem Architects Ltd
Sparkhouse Studio's Rope Walk
Lincoln LN6 7DQ
E info@stemarchitects.co.uk
T +44 (0)1522 837281
F +44 (0)1522 837201
stemarchitects.co.uk
Lincoln Hull

PROJECT. **Sutton Bridge Community Centre**

No. **Z004_SP_018**

DWG TITLE. **Location Plan**

DWG No. **0001** REV **A**

DRWN BY. **VWO**	CHECKED BY.
SCALE. **A1 @ 1:500**	DATE **13.07.09**

GENERAL NOTES
All dimensions to be confirmed on site
All dimensions are in mm

N

Nursery Playground

1 2 3 4 5

6468 5380 5343 6418

2189 2362 2122 5284 2253 5400 2133 5400 5243 1768 2284 1720

X A B C D E Y

Euonymus Emerald Gaelty
Lonicera Maygreen Prunus
otto Luyken to be confirmed

Existing Fence

Existing Gate

Main Hall Exit

Refuse Store

Main Hall Exit

6 bicycle stands

seating layout for 210 people

Serving Area

Any new paving will be:
Tegula Prions Permeable
Paving system, or
similar approved

East Boundary

Changing rooms

Existing Tree to be removed

Ball Store

Main Entrance

4 Motorcycle Stands

6 bicycle stands (visitors)

Existing public toilets

AMENDED PLAN
Ref.

Note; when carrying out any ground work onsite, please make every effort not to disturb the roots of the trees

Overflow Carpark

DELIVERIES

Proposed new location for the existing recycling bank

Ground floor plan, scale 1:100

SHDC
Planning & Development
19 NOV 2009
Ref: 671-09


Description	Date	Drwn

CLIENT Sutton Bridge Community Centre Fund

ADDRESS Shelling Wharf Street
Sutton Bridge, Spalding
PE12 9SF


stem Architects Ltd
Sparkhouse Studio's Rope Walk
Lincoln LN6 7DQ
info@stemarchitects.co.uk
+44 (0)1522 837281
+44 (0)1522 837201
stemarchitects.co.uk
Lincoln Hull


PROJECT. Sutton Bridge Community Centre
No. Z004_SP_018
DWG TITLE. Ground Floor Plan
DWG No. 1000 REV A
DRWN BY. VWO CHECKED BY.
SCALE. A1 @ 1:100 DATE 13.07.09

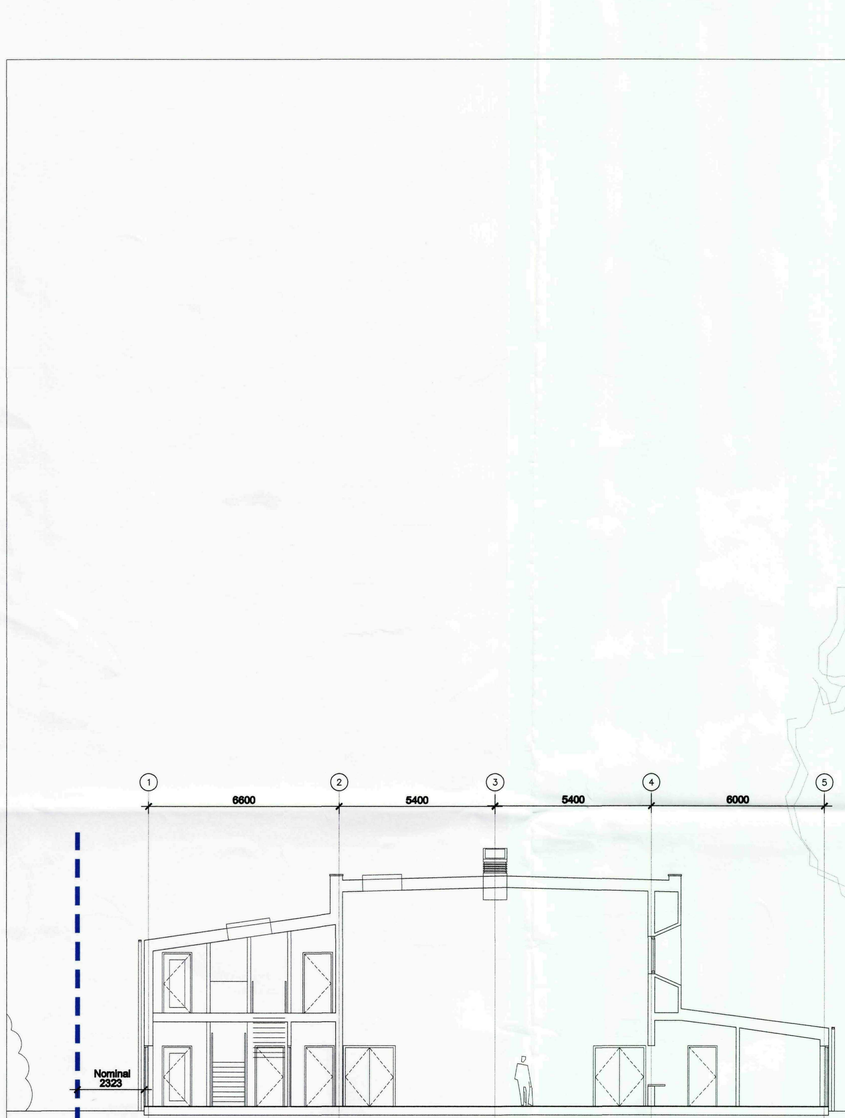

Ownership Boundary:
East

Site Section Scale 1:100

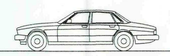

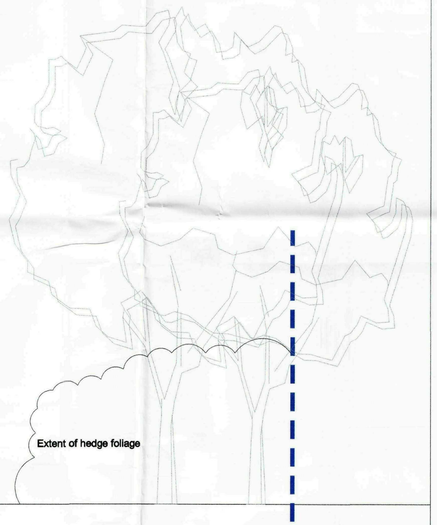

Ownership Boundary:
West

AMENDED PLAN
Ref.

GENERAL NOTES
All dimensions to be confirmed on site
All dimensions are in mm

1. brick, stretcher bond, colour: dark grey
2. sedum green roof
3. concrete roof tiles, colour: dark grey
4. timber window, colour: stained timber
5. roof light
6. timber window in extruded encasement, colour: stained timber
7. roof cowls (TBC by M&E consultant)
8. external timber door, colour: dark grey
9. external glazed timber door, colour: stained timber

Ownership boundary

SHDC Planning & Development
19 NOV 2009
Ref: 671.09

A	Amendments following conservation officers comments	19/11/09	VWO
	Description	Date	Drwn

CLIENT **Sutton Bridge Community Centre Fund**

ADDRESS **Shelling Wharf Street**
Sutton Bridge, Spalding
PE12 9SF

stem Architects Ltd
Sparkhouse Studio's Rope Walk
Lincoln LN6 7DQ
E info@stemarchitects.co.uk
T +44 (0)1522 837281
F +44 (0)1522 837201
stemarchitects.co.uk
Lincoln Hull

PROJECT. **Sutton Bridge Community Centre**

No. **Z004_SP_018**

DWG TITLE. **Site Section**

DWG No. **2002** REV **A**

DRWN BY. **VWO** CHECKED BY.

SCALE. A1 @ 1:100 DATE **13/07/2009**

GENERAL NOTES
All dimensions to be confirmed on site
All dimensions are in mm

N

Developmenty site boundary

BRIDGE ROAD

ST4 ST3 ST5

MH CL=4.34

MH CL=4.26

G=4.18

SV 1E TP Post SP

Post SP

Site entrance

overflow carpark

DELIVERIES

overflow carpark

Railnwater harvesting fank

Note: when carriying out any ground work onsite please make every effort not to disturb the roots of the trees.

4.4m

To mains drain

proposed new location for the existing recycling bank

MH CL=3.62

existing public toilet

Ridge=3.05

Eaves=2.58

G=3.49

G=3.50

G=3.62

3.64

3.64

RE

SP

4 Motorbike Stands

Main entrance

6 bike stands (visitors)

Existing tree to be removed

Ball store

Changing rooms

Bar store

Kitchen store

Serving area

Any new paving will be:
Tegula Priora
Permeable Paving System
Or similar approved

Existing Gate

Existing Fence

Euonymus Emereld Gaaiy
Lonicera Maygreen
Prunus otto Luyken
To Be confirmed

6 cycle stands

Main Hall Exit

Main Hall Exit

nursery playground

Seat

Vicarage

AMENDED PLAN
Ref. 0671-09 17/11/09

	Description	Date	Drwn
A	Amendments following conservation officers comments	17.11.09	WES

CLIENT **Sutton Bridge Community Centre Fund**

ADDRESS **Shelling Wharf Street**
Sutton Bridge, Spalding
PE12 9SF

stem Architects ltd
Sparkhouse Studio's Rope Walk
Lincoln LN6 7DQ
info@stemarchitects.co.uk
+44 (0)1522 837281
+44 (0)1522 837201
stemarchitects.co.uk
Lincoln Hull

PROJECT. **Sutton Bridge Community Centre**

No. **Z004_SP_018**

DWG TITLE. **Site plan**

DWG No. **4000** REV **A**

DRWN BY. **vo** CHECKED BY.

SCALE. A1@ **1:200** DATE **13.07.09**



GENERAL NOTES
All dimensions to be confirmed on site
All dimensions are in mm

N

Key

- Football
- Hockey or 4N° 5-a-side football
- Tennis
- Netball
- Basketball
- Volleyball
- Rounders
- Cricket
- Badminton
- Spinning Area
- Table tennis

3HDC
Planning & Development
19 NOV 2009
Ref: 67109

AMENDED PLAN
Ref.

	Description	Date	Drwn
A	Amendments following conservation officers comments	19/11/09	VWO

CLIENT Sutton Bridge Community Centre Fund
ADDRESS Shelling Wharf Street
Sutton Bridge, Spalding
PE12 9SF

stem Architects Ltd
Sparkhouse Studio's Rope Walk
Lincoln LN6 7DQ
E: info@stemarchitects.co.uk
T: +44 (0)1522 837281
F: +44 (0)1522 837201
stemarchitects.co.uk
Lincoln Hull

PROJECT. Sutton Bridge Community Centre
No. Z004_SP_018
DWG TITLE. Sports Site Plan
DWG No. 4001
REV A
DRWN BY. VWO
CHECKED BY.
SCALE. A1 @ 1:500
DATE 13.07.09