

GENERAL NOTES
All dimensions to be confirmed on site
All dimensions are in mm

N

Development site boundary

Ownership boundary

SHDC
Planning & Development
- 2 SEP 2009
Ref: 0671-09

Description	Date	Drwn

CLIENT **Sutton Bridge Community Centre Fund**

ADDRESS **Sheiling Wharf Street**
Sutton Bridge, Spalding
PE12 9SF

stem Architects ltd
Sparkhouse Studio's Rope Walk
Lincoln LN6 7DQ
E info@stemarchitects.co.uk
T +44 (0)1522 837281
F +44 (0)1522 837201
stemarchitects.co.uk
Lincoln Hull

PROJECT. **Sutton Bridge Community Centre**

No. **Z004_SP_018**

DWG TITLE. **Location Plan**

DWG No. **0001** REV *****

DRWN BY. **vo**	CHECKED BY.
SCALE. A1 @ **1:500**	DATE **13.07.09**

GENERAL NOTES
All dimensions to be confirmed on site
All dimensions are in mm

N



Ground floor plan, scale 1:100

RECEIVED
Planning & Development
- 2 SEP 2009
Ref: 0671-09

Description	Date	Drwn

CLIENT **Sutton Bridge Community Centre Fund**

ADDRESS **Sheiling Wharf Street**
Sutton Bridge, Spalding
PE12 9SF

stem Architects Ltd
Sparkhouse Studio's Rope Walk
Lincoln LN6 7DQ
E info@stemarchitects.co.uk
T +44 (0)1522 837281
F +44 (0)1522 837201
stemarchitects.co.uk
Lincoln Hull


PROJECT. **Sutton Bridge Community Centre**

No. **Z004_SP_018**


DWG TITLE. **Ground Floor Plan**

DWG No. **1000** REV *****

DRWN BY. **VO**	CHECKED BY.
SCALE. A1@ **1:100**	DATE **13.07.09**

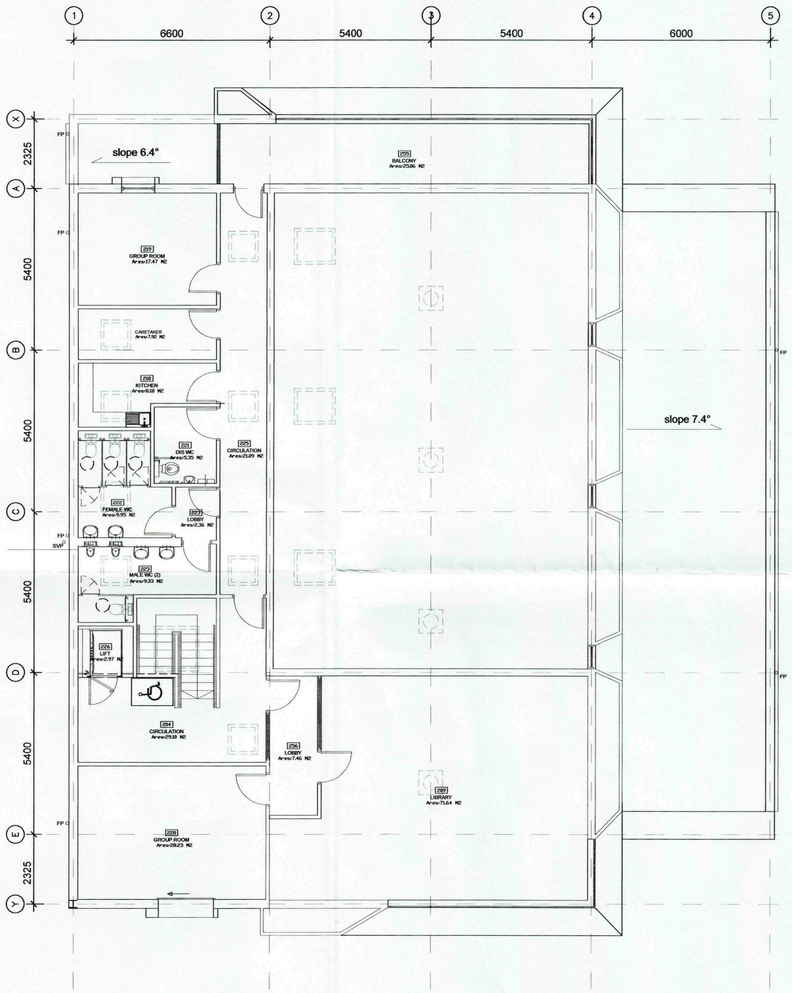

First floor plan, scale 1:100

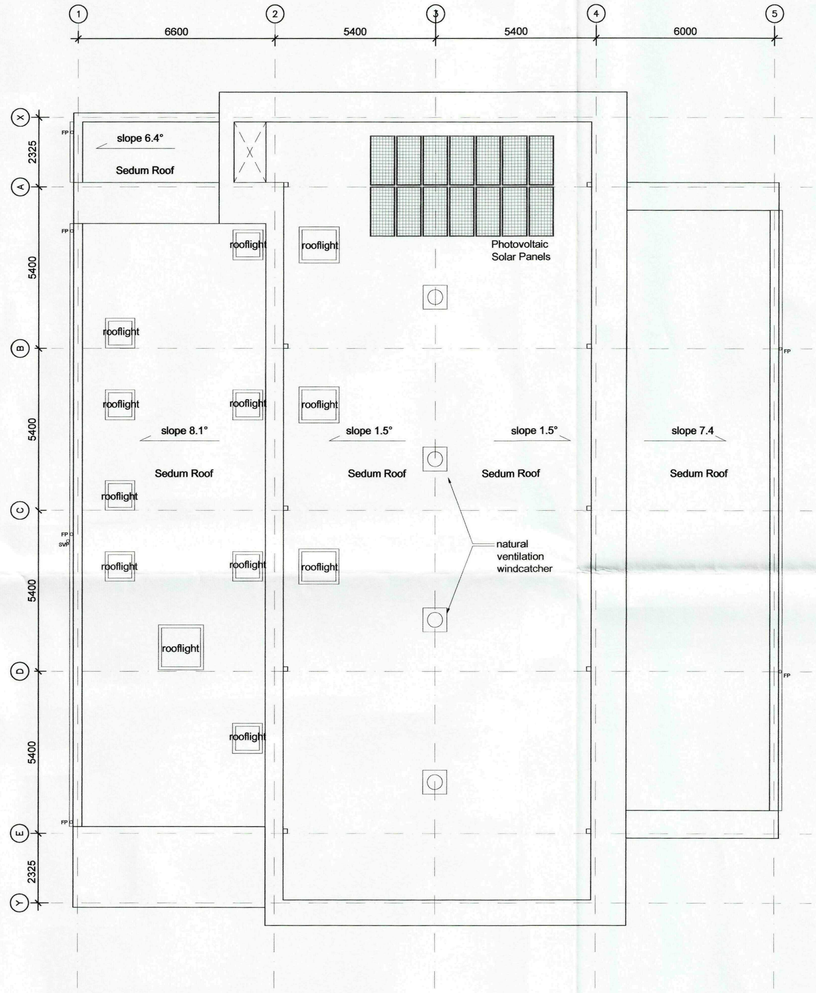

Roof plan, scale 1:100

GENERAL NOTES
All dimensions to be confirmed on site
All dimensions are in mm

N

SHDC
Planning & Development
- 2 SEP 2009
Ref: 0671-09

Description	Date	Dwn

CLIENT **Sutton Bridge Community Centre Fund**

ADDRESS **Sheiling Wharf Street**
Sutton Bridge, Spalding
PE12 9SF

stem Architects Ltd
Sparkhouse Studio's Rope Walk
Lincoln LN6 7DQ
E info@stemarchitects.co.uk
T +44 (0)1522 837281
F +44 (0)1522 837201
stemarchitects.co.uk
Lincoln Hull

PROJECT. **Sutton Bridge Community Centre**

No. **Z004_SP_018**

DWG TITLE. **First floor & roof plan**


DWG No. **1001** REV *****

DRWN BY. **vo** CHECKED BY.


SCALE. A1@ **1:100** DATE **13.07.09**

GENERAL NOTES
All dimensions to be confirmed on site
All dimensions are in mm


1. brick, stretcher bond, colour: Red with random black
2. sedum green roof
3. concrete roof tiles, colour: dark grey
4. aluminum window
5. Vertical Timber Cladding
6. Pressed metal reveals
7. roof cowls (TBC by M&E consultant)
8. external timber cladded door
9. external glazed aluminum frame door,
10. balustrade
11. Horizontal cladding

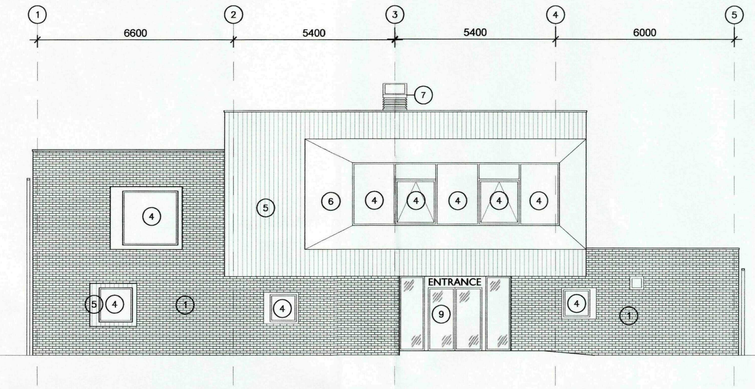


North elevation, scale 1:100

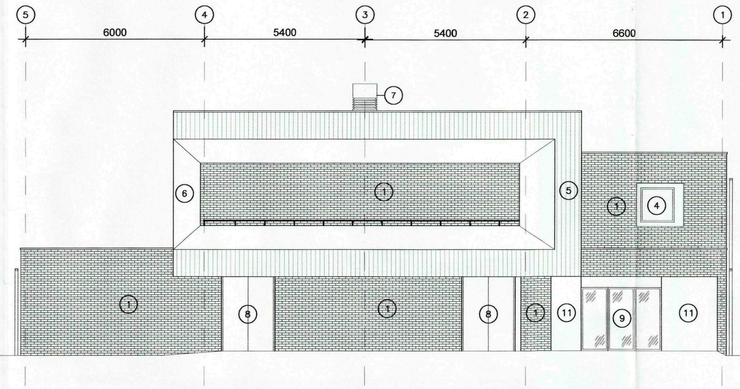

South elevation, scale 1:100

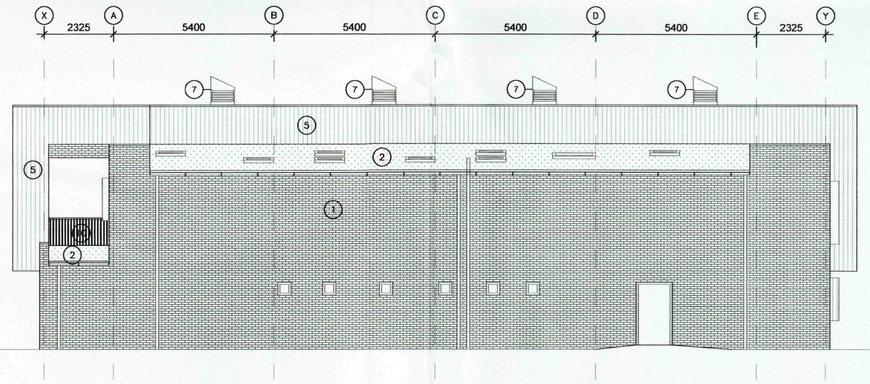

East elevation, scale 1:100

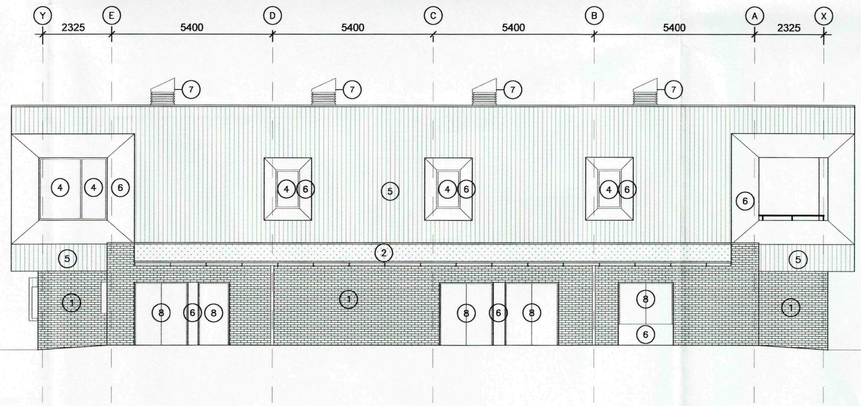

West elevation, scale 1:100

SHDC
Planning & Development
- 2 SEP 2009
Ref: 0671-09

Description	Date	Drwn

CLIENT **Sutton Bridge Community Centre Fund**

ADDRESS **Sheiling Wharf Street**
Sutton Bridge, Spalding
PE12 9SF

stem Architects Ltd
Sparkhouse Studio's Rope Walk
Lincoln LN6 7DQ
E info@stemarchitects.co.uk
T +44 (0)1522 837281
F +44 (0)1522 837201
stemarchitects.co.uk
Lincoln Hull

PROJECT. **Sutton Bridge Community Centre**


No. **Z004_SP_018**

DWG TITLE. **Elevations**

DWG No. **2000** REV *****

DRWN BY. **VO** CHECKED BY.

SCALE. A1 @ **1:100** DATE **13.07.09**

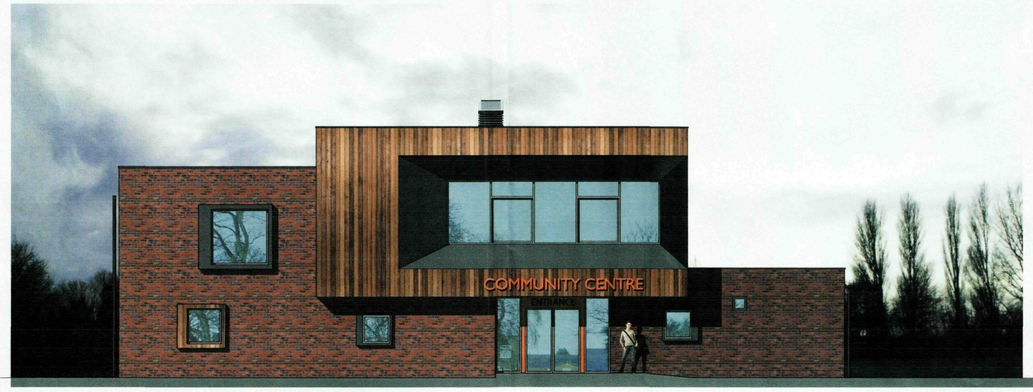

North elevation, scale 1:100



South elevation, scale 1:100



East elevation, scale 1:100



West elevation, scale 1:100

GENERAL NOTES
All dimensions to be confirmed on site
All dimensions are in mm

SHDC
Planning & Development
- 2 SEP 2009
Ref: 0671-09


Description	Date	Drwn

CLIENT Sutton Bridge Community Centre Fund

ADDRESS Shelling Wharf Street
Sutton Bridge, Spalding
PE12 9SF


stem Architects Ltd
Sparkhouse Studio's Rope Walk
Lincoln LN6 7DQ
E: info@stemarchitects.co.uk
T: +44 (0)1522 837281
F: +44 (0)1522 837201
stemarchitects.co.uk
Lincoln Hull

PROJECT. Sutton Bridge Community Centre
No. Z004_SP_018
DWG TITLE. Colour Elevations
DWG No. 2001 REV *
DRWN BY. VO CHECKED BY.
SCALE. A1@1:100 DATE 13.07.09

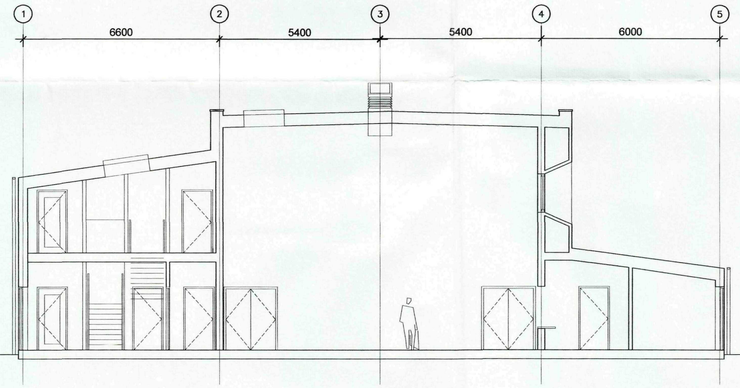

Ownership Boundary



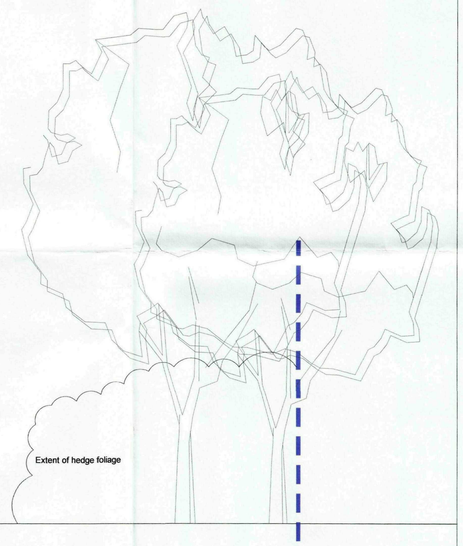

Extent of hedge foliage

Ownership Boundary

Site Section, scale 1:100

GENERAL NOTES
All dimensions to be confirmed on site
All dimensions are in mm

1. brick, stretcher bond, colour: dark grey
2. sedum green roof
3. concrete roof tiles, colour: dark grey
4. timber window, colour: stained timber
5. roof light
6. timber window in extruded encasement, colour: stained timber
7. roof cowls (TBC by M&E consultant)
8. external timber door, colour: dark grey
9. external glazed timber door, colour: stained timber

– – – – – Ownership boundary

SHDC
Planning & Development
- 2 SEP 2009
Ref: 0671-09

Description	Date	Drwn

CLIENT **Sutton Bridge Community Centre Fund**

ADDRESS **Sheiling Wharf Street**
Sutton Bridge, Spalding
PE12 9SF

stem Architects Ltd
Sparkhouse Studio's Rope Walk
Lincoln LN6 7DQ
E info@stemarchitects.co.uk
T +44 (0)1522 837281
F +44 (0)1522 837201
stemarchitects.co.uk
Lincoln Hull

PROJECT. **Sutton Bridge Community Centre**

No. **Z004_SP_018**

DWG TITLE. **Site Section**

DWG No. **2002** REV *****

DRWN BY. **VO** CHECKED BY.

SCALE. A1 @ **1:100** DATE **13/07/2009**

GENERAL NOTES
All dimensions to be confirmed on site
All dimensions are in mm

Key

- Football
- Hockey or 4N° 5-a-side football
- Tennis
- Netball
- Basketball
- Volleyball
- Rounders
- Cricket
- Badminton
- Spinning Area
- Table tennis

SHDC
Planning & Development
- 2 SEP 2009
Ref: 0671-09

Description	Date	Drwn

CLIENT **Sutton Bridge Community Centre Fund**

ADDRESS **Sheiling Wharf Street**
Sutton Bridge, Spalding
PE12 9SF

stem Architects Ltd
Sparkhouse Studio's Rope Walk
Lincoln LN6 7DQ
E info@stemarchitects.co.uk
T +44 (0)1522 837281
F +44 (0)1522 837201
stemarchitects.co.uk
Lincoln Hull

PROJECT. **Sutton Bridge Community Centre**

No. **Z004_SP_018**

DWG TITLE. **Sports Site Plan**

DWG No. **4001** REV *****

DRWN BY. **VO** CHECKED BY.

SCALE. **A1@ 1:500** DATE **13.07.09**

GENERAL NOTES
All dimensions to be confirmed on site
All dimensions are in mm

N

Developmenty site boundary

ST4
ST3
ST5
MH CL=4.34
MH CL=4.26
MH CL=3.62
SV
1E
TP
Post
SP
Site entrance
Q=4.18
Seat
overflow carpark
To mains drain
proposed new location for the existing recycling bank
existing public toilet
3.64
3.54
Ridge=9.05
Eaves=6.68
G=3.49
G=3.52
G=3.50
RE
DELIVERIES
Rainwater harvesting tank
4 Motorbike Stands
Main entrance
6 bike stands (visitors)
Existing tree to be removed
Ball store
Changing rooms
Bar store
Kitchen store
Serving area
6 cycle stands
Main Hall Exit
Refuse Store
Main Hall Exit
nursery playground
4.4m
Vicarage

SHDC
Planning & Development
- 2 SEP 2009
Ref: 0671-09

Description	Date	Drwn

CLIENT **Sutton Bridge Community Centre Fund**
ADDRESS **Sheiling Wharf Street**
Sutton Bridge, Spalding
PE12 9SF

stem Architects Ltd
Sparkhouse Studio's Rope Walk
Lincoln LN6 7DQ
E info@stemarchitects.co.uk
T +44 (0)1522 837281
F +44 (0)1522 837201
stemarchitects.co.uk
Lincoln Hull

PROJECT. **Sutton Bridge Community Centre**
No. **Z004_SP_018**
DWG TITLE. **Site plan**
DWG No. **4000** REV *****
DRWN BY. **vo** CHECKED BY.
SCALE. A1@ **1:200** DATE **13.07.09**