
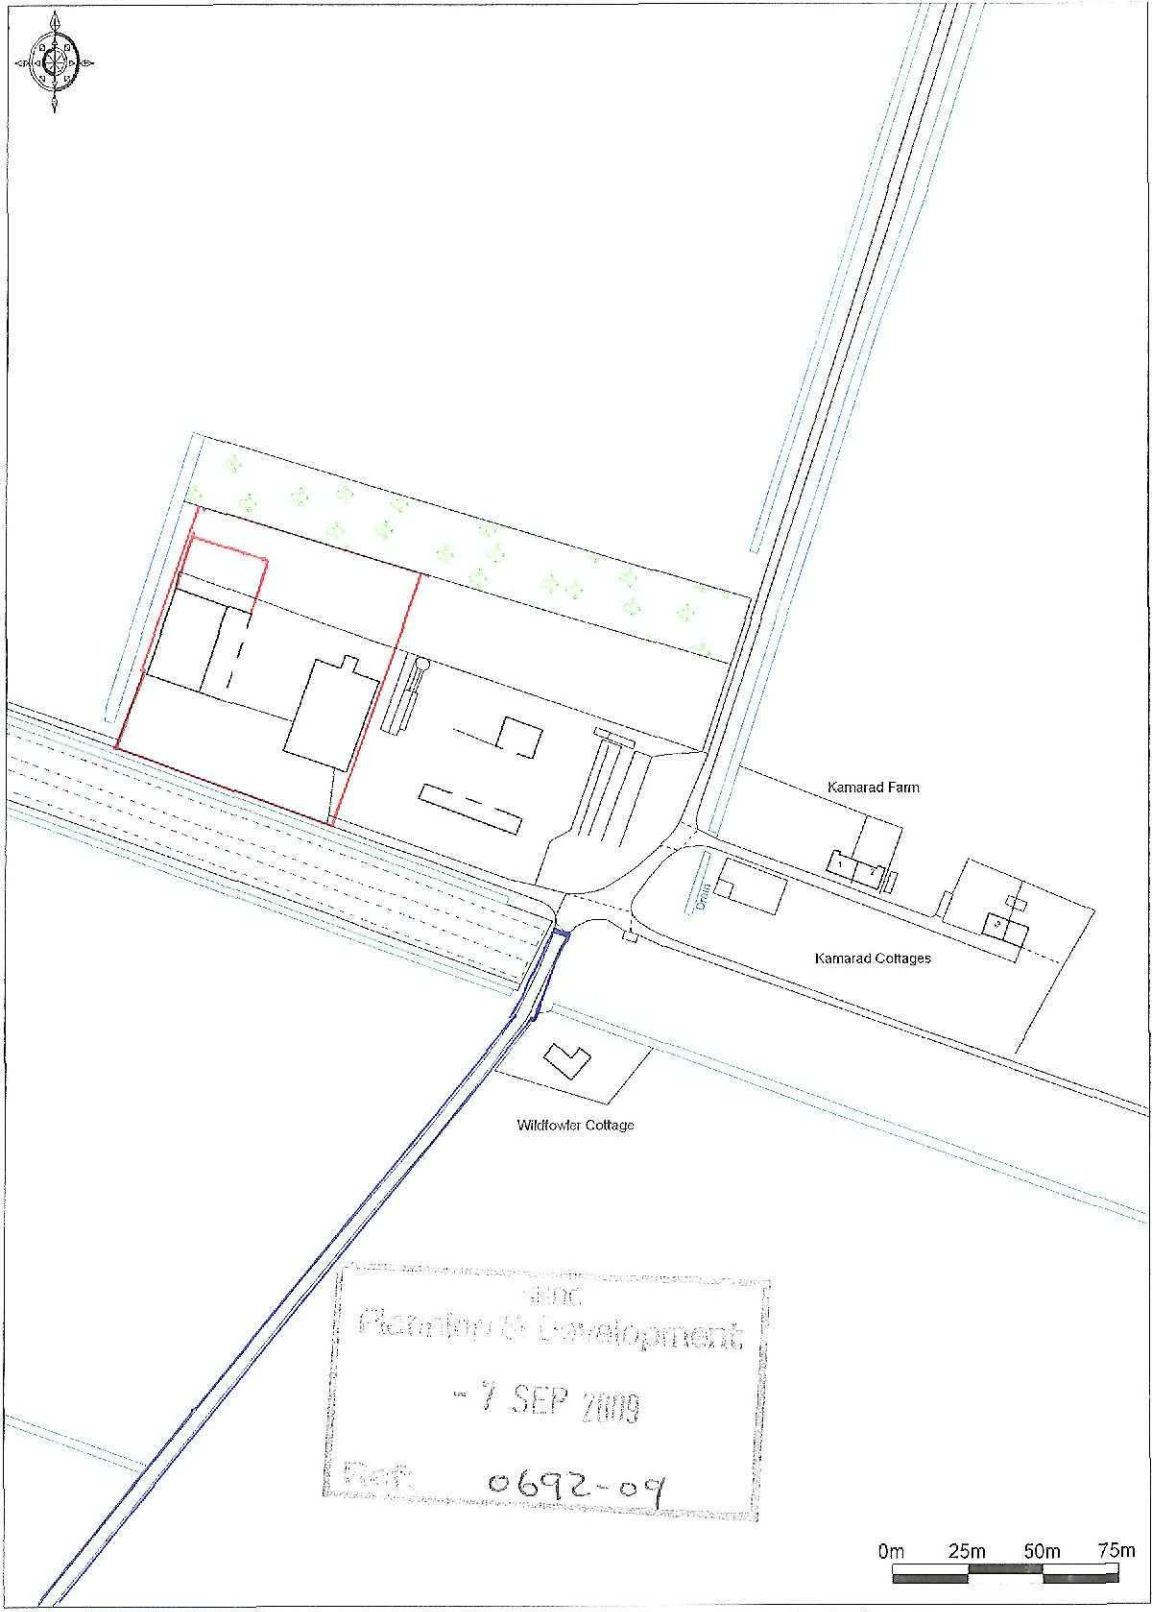


Planning & Development
- 7 SEP 2009
Ref: 0692-09

Enabled by Ordnance Survey © Crown Copyright 2009. All rights reserved. Licence number 100020449. Plotted Scale - 1:2500

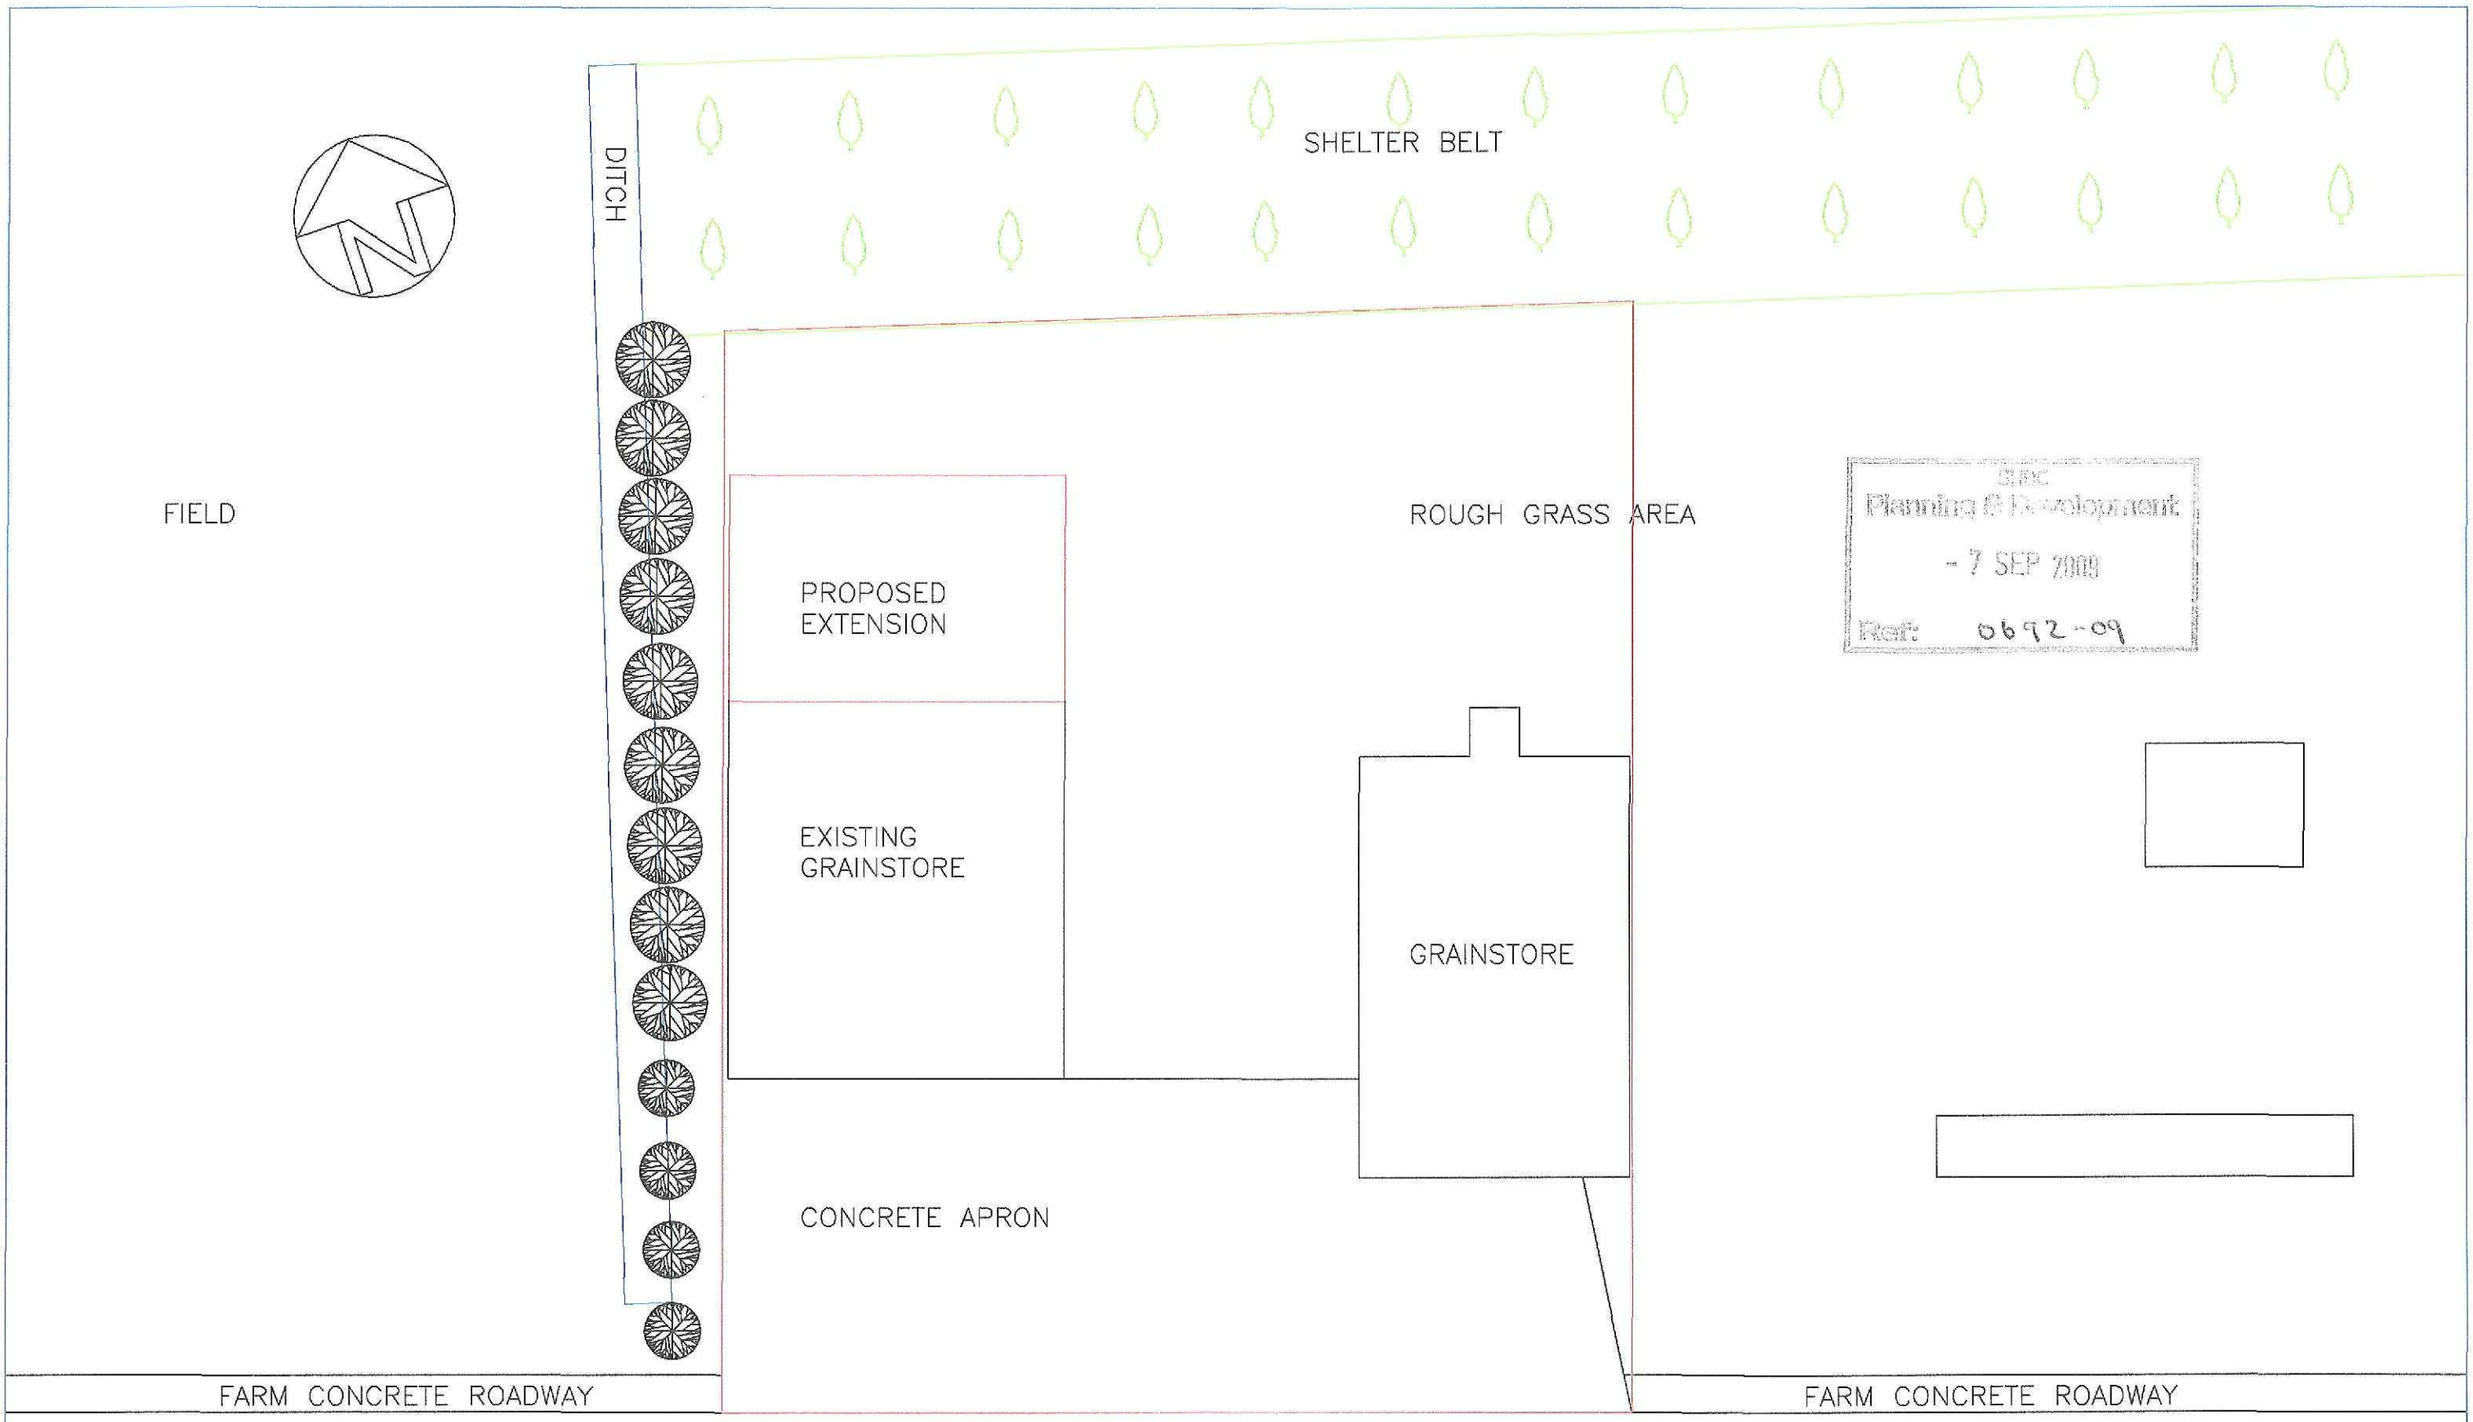

SDC
Planning & Development
- 7 SEP 2009
Ref: 0692-09

BENNETT CO
CROP STORAGE ENGINEERING
Tel: 01760 725990
E-mail mike@bennettcropstorage.co.uk

This drawing and the information in it is the property of Bennett & Co (Crop Storage Engineering) Ltd and must not be copied or disclosed to a third party without the express permission of Bennett & Co (Crop Storage Engineering) Ltd

CLIENT:	DATE:	SCALE:
PROCTOR BROS (LONG SUTTON) LTD	13/8/2009	1/500


TITLE: SITE BLOCK PLAN

PROJECT:	Dwg. No.
GRAINSTORE EXTENSION	928D6.1


FLOOR PLAN




ROOF PLAN

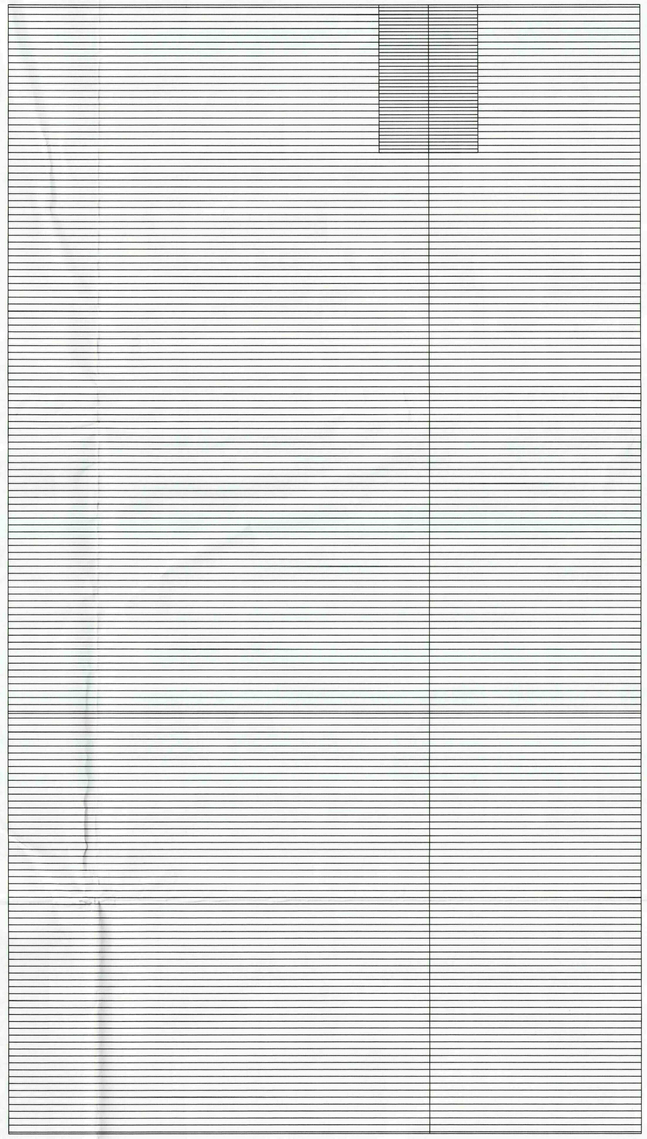


SOUTH EAST ELEVATION SHOWING AJACENT GRAIN STORE

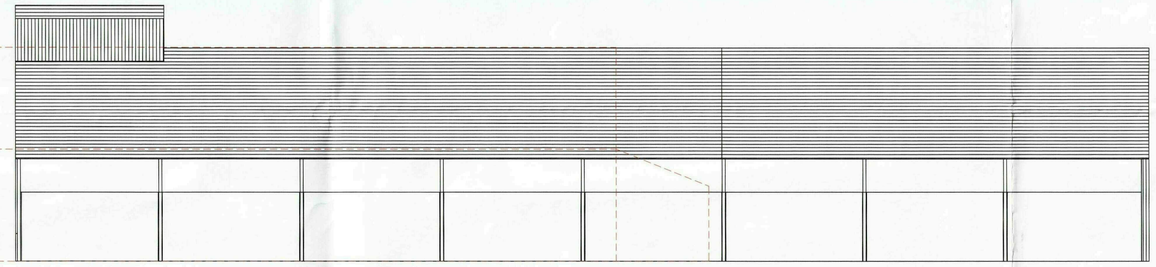


NORTH WEST ELEVATION

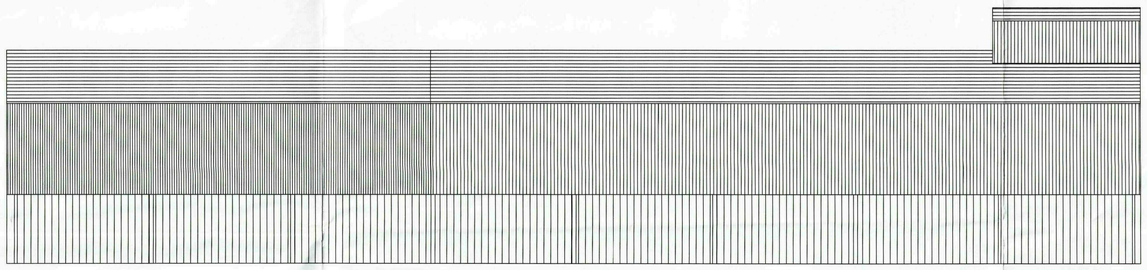


PROPOSED NORTH EAST ELEVATION

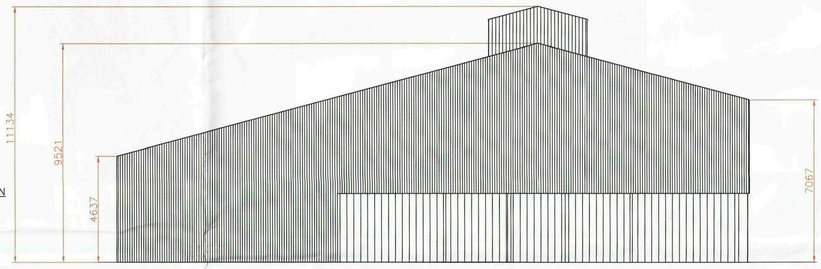

EXISTING NORTH EAST ELEVATION SHOWING POSITION OF AJACENT GRAIN STORE

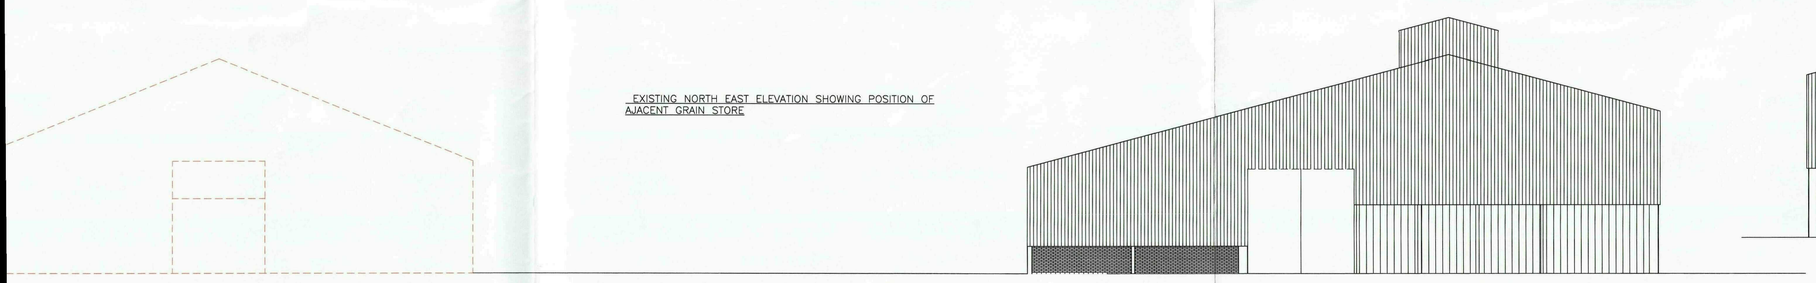

SOUTH WEST ELEVATION

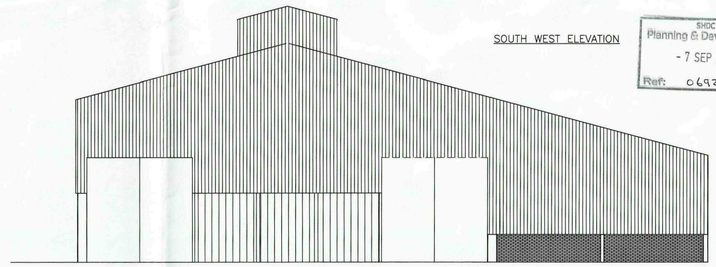

SHDC
Planning & Development
- 7 SEP 2009
Ref: 0692-09

SCALE: 1/100	Revisions:	PROJECT: EXTENSION TO GRAIN STORE	CLIENT: PROCTOR BROS (LONG SUTTON) LTD	DATE: 13/8/2009
This drawing and the information in it is the property of Bennett & Co (Crop Storage engineering) Ltd. and must not be copied or disclosed to a third party without the express permission of Bennett & Co (Crop Storage Engineering) Ltd.		TITLE: PLAN AND ELEVATIONS OF EXTENDED BUILDING		Dwg. No. 928D5.1

BENNETT & CO
CROP STORAGE ENGINEERING
Tel: 01760 725990
E-mail mike@bennettcropstorage.co.uk