
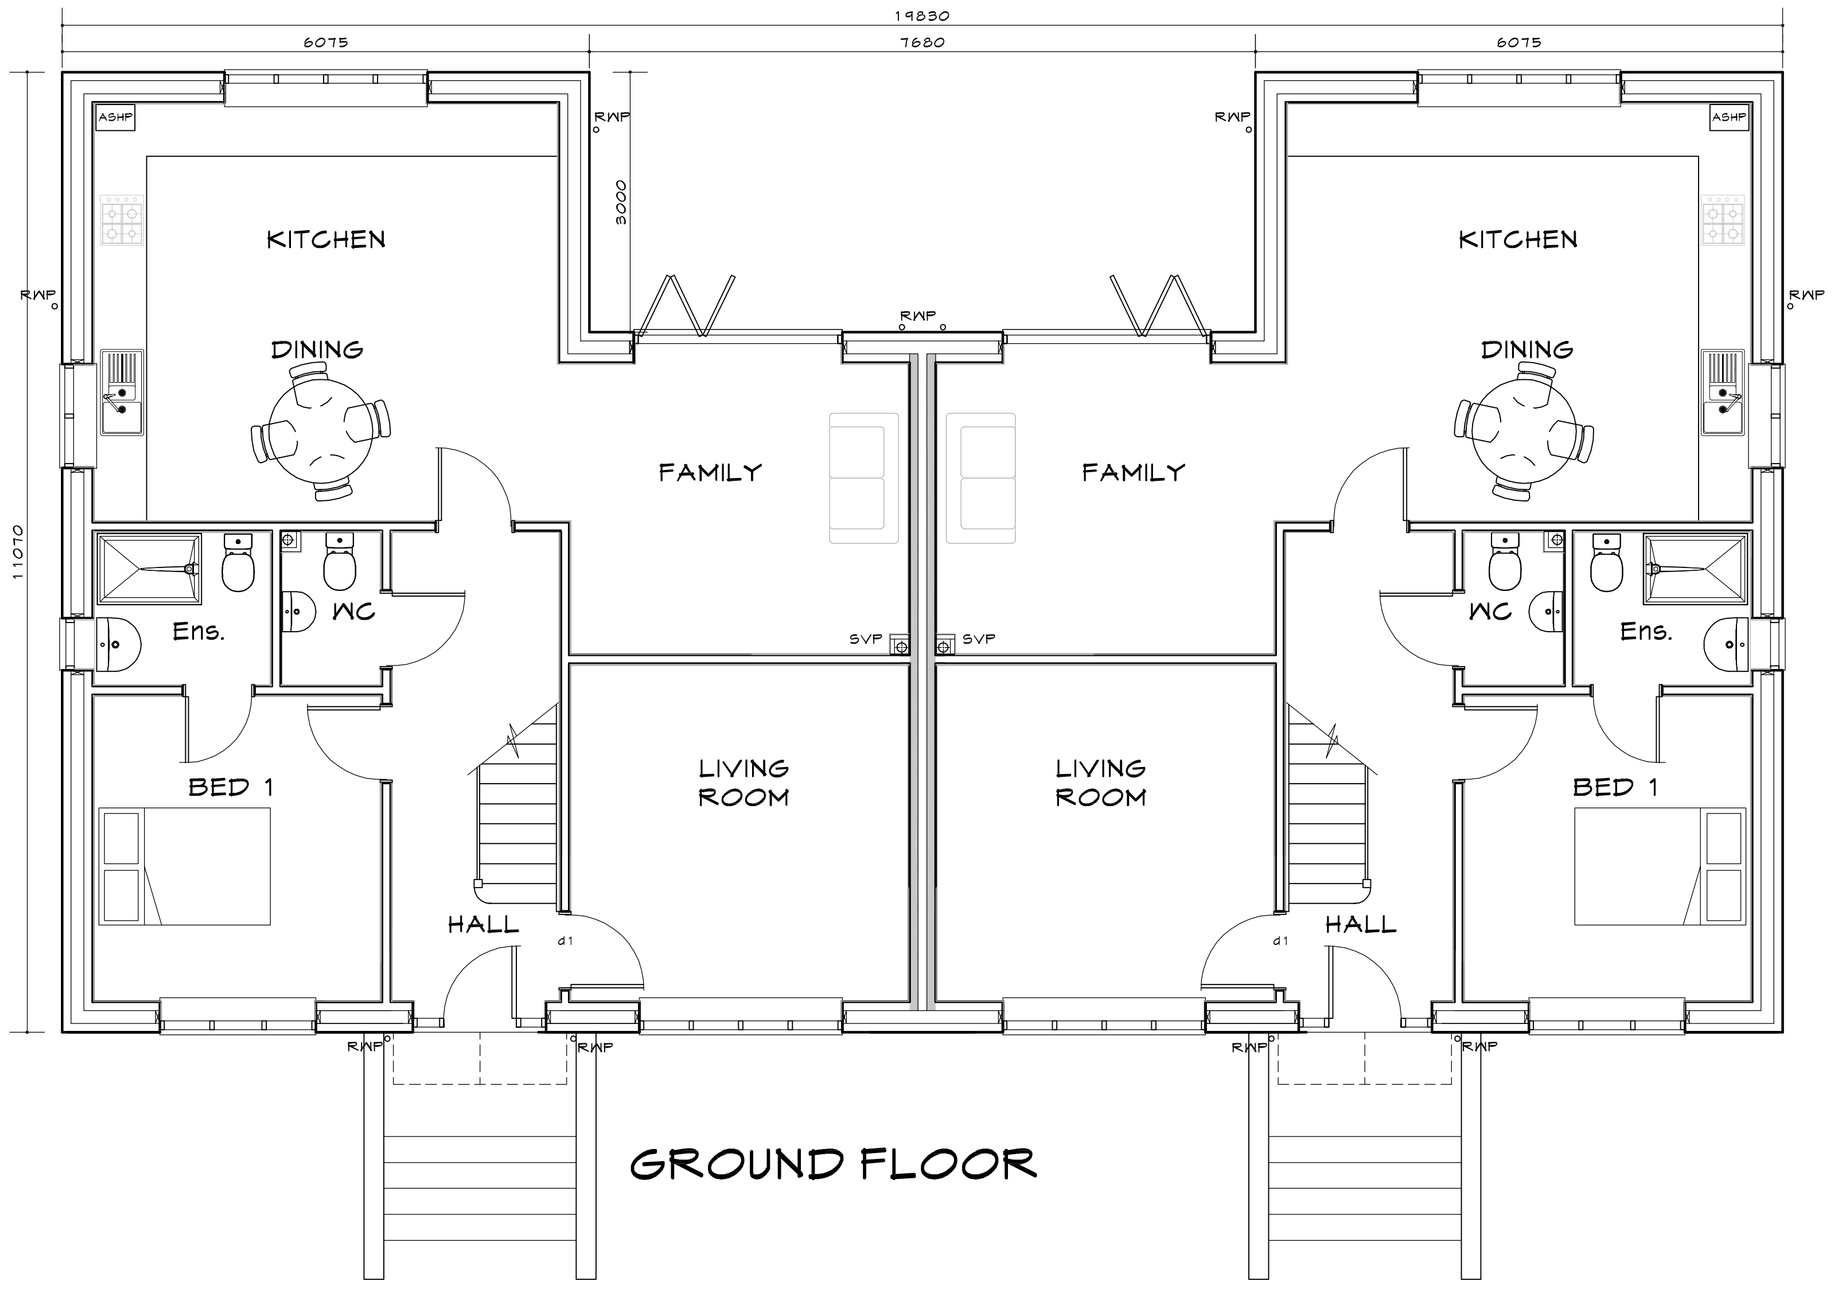


GROUND FLOOR

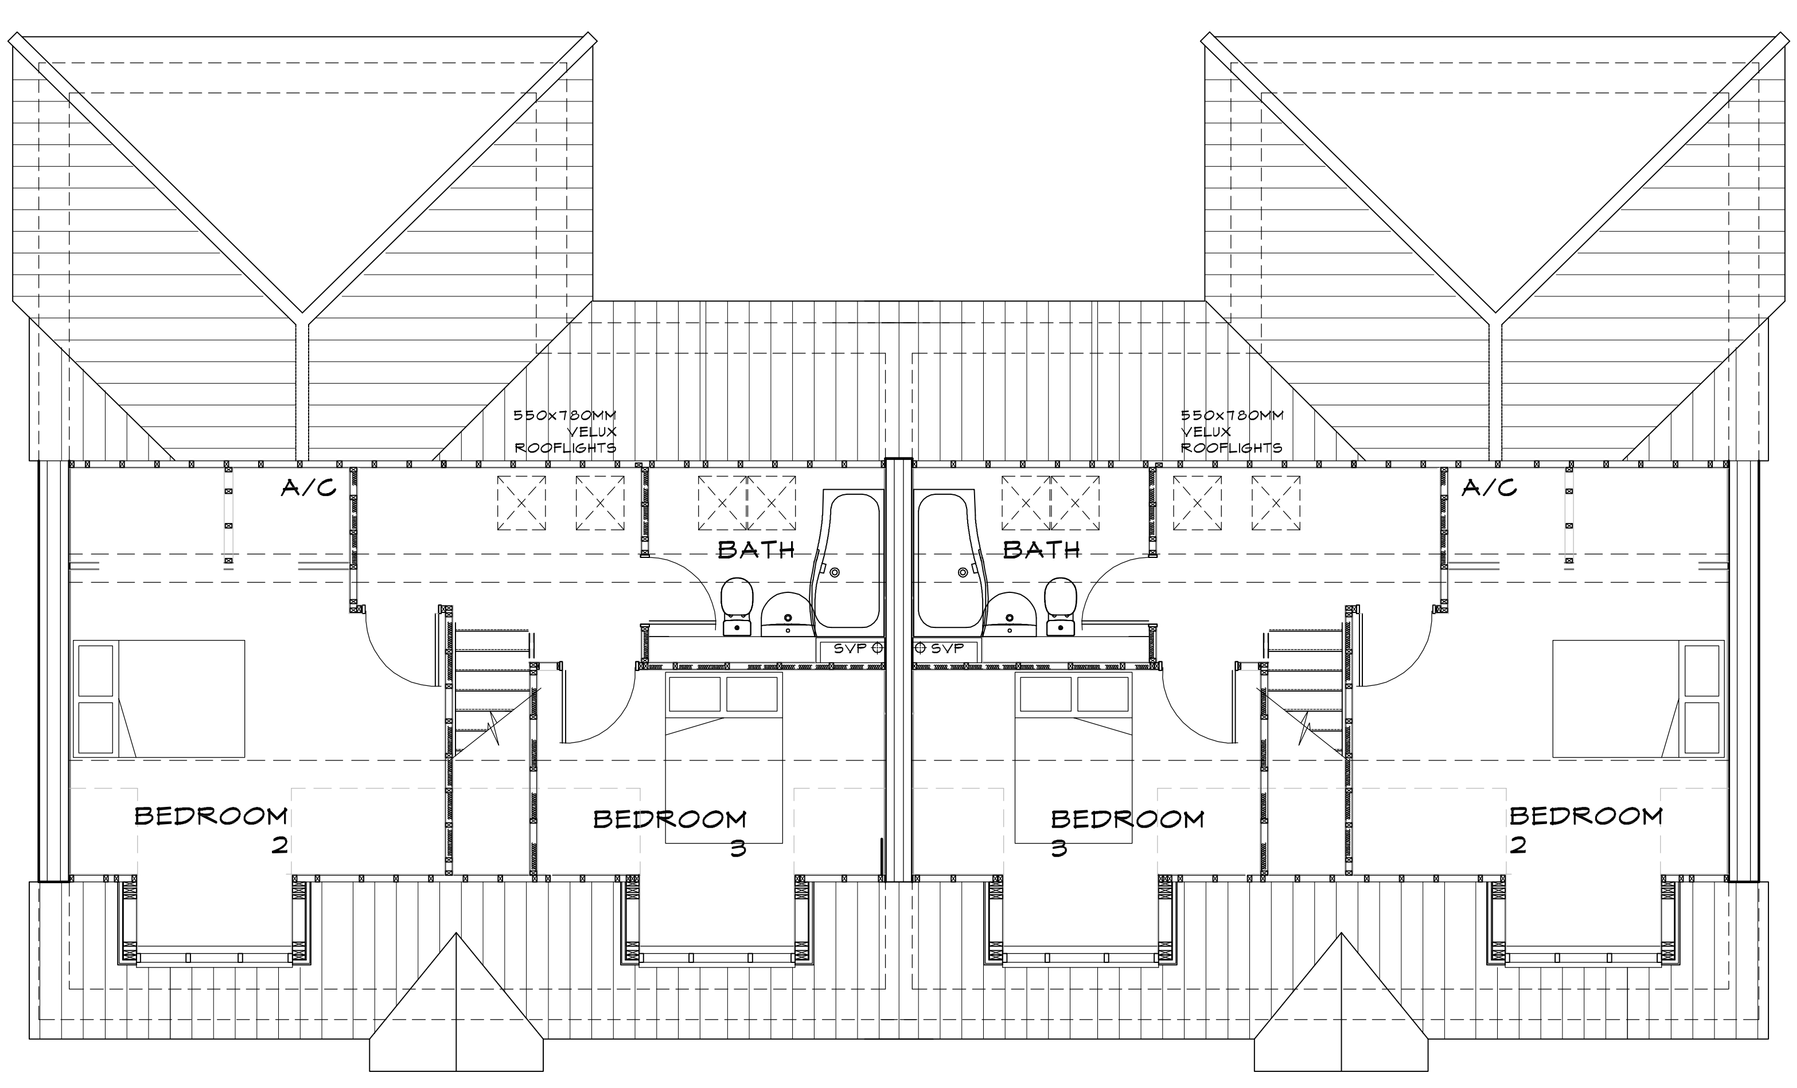

FIRST FLOOR

1:50 Scale bar
0m 0,5 1 1,5 2 2,5m

Rev.	Date	By	Description

ABDS ltd
architectural consultants

Midlands
1st Floor
15 St Cuthberts St.
Bedford
Beds
MK40 3JB

Southern
Boscarnon Farmhouse
St Keverne
Cornwall
TR12 6NU

Tel: 0845 2242967
Email:admin@abdsvservices.co.uk

PROJECT
PROPOSED RESIDENTIAL DEVELOPMENT
WITHINGTON ST
SUTTON BRIDGE

DRAWING
PLOTS 1 & 2
FLOOR PLANS

SCALE: 1:50@A1	DATE: 14.5.2019
DRAWN BY: ADB	CAD Ref: xxxxxxxxxxxx

DWG No: LH/SB/19/002 -