



FRONT ELEVATION

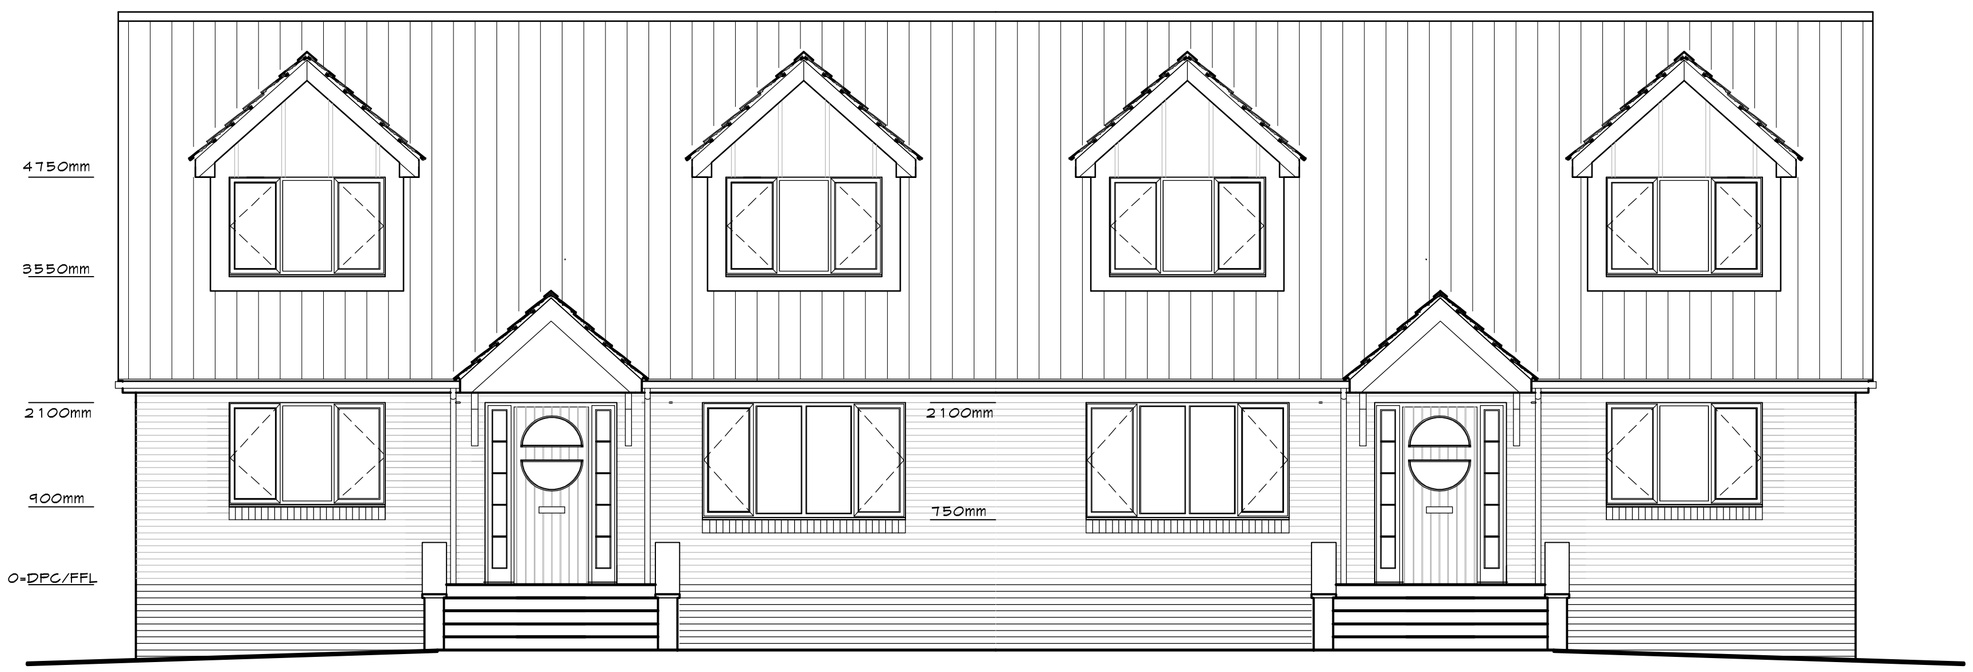

SIDE ELEVATION

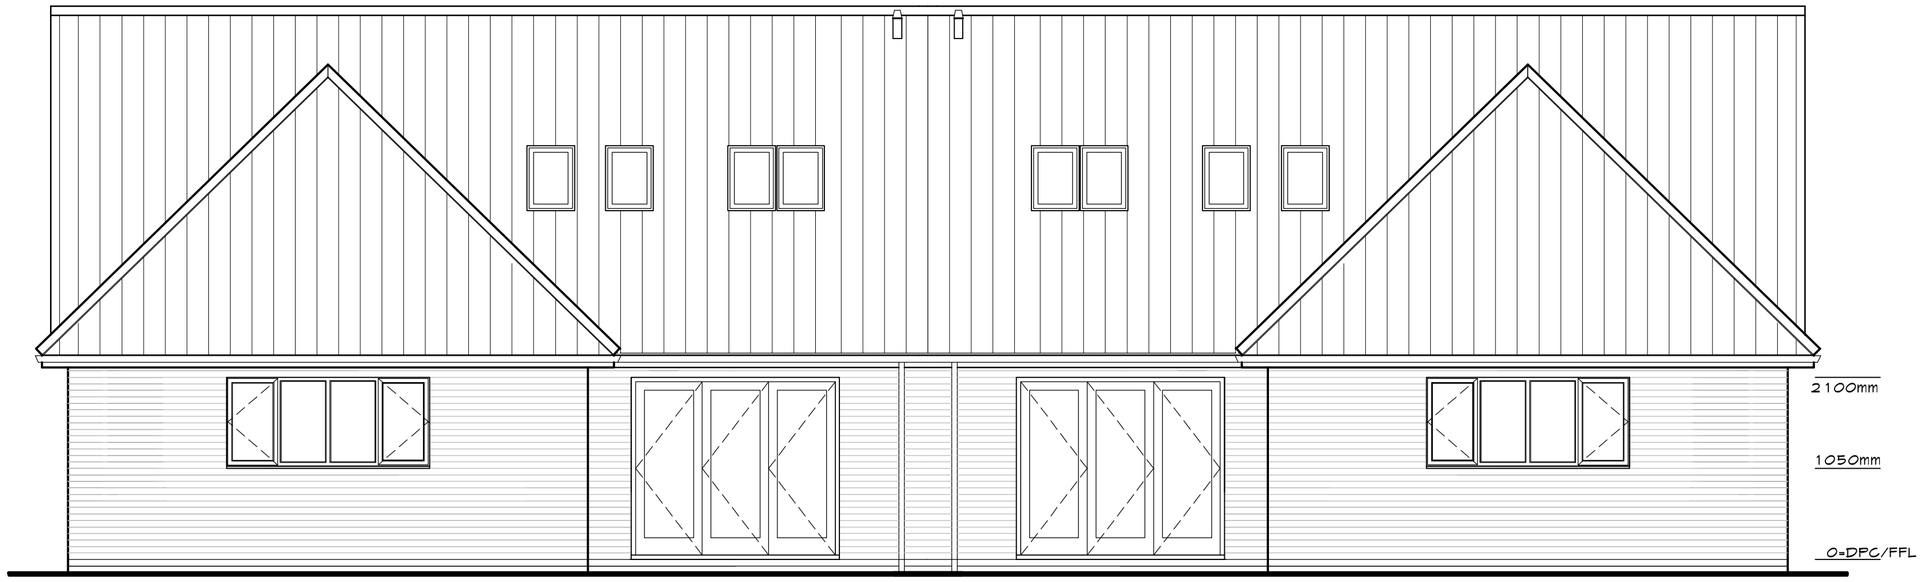

REAR ELEVATION



SIDE ELEVATION

1:50 Scale bar
0m 0.5 1 1.5 2 2.5m

Rev.	Date	By	Description

ABDS ltd
architectural consultants

Midlands
1st Floor
15 St Cuthberts St.
Bedford
Beds
MK40 3JB

Southern
Boscarnon Farmhouse
St Keverne
Cornwall
TR12 6NU

Tel: 0845 2242967
Email:admin@abdsservices.co.uk

PROJECT
PROPOSED RESIDENTIAL DEVELOPMENT
WITHINGTON ST
SUTTON BRIDGE

DRAWING
PLOTS 1 & 2
FLOOR PLANS

SCALE: 1:50@A1	DATE: 14.5.2019
DRAWN BY: ADB	CAD Ref: xxxxxxxxxxxx

DWG No: LH/SB/19/003 | -