

FRONT ELEVATION

ELEVATIONS SCALE 1:100




SIDE ELEVATION




REAR ELEVATION



SIDE ELEVATION

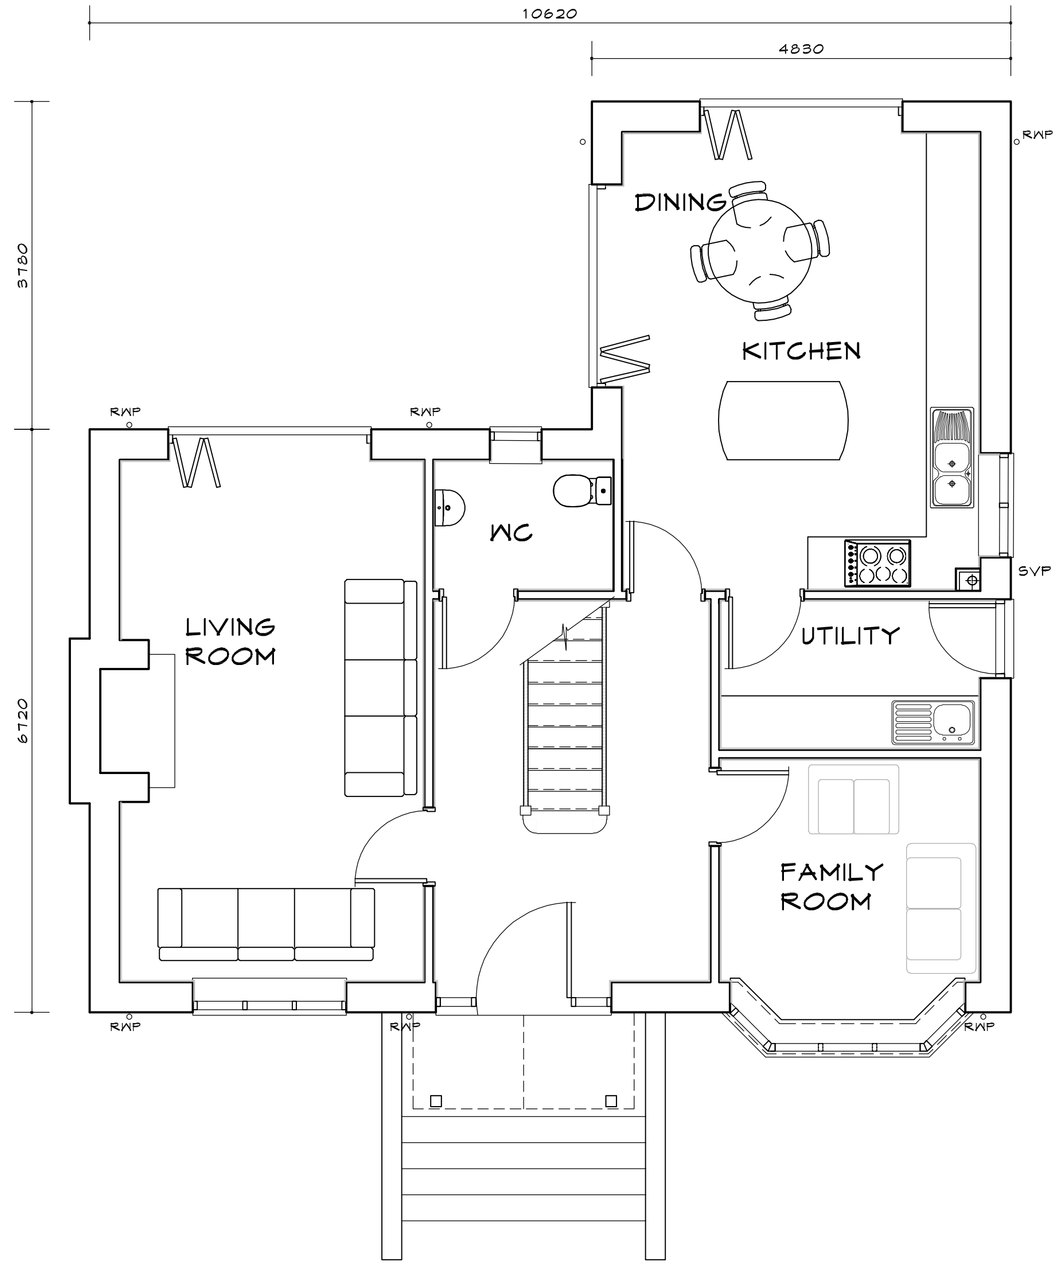

GROUND FLOOR PLAN

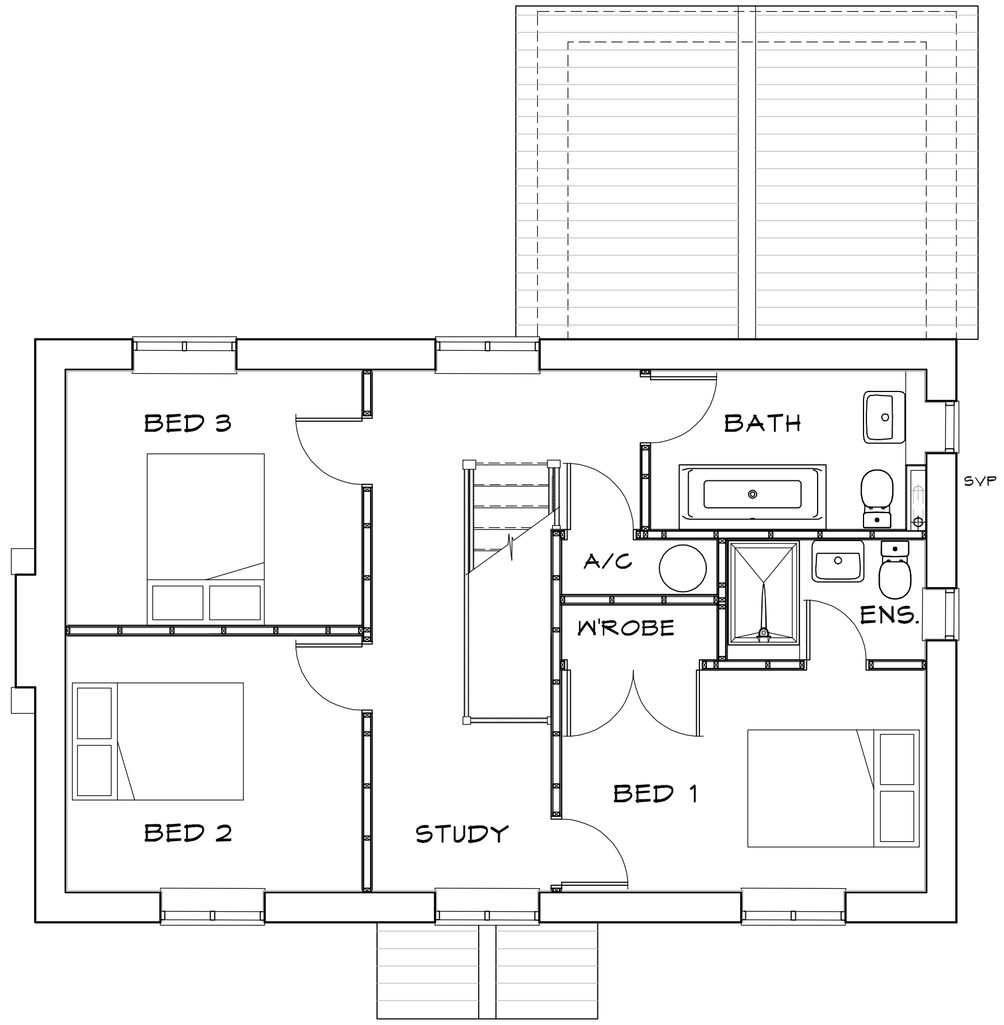

FIRST FLOOR PLAN

PLOT 3 - AS DRAWN
PLOT 4 - HANDED

1:100 Scale bar
0m 1 2 3 4 5m

1:50 Scale bar
0m 0.5 1 1.5 2 2.5m

Rev.	Date	By	Description

ABDS ltd
architectural consultants

Midlands
1st Floor
15 St Cuthberts St.
Bedford
Beds
MK40 3JB

Southern
Boscarnon Farmhouse
St Keverne
Cornwall
TR12 6NU

Tel: 0845 2242967
Email:admin@abdsvservices.co.uk

PROJECT
PROPOSED RESIDENTIAL DEVELOPMENT
WITHINGTON ST
SUTTON BRIDGE

DRAWING
PLOTS 3 & 4
FLOOR PLANS & ELEVATIONS

SCALE: 1:50 / 1:100@A1	DATE: 14.5.2019
DRAWN BY: ADB	CAD Ref: XXXXXXXXXXX

DWG No: LH/SB/19/004 -