


ELEVATIONS SCALE 1:100

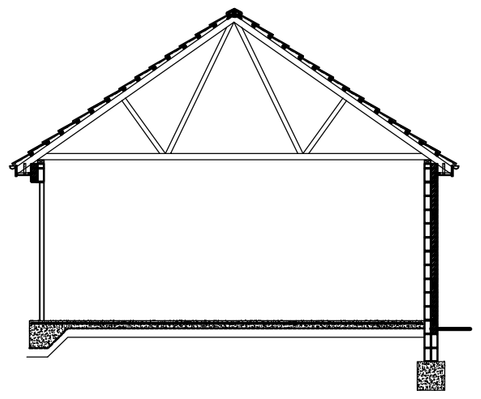


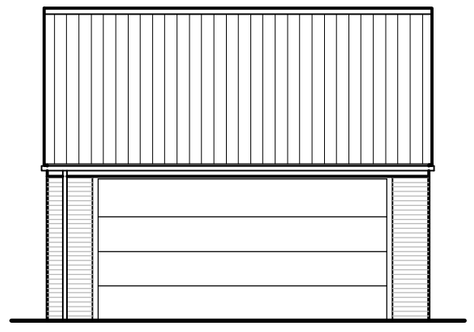


FRONT ELEVATION

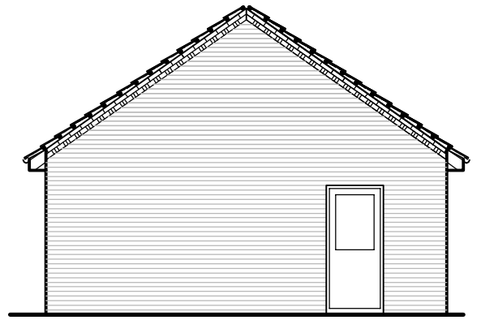

SIDE ELEVATION

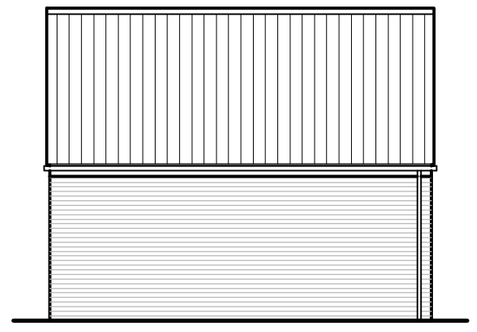


REAR ELEVATION

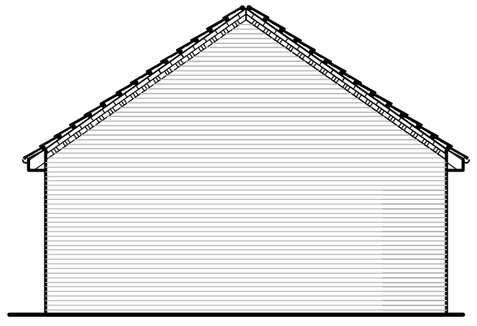

SIDE ELEVATION

FLOOR PLAN SCALE 1:50

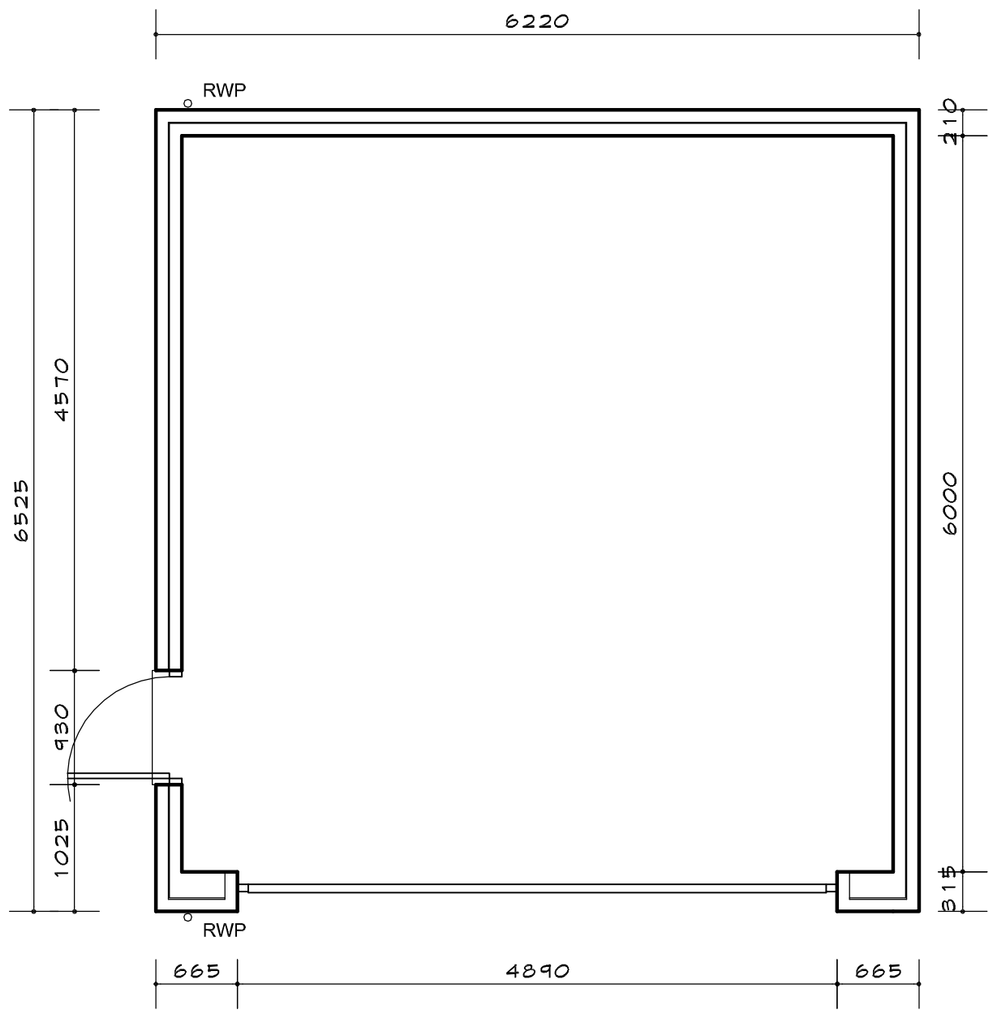

PLAN

1:100 Scale bar

0m 1 2 3 4 5m

1:50 Scale bar

0m 0.5 1 1.5 2 2.5m

Rev.	Date	By	Description
-			

ABDS ltd architectural consultants

Midlands
1st Floor
15 St Cuthberts St.
Bedford
Beds
MK40 3JB

Southern
Boscarnon Farmhouse
St Keverne
Cornwall
TR12 6NU

Tel: 0845 2242967
Email:admin@abdevservices.co.uk

PROJECT

PROPOSED RESIDENTIAL DEVELOPMENT SUTTON BRIDGE

DRAWING

DOUBLE GARAGE PLAN & ELEVATIONS

SCALE: AS NOTED@A2	DATE: 14.6.2019
DRAWN BY: ADB	CAD Ref: xxxxxxxxxxx

DWG No: LH/SB/19/013 | -