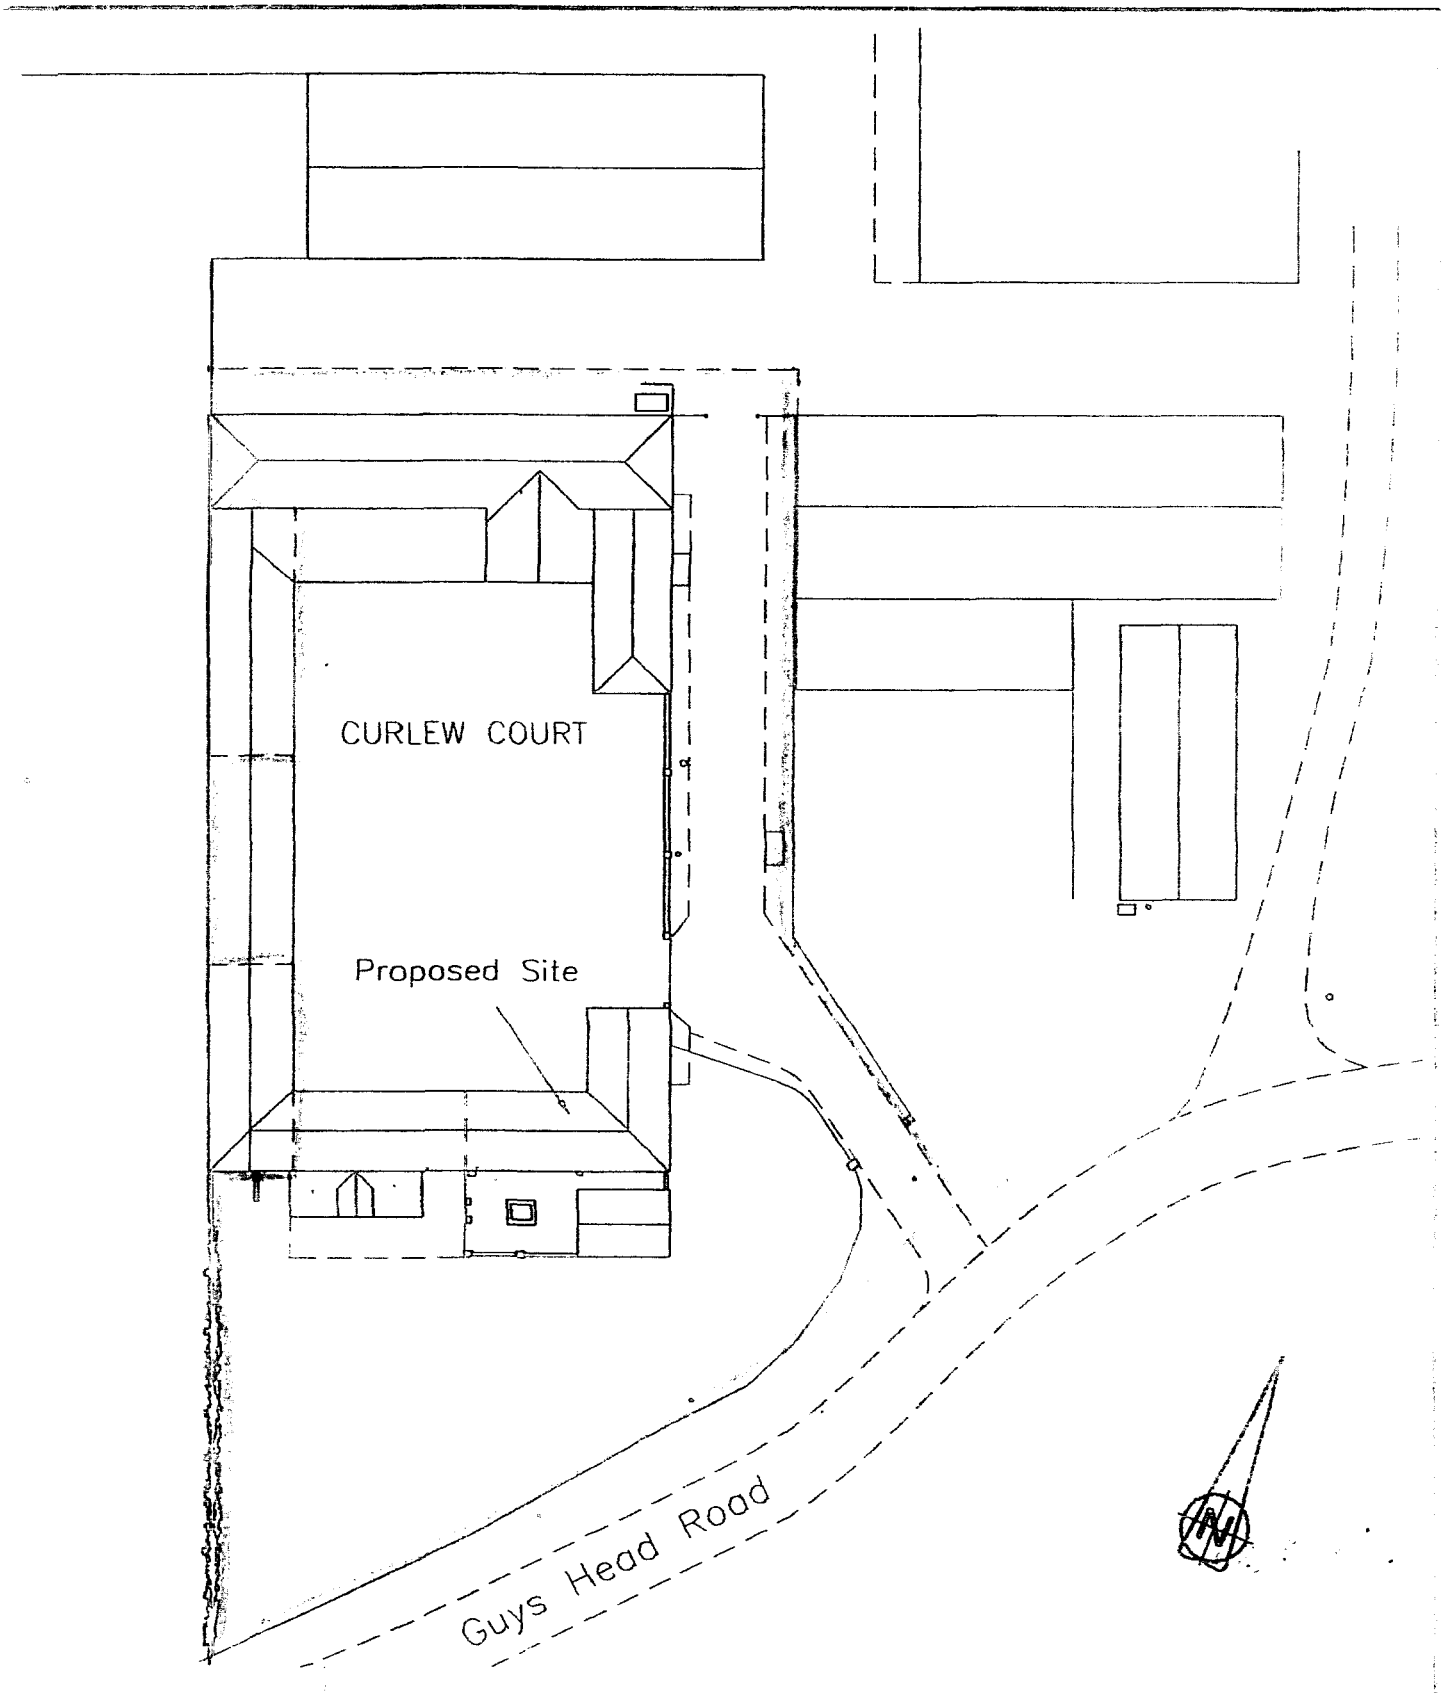


Drawing No.
Block Plan
Curlew Court

Drawn S.A.K.
Scale 1 : 500
Date 14-01-02


TITLE

Conversion of Outbuildings to private dwelling.


RURAL PARTNERS LIMITED
F I N E - P L A N S

The Estate Office, Bridge Farm, Sutton Bridge
Spalding, Lincolnshire, PE12 9QE
Tel: 01406 550055 Mobile: 07836 675966
www.ruralpartners.co.uk


This drawing is copyright and may not be altered, traced, copied, photographed or used for any purpose other than that for which it is issued without the consent of Rural Partners Limited

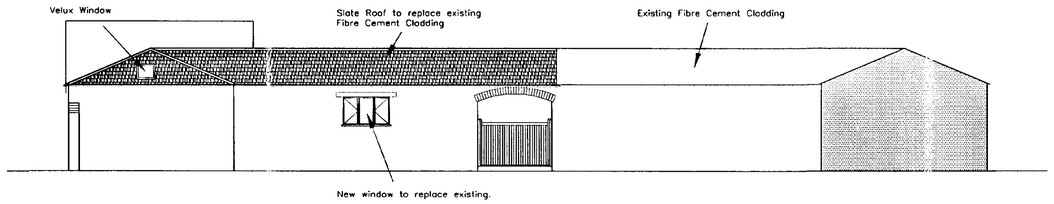


North Elevation

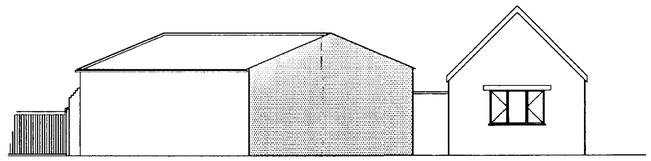


West Elevation

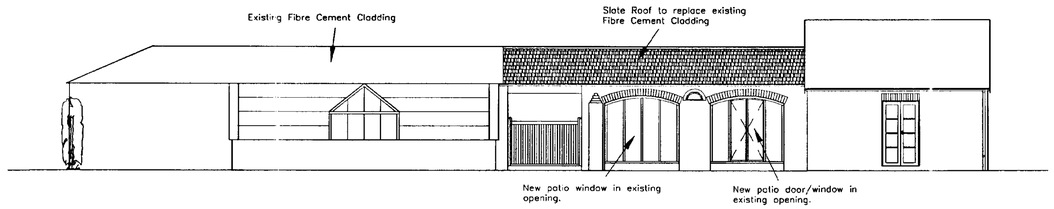

South Elevation

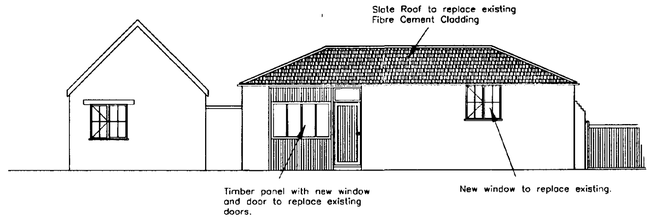

East Elevation

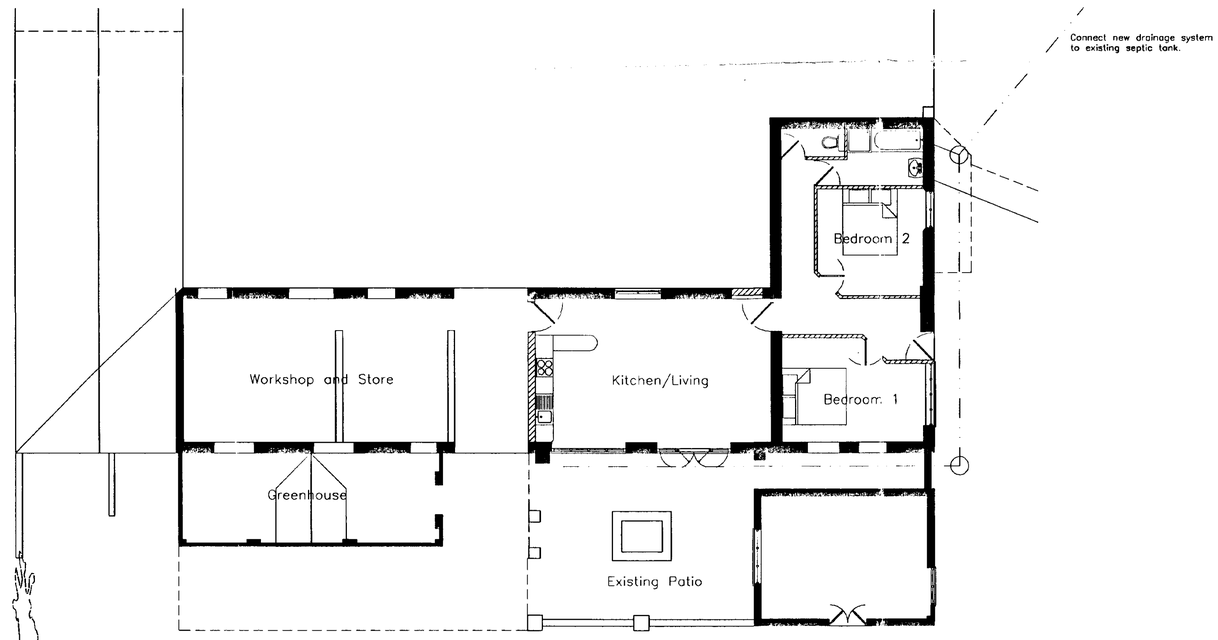

Plan

DETERMINED PLAN
0 0.5 2
SCALE

Ref 0706/02
Recd 18/6/02

RURAL PARTNERS LIMITED
FINE - PLANS

The Estate Office, Bridge Farm, Sutton Bridge
Spalding, Lincolnshire, PE12 9QE
Tel: 01406 550055 Mobile: 07836 675966
www.ruralpartners.co.uk

PROJECT TITLE

P.A. Clery Esq.
Curlew Court, Guys Head Road
Sutton Bridge, Spalding

DRAWING

Conversion of outbuildings to Holiday / Tourist Accomodation

REV	DESCRIPTION	DATE	BY

SCALE	DRAWN
As shown	S.A.K.

DATE	DRAWING No.
14-07-01	Curlew/02