


A.L.I.H. (PROPERTIES) LTD

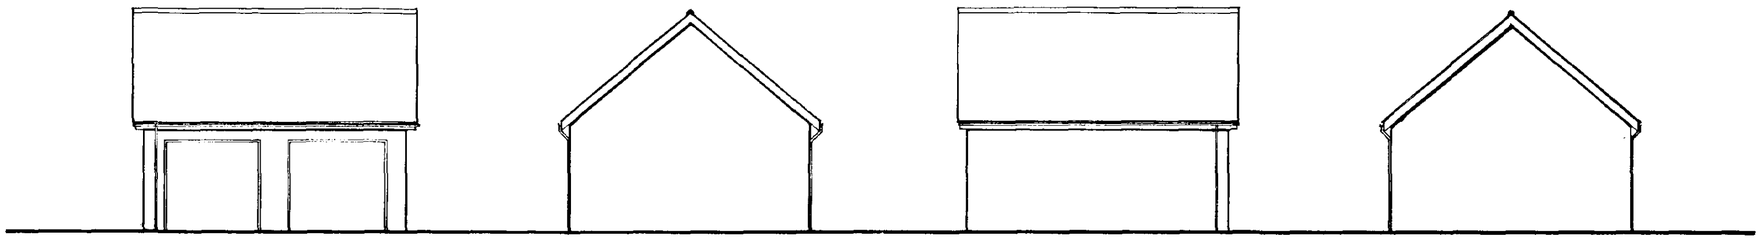

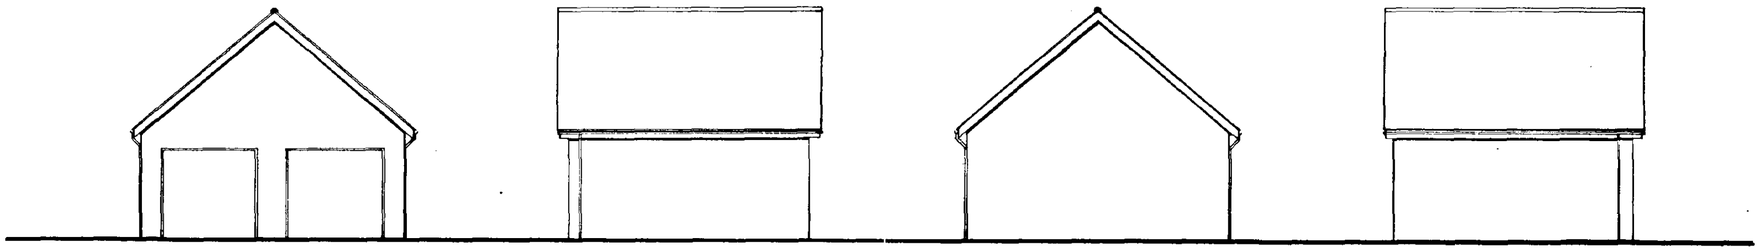

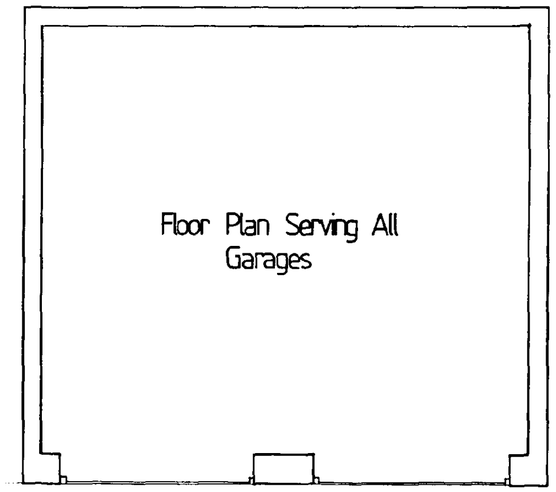

SOU[illegible] D.C.
[illegible]EPT
25 JUL 1994
REF. H15/0718/94

GARAGE BLOCKS Serving all Units

Dwg No 293/15/7 Scale 1:50, 1:100 April'94

Robert Doughty Consultancy

32 High Street
Helpringham
Sleaford
Lincolnshire
NG34 0RA

Telephone
0529 421 646/7
Facsimile
0529 421 358

Lincoln House
56/58 Clasketgate
Lincoln
LN2 1JZ

Telephone
0522 542330
Facsimile
0522 542331

A.L.L.H. PROPERTIES LTD

Smallholdings Park

Smallholding	House type
1.5.10.	A
3.6.7.9.	B
2.4.8.11.12.	C

N

BRIDGE ROAD

45 x 120 m visibility splay

1 2 3 5 6 7 8 9 10 11 12

SOUTH HOLLAND D.C.
PLAN DEPT
25 JUL 1994
REF.. H18/0718/94..

DETERMINED PLAN


BRIDGE ROAD, SUTTON BRIDGE

DWG NO. 223/6/1 SCALE 1:1250 APRIL 94

Robert Doughty Consultancy
32 High Street, Helpringham, Sleaford, Lincolnshire NG34 0RA
Telephone 0529 421 646/7
Facsimile 0529 421 358
Lincoln House, 56/58 Clasketgate, Lincoln LN2 1JZ
Telephone 0522 542330
Facsimile 0522 542331

A.L.I.H. (PROPERTIES) LTD

Smallholdings Park
LANDSCAPE PROPOSALS

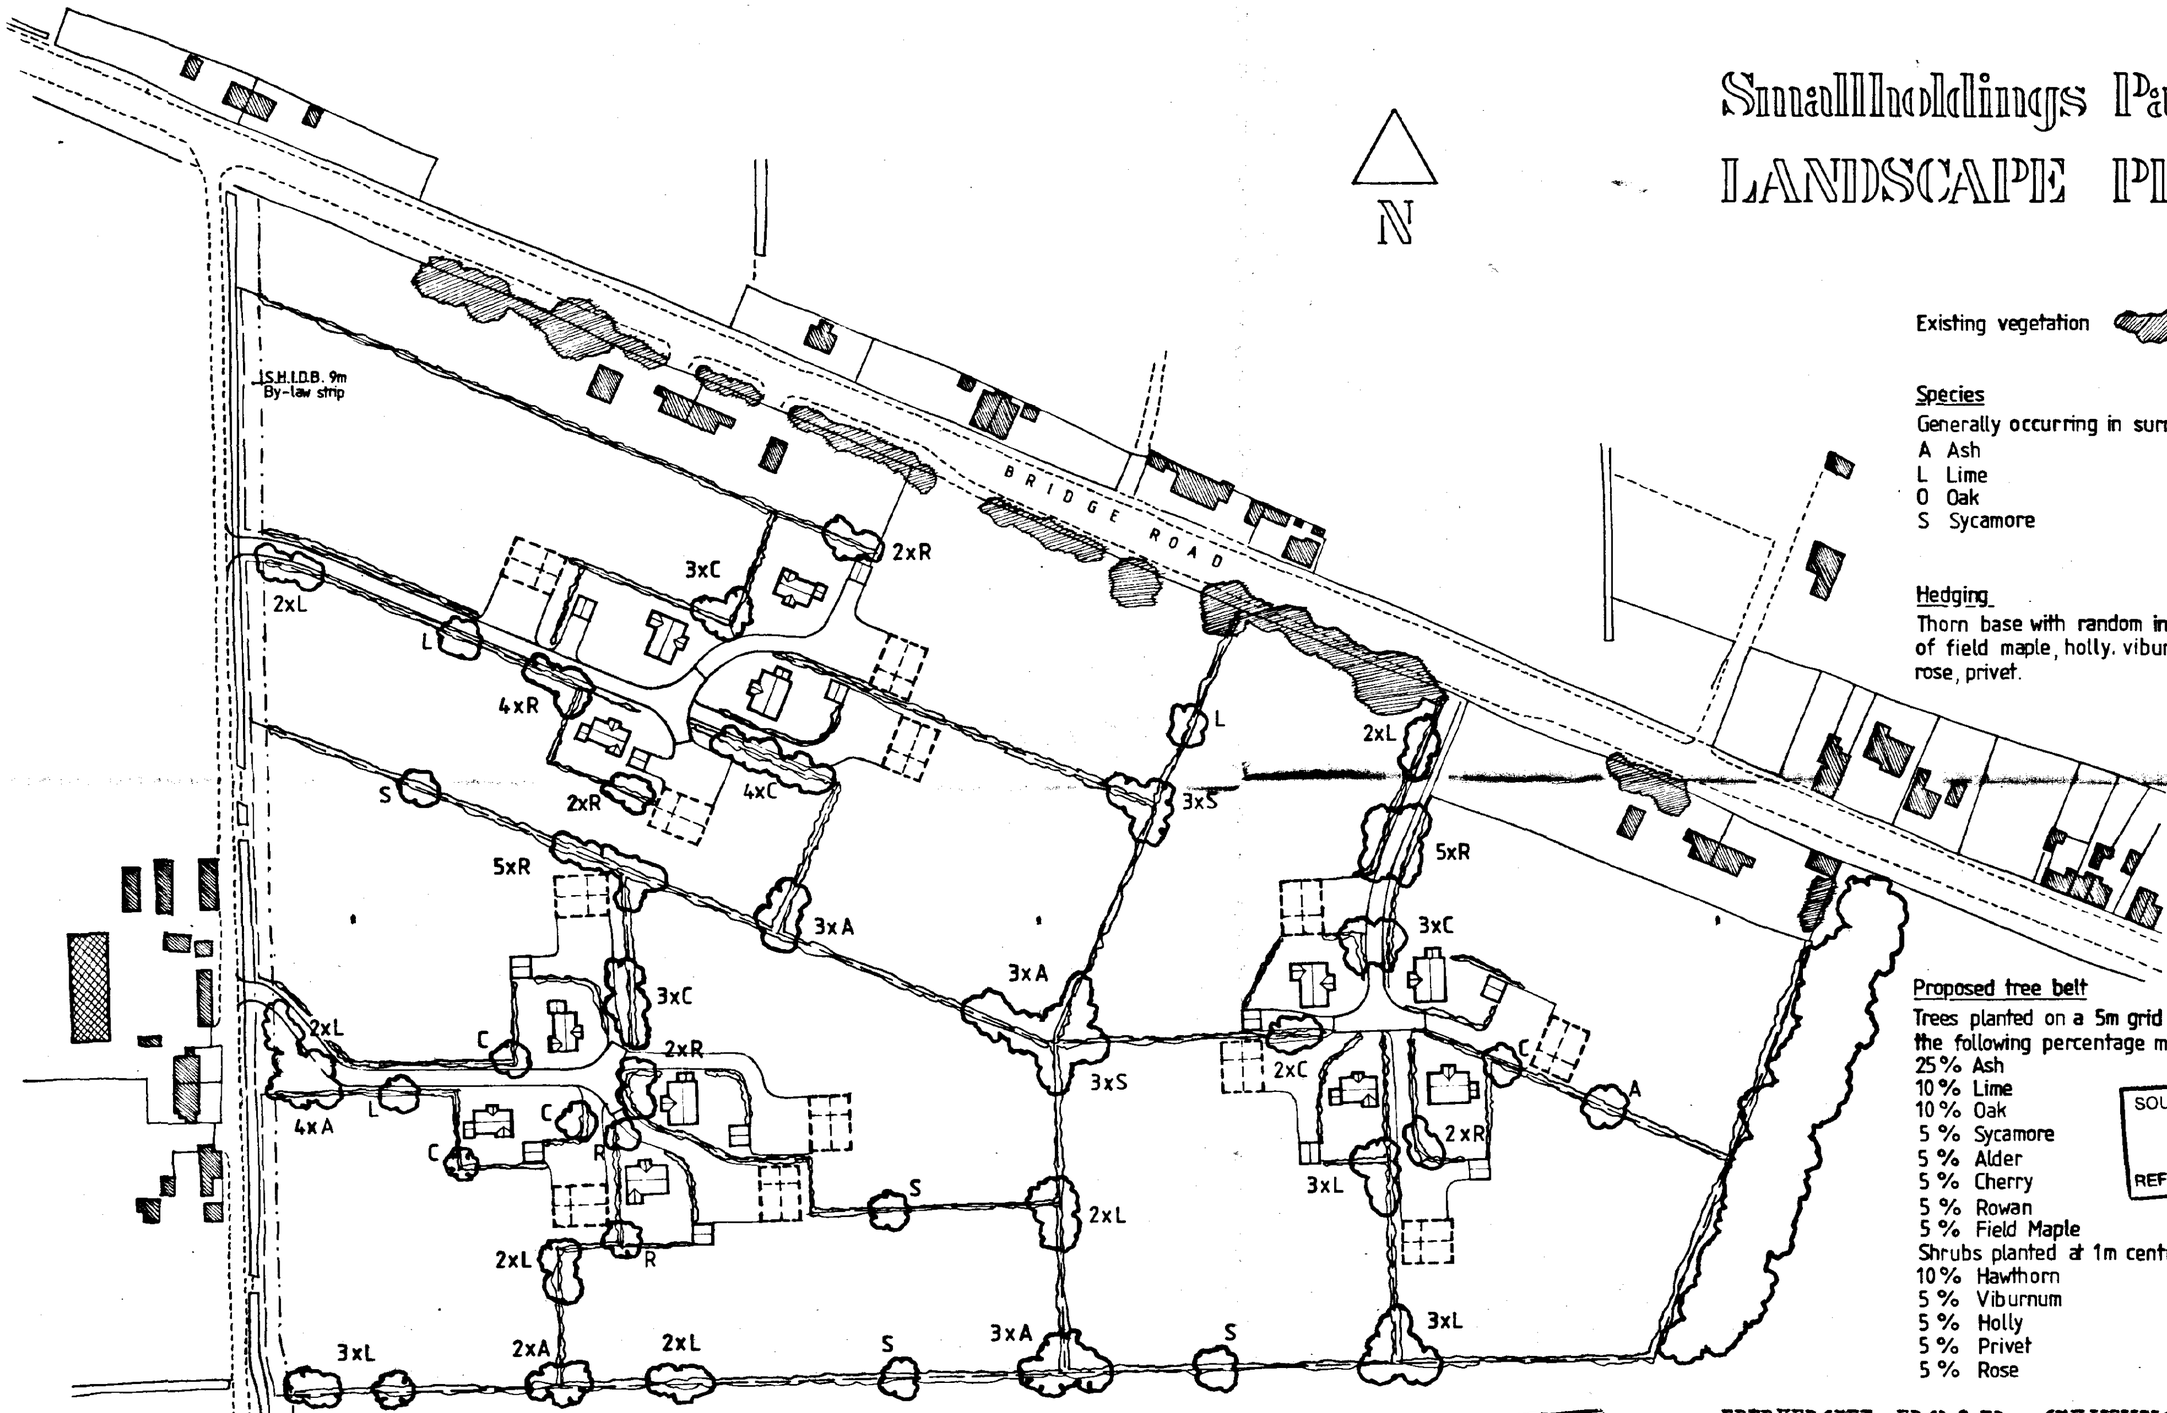

Existing vegetation

Species

Generally occurring in surrounding areas

A Ash
L Lime
O Oak
S Sycamore

Hedging

Thorn base with random inserts of field maple, holly, viburnum, rose, privet.

Proposed tree belt

Trees planted on a 5m grid with the following percentage mix

25 % Ash
10 % Lime
10 % Oak
5 % Sycamore
5 % Alder
5 % Cherry
5 % Rowan
5 % Field Maple

Shrubs planted at 1m centres

10 % Hawthorn
5 % Viburnum
5 % Holly
5 % Privet
5 % Rose

SOUTH HOLLAND D.C.
PLAN DEPT
25 JUL 1994
REF. H/6/0718/94


DETERMINED PLAN

BRIDGE ROAD, SUTTON BRIDGE


DWG NO. 226/6/2 SCALE 1:1250 APRIL 94

Robert Doughty Consultancy
22 High Street, Helpringham, Sleaford, Lincolnshire NG34 0RA
Telephone 0529 421 646/7
Facsimile 0529 421 358
Lincoln Office 98/98 Clasketgate, Lincoln LN2 1JZ
Telephone 0522 542338
Facsimile 0522 542331

A.L.L.H. (PROPERTIES) LTD

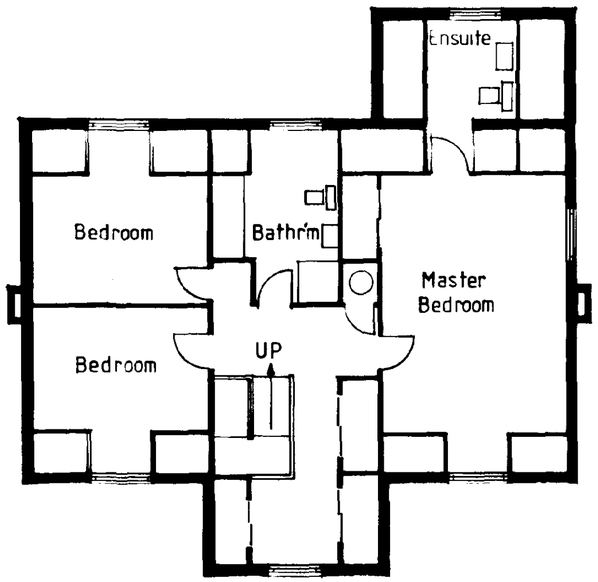

FIRST FLOOR PLAN

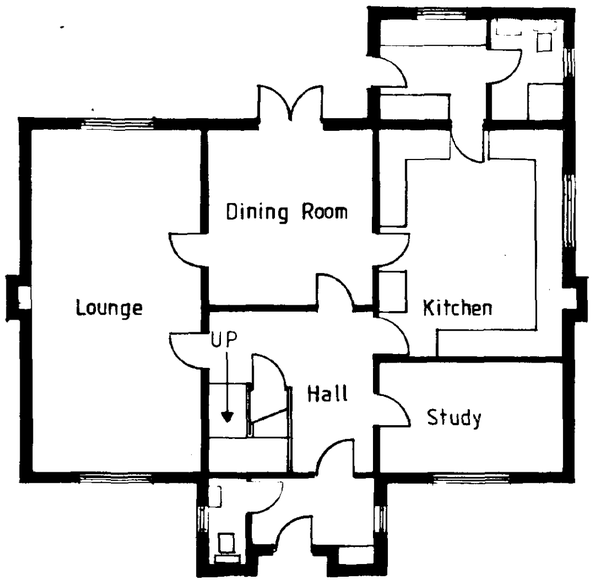


GROUND FLOOR PLAN




FRONT ELEVATION



REAR ELEVATION

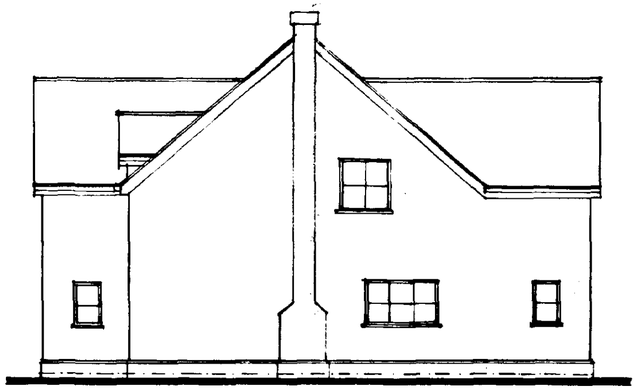

SIDE ELEVATION

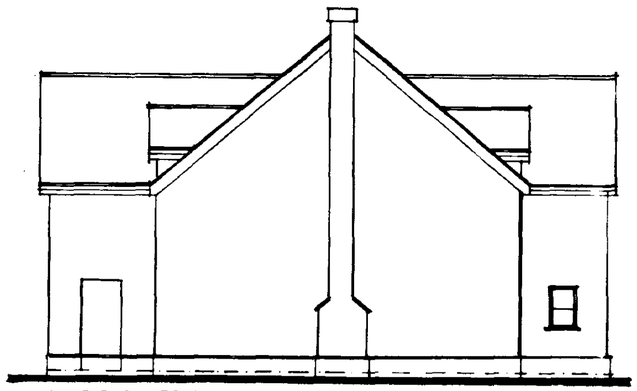

SIDE ELEVATION

SOUTH HOLLAND D.C.
PLAN DEPT
25 JUL 1994
REF. H18(07)18/94(P)....

DETERMINED PLAN

HOUSE TYPE 'A' (Units 1.5.10.)


Dwg 2238/G1/3 Scale 1:100 April 94

Robert Doughty Consultancy

32 High Street, Helpringham, Sleaford, Lincolnshire NG34 0RA
Telephone 0529 421 646/7
Facsimile 0529 421 358

Lincoln House, 56/58 Clasketgate, Lincoln LN2 1JZ
Telephone 0522 542330
Facsimile 0522 542331

A.L.L.H. (PROPERTIES) LTD

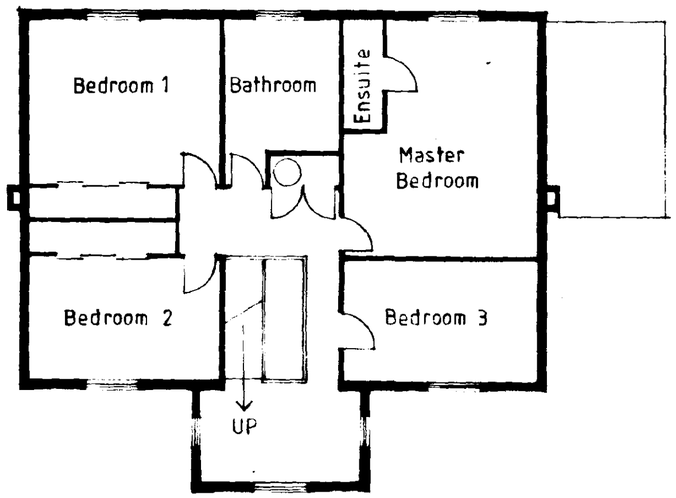


FIRST FLOOR PLAN




FRONT ELEVATION




REAR ELEVATION

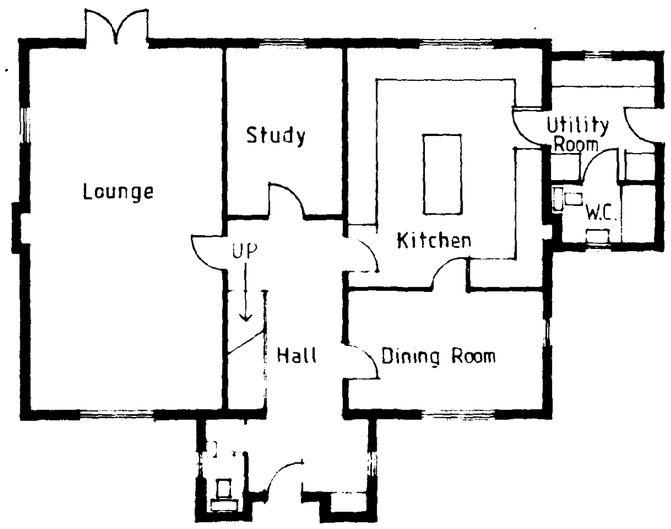

GROUND FLOOR PLAN

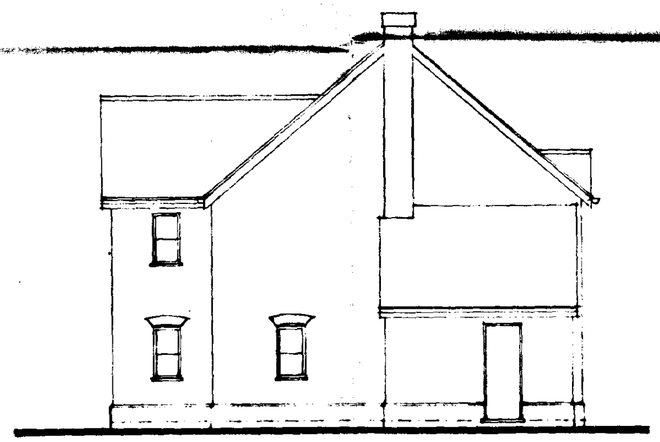

SIDE ELEVATION

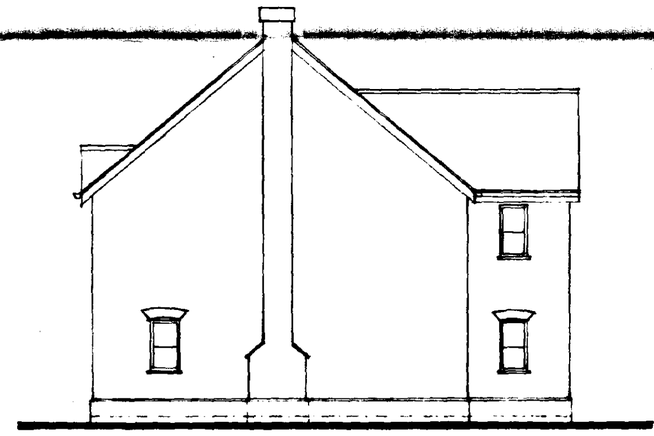

SIDE ELEVATION

SOUTH HOLLAND D.C.
PLAN DEPT
25 JUL 1994
REF. H98/0718/94....


DETERMINED PLAN

HOUSE TYPE 'B' (Units 3.6.7.9.)


Dwg 2283/6/4 Scale 1:100 April 94

Robert Doughty Consultancy
32 High Street, Helpringham, Sleaford, Lincolnshire NG34 0RA
Telephone 0529 421 646/7
Facsimile 0529 421 358
Lincoln House, 56/58 Clasketgate, Lincoln LN2 1JZ
Telephone 0522 542330
Facsimile 0522 542331


A.L.L.H. (PROPERTIES) LTD

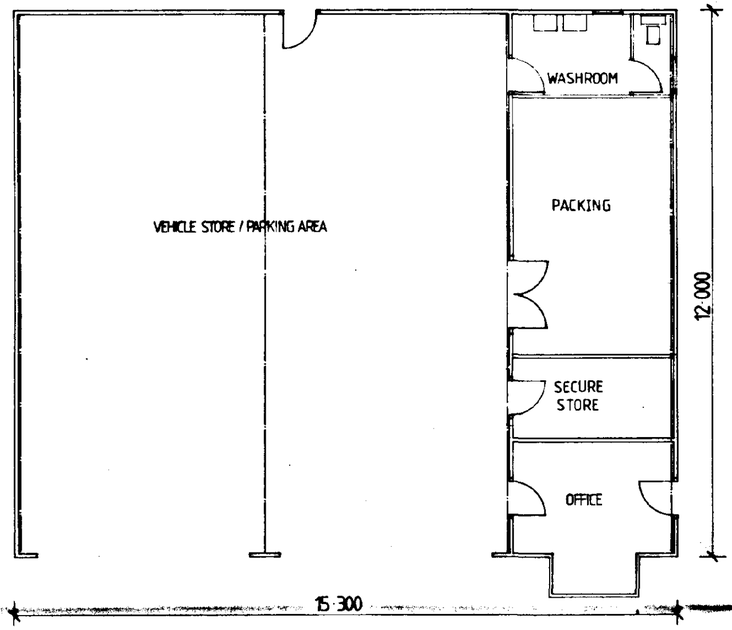


GROUND FLOOR PLAN

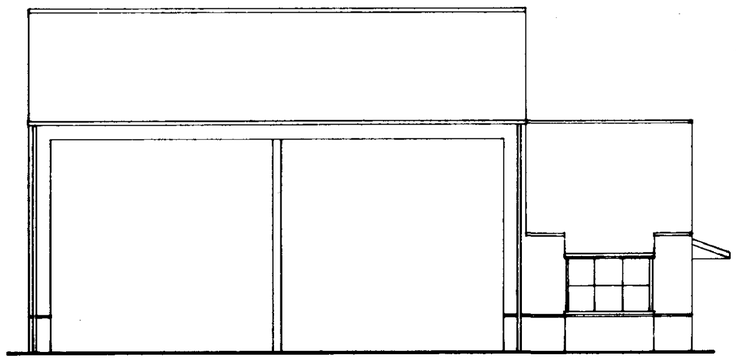


FRONT ELEVATION

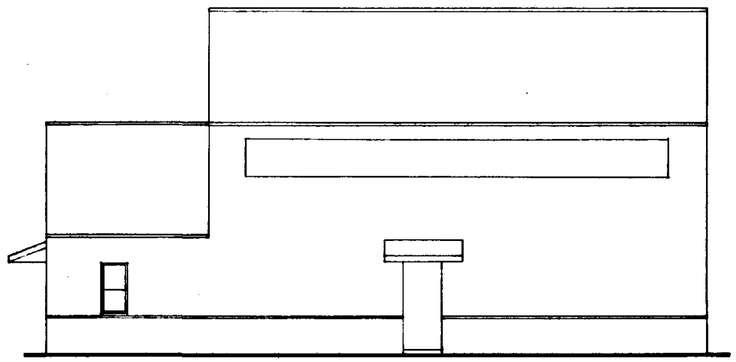

REAR ELEVATION

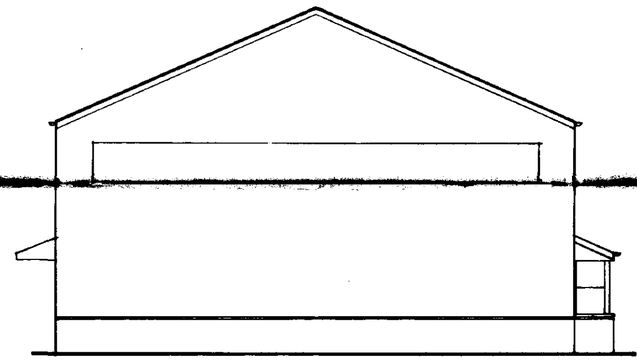

SIDE ELEVATION

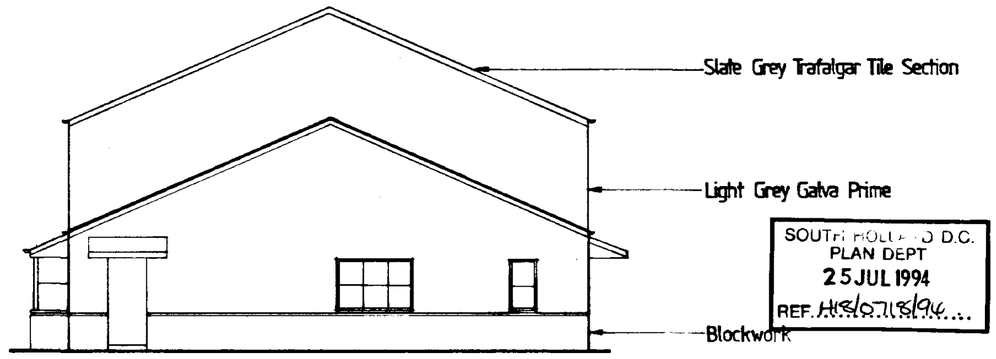

SOUTH HOLLAND D.C.
PLAN DEPT
25 JUL 1994
REF. H/S/0715/94....

SIDE ELEVATION

ETERMINED
PLAN

UTILITY BUILDING

Dwg 923/G/G Scale 1:100 April 94

Robert Doughty Consultancy

32 High Street, Helpringham, Sleaford, Lincolnshire NG34 0RA
Telephone 0529 421 646/7
Facsimile 0529 421 358

Lincoln House, 56/58 Clasketgate, Lincoln LN2 1JZ
Telephone 0522 542338
Facsimile 0522 542331