


A.L.L.H. (PROPERTIES) LTD

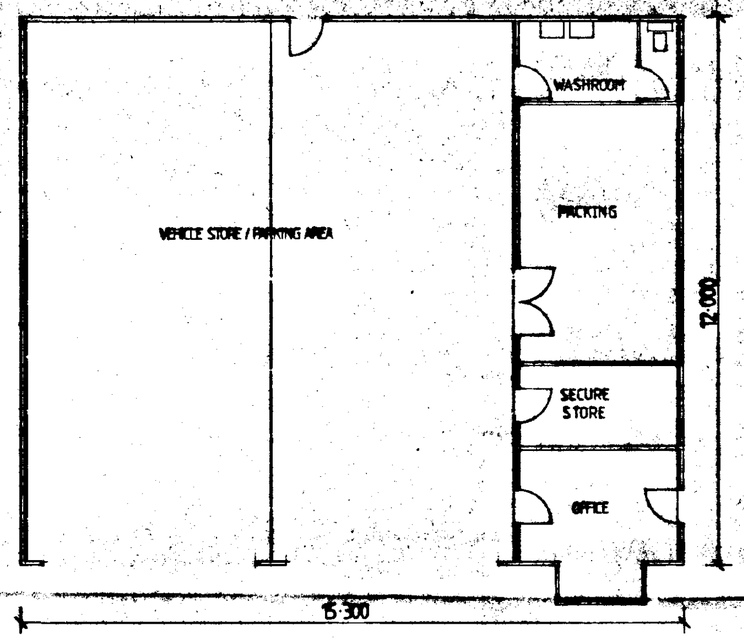


GROUND FLOOR PLAN

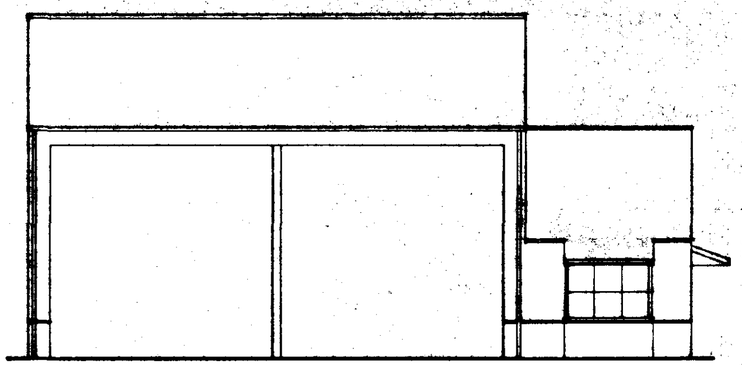


FRONT ELEVATION

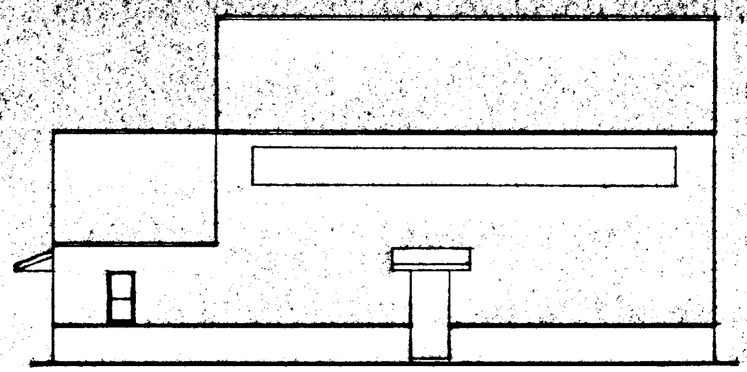

REAR ELEVATION

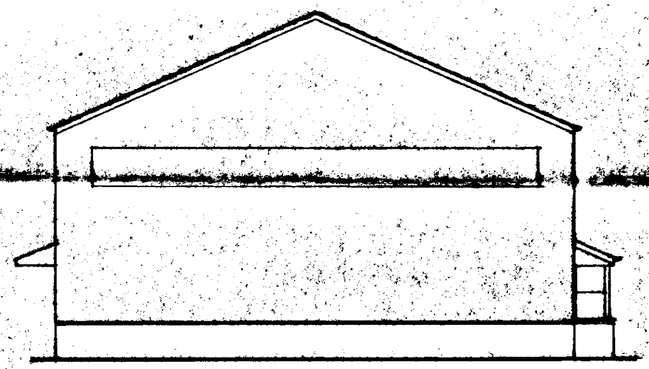

SIDE ELEVATION

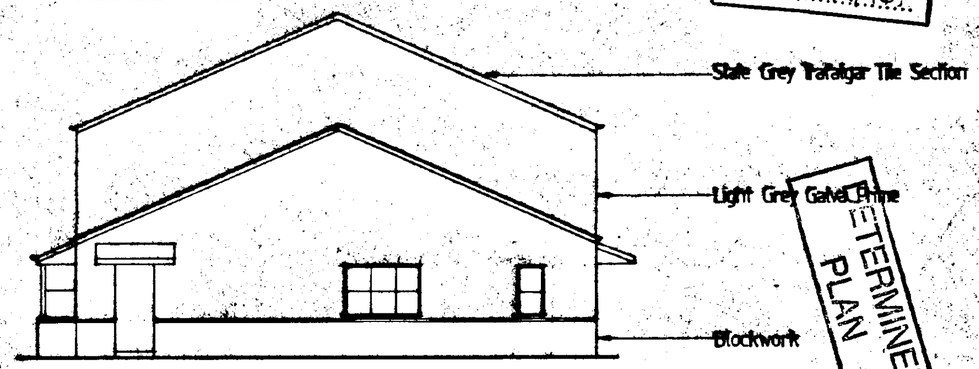

SIDE ELEVATION

SOUTH HOLLAND D.C.
PLAN DEPT
25 JUL 1994
REF. H2/0919/94


DETERMINED PLAN

UTILITY BUILDING


Dwg 223/G/G Scale 1:100 April 94

Robert Doughty Consultancy
18 High Street, Folkingham, Sleaford, Lincolnshire NG34 0RA
Telephone 0529 421 649?
Telephone 0529 421 388
Lincoln
Telephone 0522 542350
Telephone 0522 542351


A.L.L.H. (PROPERTIES) LTD

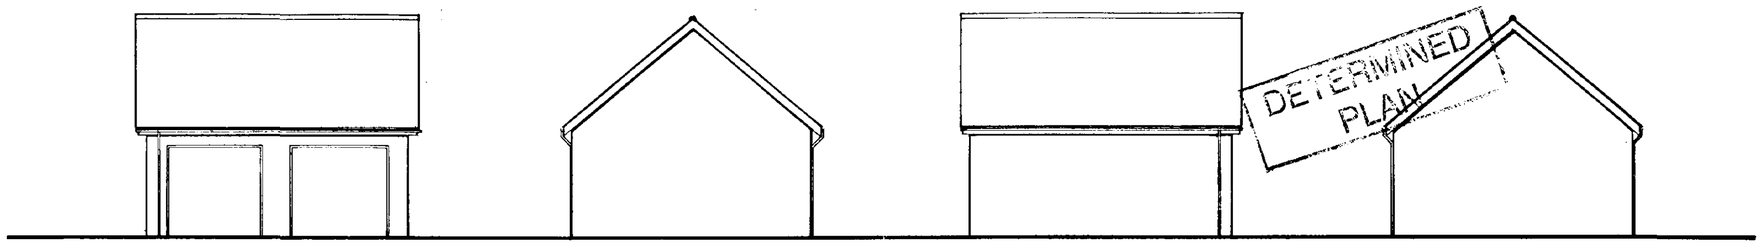

Front Elevation | Side Elevation | Rear Elevation | Side Elevation

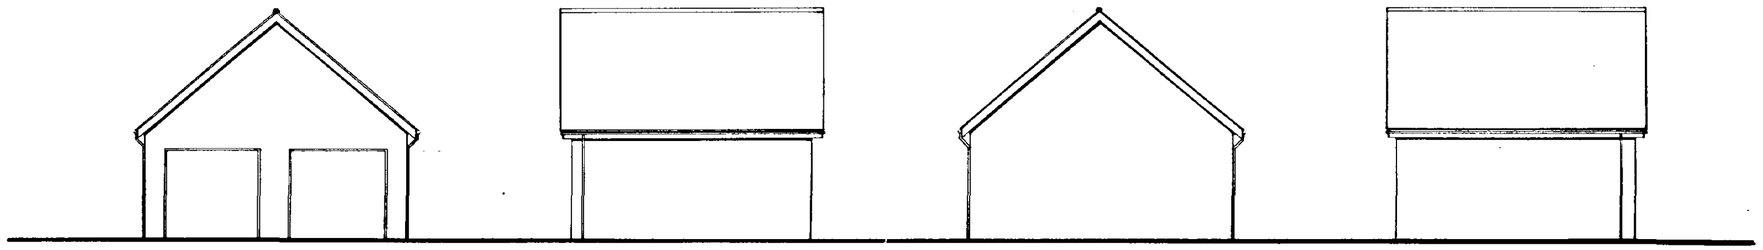

Front Elevation | Side Elevation | Rear Elevation | Side Elevation

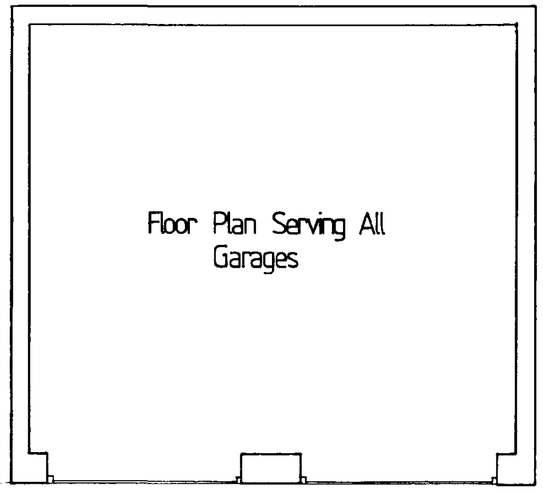

Floor Plan Serving All Garages

SOUTH HOLLAND D.C.
PLAN DEPT
25 JUL 1994
REF. H/S/0719/94

GARAGE BLOCKS Serving all Units

Dwg No 225/G/7 Scale 1:50, 1:100 April '94

Robert Doughty Consultancy


32 High Street
Helpringham
Sleaford
Lincolnshire
NG34 0RA

Telephone
0529 421 646/7
Facsimile
0529 421 358

Lincoln House
56/58 Clasketgate
Lincoln
LN2 1JZ

Telephone
0522 542330
Facsimile
0522 542331

A.L.H. (PROPERTIES) LTD

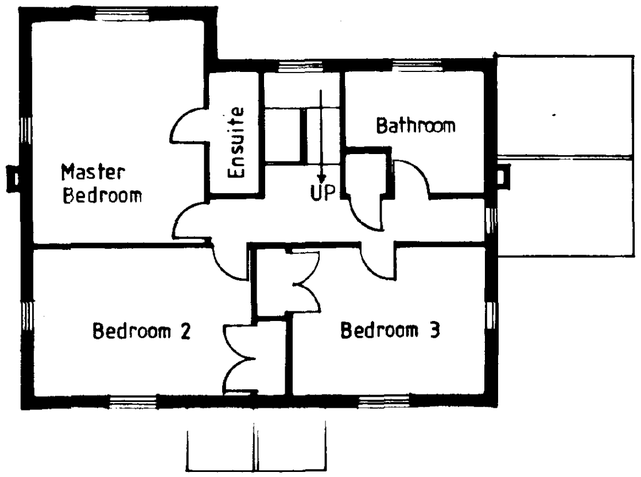


FIRST FLOOR PLAN



FRONT ELEVATION




REAR ELEVATION

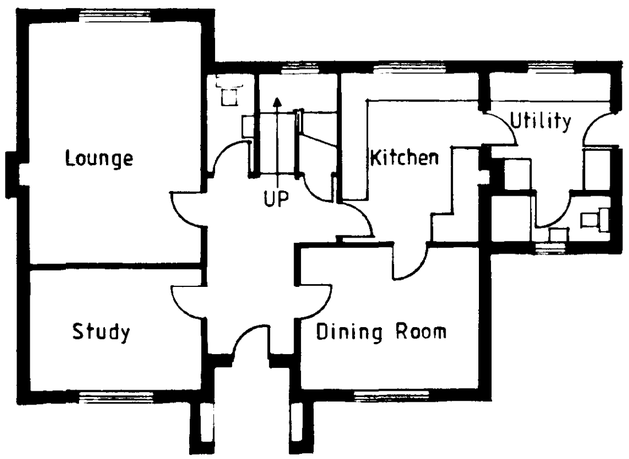

GROUND FLOOR PLAN



SIDE ELEVATION

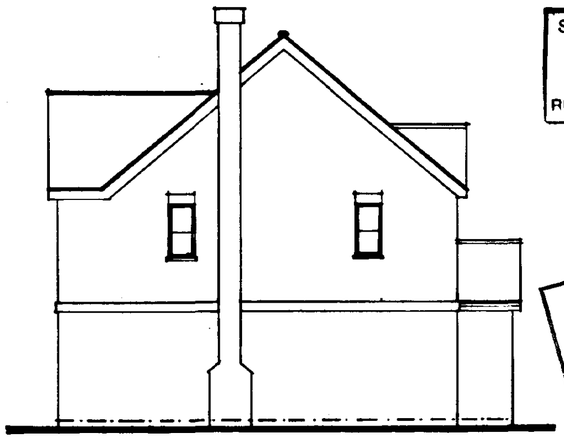

SIDE ELEVATION

SOUTH HOLLAND D.C.
PLAN DEPT
25 JUL 1994
REF. H18/0719/94

DETERMINED PLAN

HOUSE TYPE 'C' (Units 2.4.8.11.12.)


Dwg 228/6/5. Scale 1:100. April 94.

Robert Doughty Consultancy
32 High Street, Helpringham, Sleaford, Lincolnshire, NG34 0RA
Telephone 0529 421 646/7
Facsimile 0529 421 358
Lincoln House, 96/98 Cleasegate, Lincoln, LN2 1JZ
Telephone 0522 542330
Facsimile 0522 542331

A.L.L.H. PROPERTIES LTD

Smallholdings Park

LANDSCAPE PROPOSALS

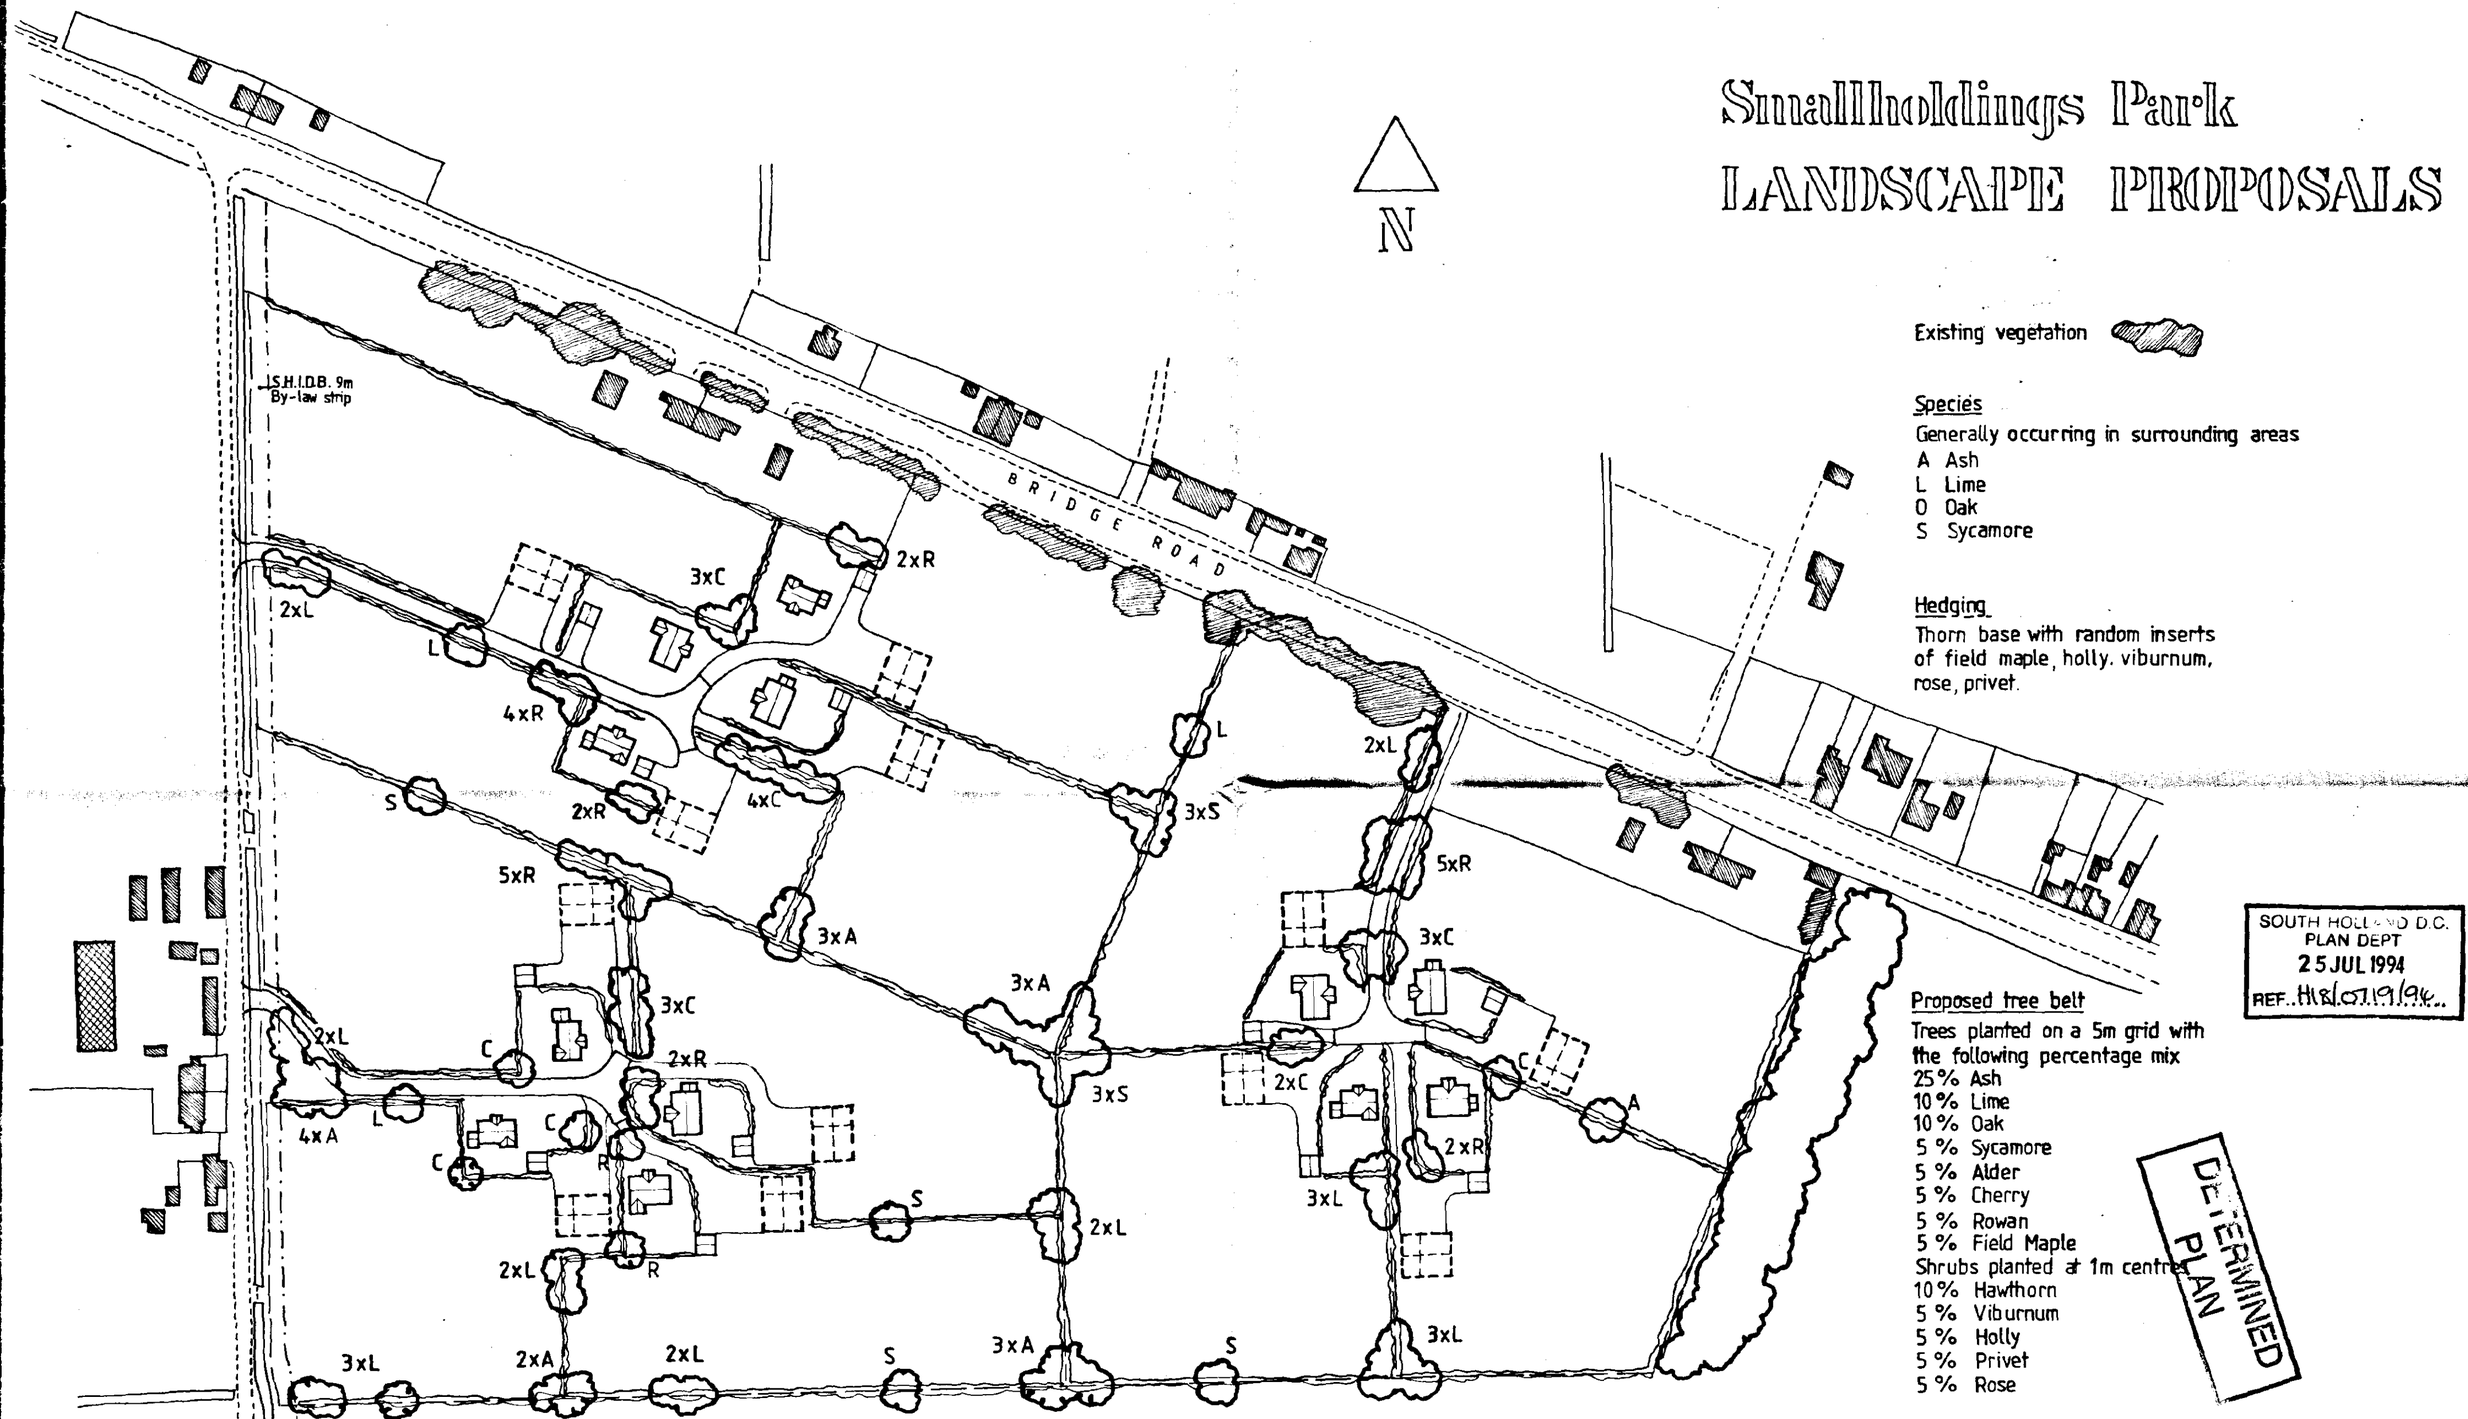

Existing vegetation

Species

Generally occurring in surrounding areas

A Ash
L Lime
O Oak
S Sycamore

Hedging

Thorn base with random inserts of field maple, holly. viburnum, rose, privet.

Proposed tree belt

Trees planted on a 5m grid with the following percentage mix

25 % Ash
10 % Lime
10 % Oak
5 % Sycamore
5 % Alder
5 % Cherry
5 % Rowan
5 % Field Maple

Shrubs planted at 1m centres

10 % Hawthorn
5 % Viburnum
5 % Holly
5 % Privet
5 % Rose

SOUTH HOLLAND D.C.
PLAN DEPT
25 JUL 1994
REF. H&E/07.19/94

DETERMINED PLAN

BRIDGE ROAD, SUTTON BRIDGE

DWG NO. 223/6/2 SCALE 1:1250 APRIL 94

Robert Doughty Consultancy

32 High Street
Helpringham
Sleaford
Lincolnshire
NG34 0RA

Telephone
0529 421 646/7
Facsimile
0529 421 358

Lincoln House
56/58 Clasketgate
Lincoln
LN2 1JZ

Telephone
0522 542330
Facsimile
0522 542331

A.L.L.H. (PROPERTIES) LTD

Smallholdings Park

Smallholding	House type
1.5.10.	A
3.6.7.9.	B
2.4.8.11.12.	C

N

BRIDGE ROAD

45 x 120m visibility splay

1 2 3 4 5 6 7 8 9 10 11 12

SOUTH HOLLAND D.C.
PLAN DEPT
25 JUL 1994
REF. H18/D19/94.

DETERMINED PLAN

BRIDGE ROAD, SUTTON BRIDGE

DWG NO. 223/6/1 SCALE 1:1250 APRIL 94

Robert Doughty Consultancy
32 High Street, Folkingham, Sleaford, Lincolnshire NG34 0RA
Telephone 0529 421 84677
Facsimile 0529 421 358
Lincoln House, 296/298 Cleasegate, Lincoln LN2 1JZ
Telephone 0522 542388
Facsimile 0522 542351