

Revisions		
Date	For	Details

Existing Elevations
Scale 1:100

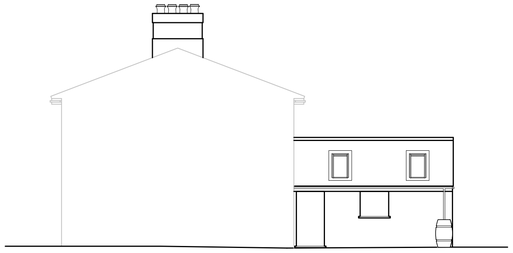


Side
Via The Adjoining Property

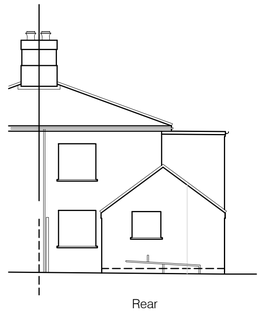

Rear




Side

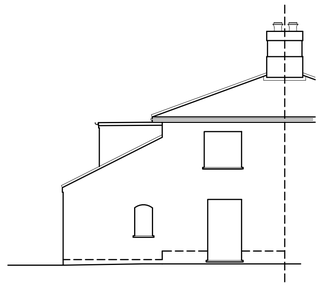


Front

Proposed Elevations
Scale 1:100

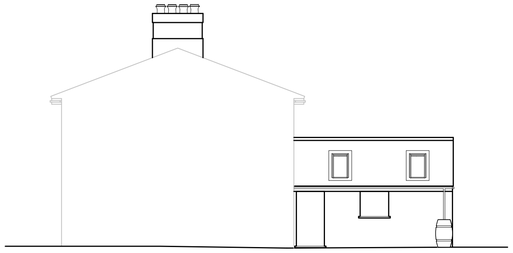






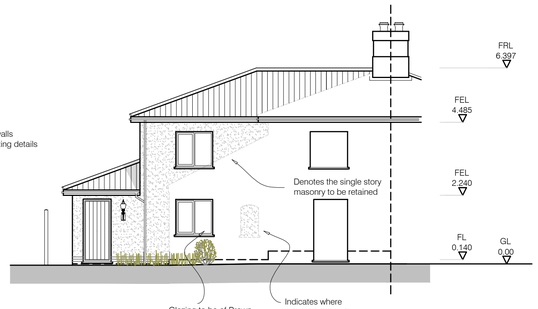


All Internal Floor Levels and External Site Levels
are to remain as the existing arrangements.

Existing Floor Layouts
Scale 1:100

NOTE:
ALL DIMENSIONS INDICATED ARE WITHIN
A SURVEYED TOLERANCE OF + - 15mm INTERNAL
+ - 30mm EXTERNAL
ALL DIMENSIONS ARE TO BE FURTHER CONFIRMED
ON SITE PRIOR TO WORKS COMMENCEMENT

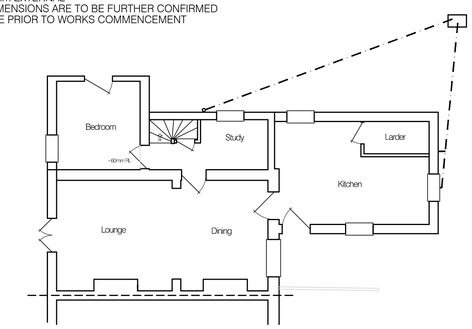


Ground Floor Plan

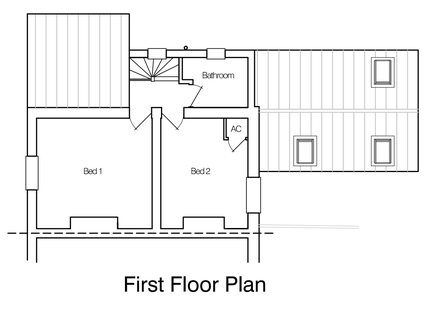


First Floor Plan

Proposed Floor Plans
Scale 1:100

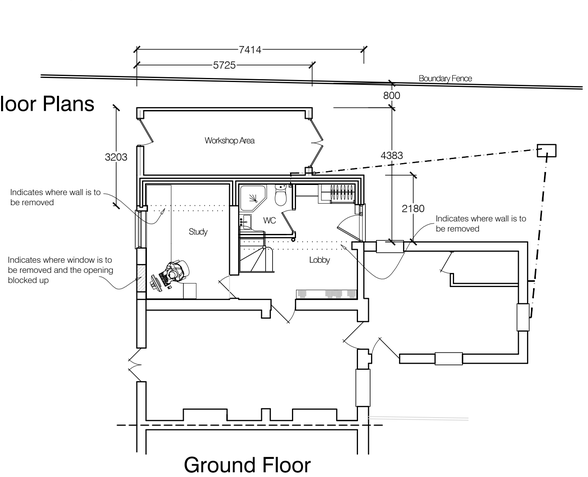


Ground Floor

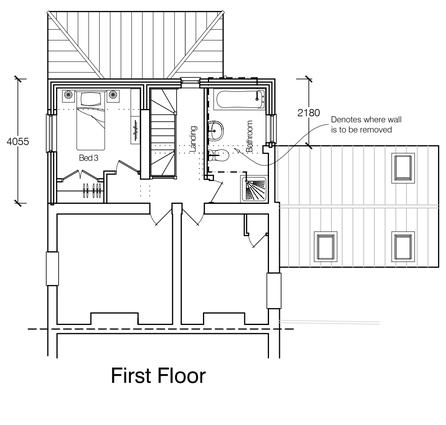

First Floor

Site Plan
Scale 1:200

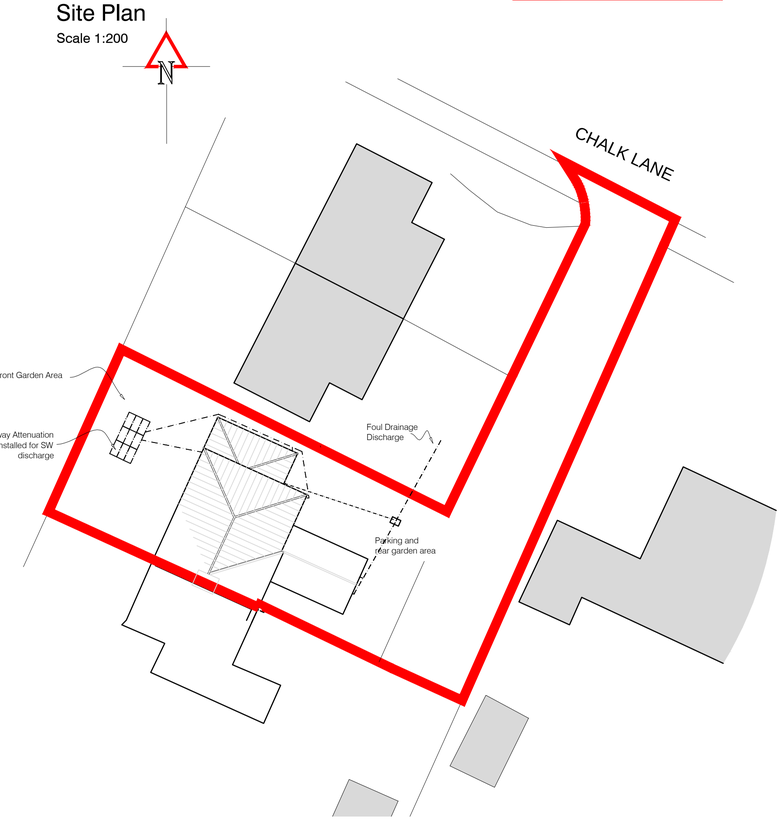

THIS PLAN IS FOR USE ONLY FOR THE PURPOSE OF OBTAINING PLANNING CONSENTS AND IS NOT TO BE USED FOR CONSTRUCTION UNLESS RELEASED TO DO SO BY THE DESIGNER. DTAUK DRAWINGS &/OR SPECIFICATIONS SHOULD NOT BE USED FOR CONSTRUCTION UNLESS SPECIFICALLY ISSUED FOR THIS PURPOSE.

David Taylor Associates UK Ltd
Chartered Architectural Design & Building Consultant

Telephone 01553 764160
Mobile 07761 122238
Email david.taylor@dtauk.co.uk / info@dtauk.co.uk
Address Curzon House, Riverside Business Centre,
Crossbank Road King's Lynn, Norfolk PE30 2HD

Project: Rose Cottage
Chalk Lane
Sutton Bridge
Spalding , Linc's PE12 9YE

Client: Mr & Mrs Peake **Size:** A1

Title: EXTENSION & ALTERATIONS

Drwg No. 1168-16-1 **Rev:**

Scale: 1:100 1:200 **Date:** July 2016

Drawn: DT **Checked:** DT

Drawing Issued For: Full Planing Application

DISCLAIMER
The details depicted on this drawing are the copyright of David Taylor Associates (UK) Ltd (the originator) and may not be reproduced without permission. This drawing must not be re-issued, loaned, copied or retained for reference without the consent of David Taylor Associates (UK) Ltd. All dimensions to be checked before site or off-site fabrication by the Contractor, his Sub-contractor or Supplier. Do not scale plans - use figure or grid dimensions where given. Any deviation from the drawing is to be reported to the originator immediately. Structure, structural members & geotechnical investigations are to be carried out & approved by the appointed Structural Engineer. Any deviations to these elements are to be reported to the appointed consultant immediately. Errors omissions and discrepancies should be reported to the originator immediately.

Chartered Institute of Architectural Technologists

Awarded Smarter Planner Status

© **David Taylor** Associates UK Ltd

Fellow Member of the Chartered Association of Building Engineers (CABE)
Chartered Building Engineer (Association of Building Engineers) C.Build.E
Chartered Member of the Institute of Architectural Technologists (MCIAT)

0 1000 2000 3000 4000 5000
David Taylor Associates (UK) Ltd
SCALE 1:100 MILLIMETRES

0 2000 4000 6000 8000 10000
David Taylor Associates (UK) Ltd
SCALE 1:200 MILLIMETRES