
# Site Plan

Scale 1:200

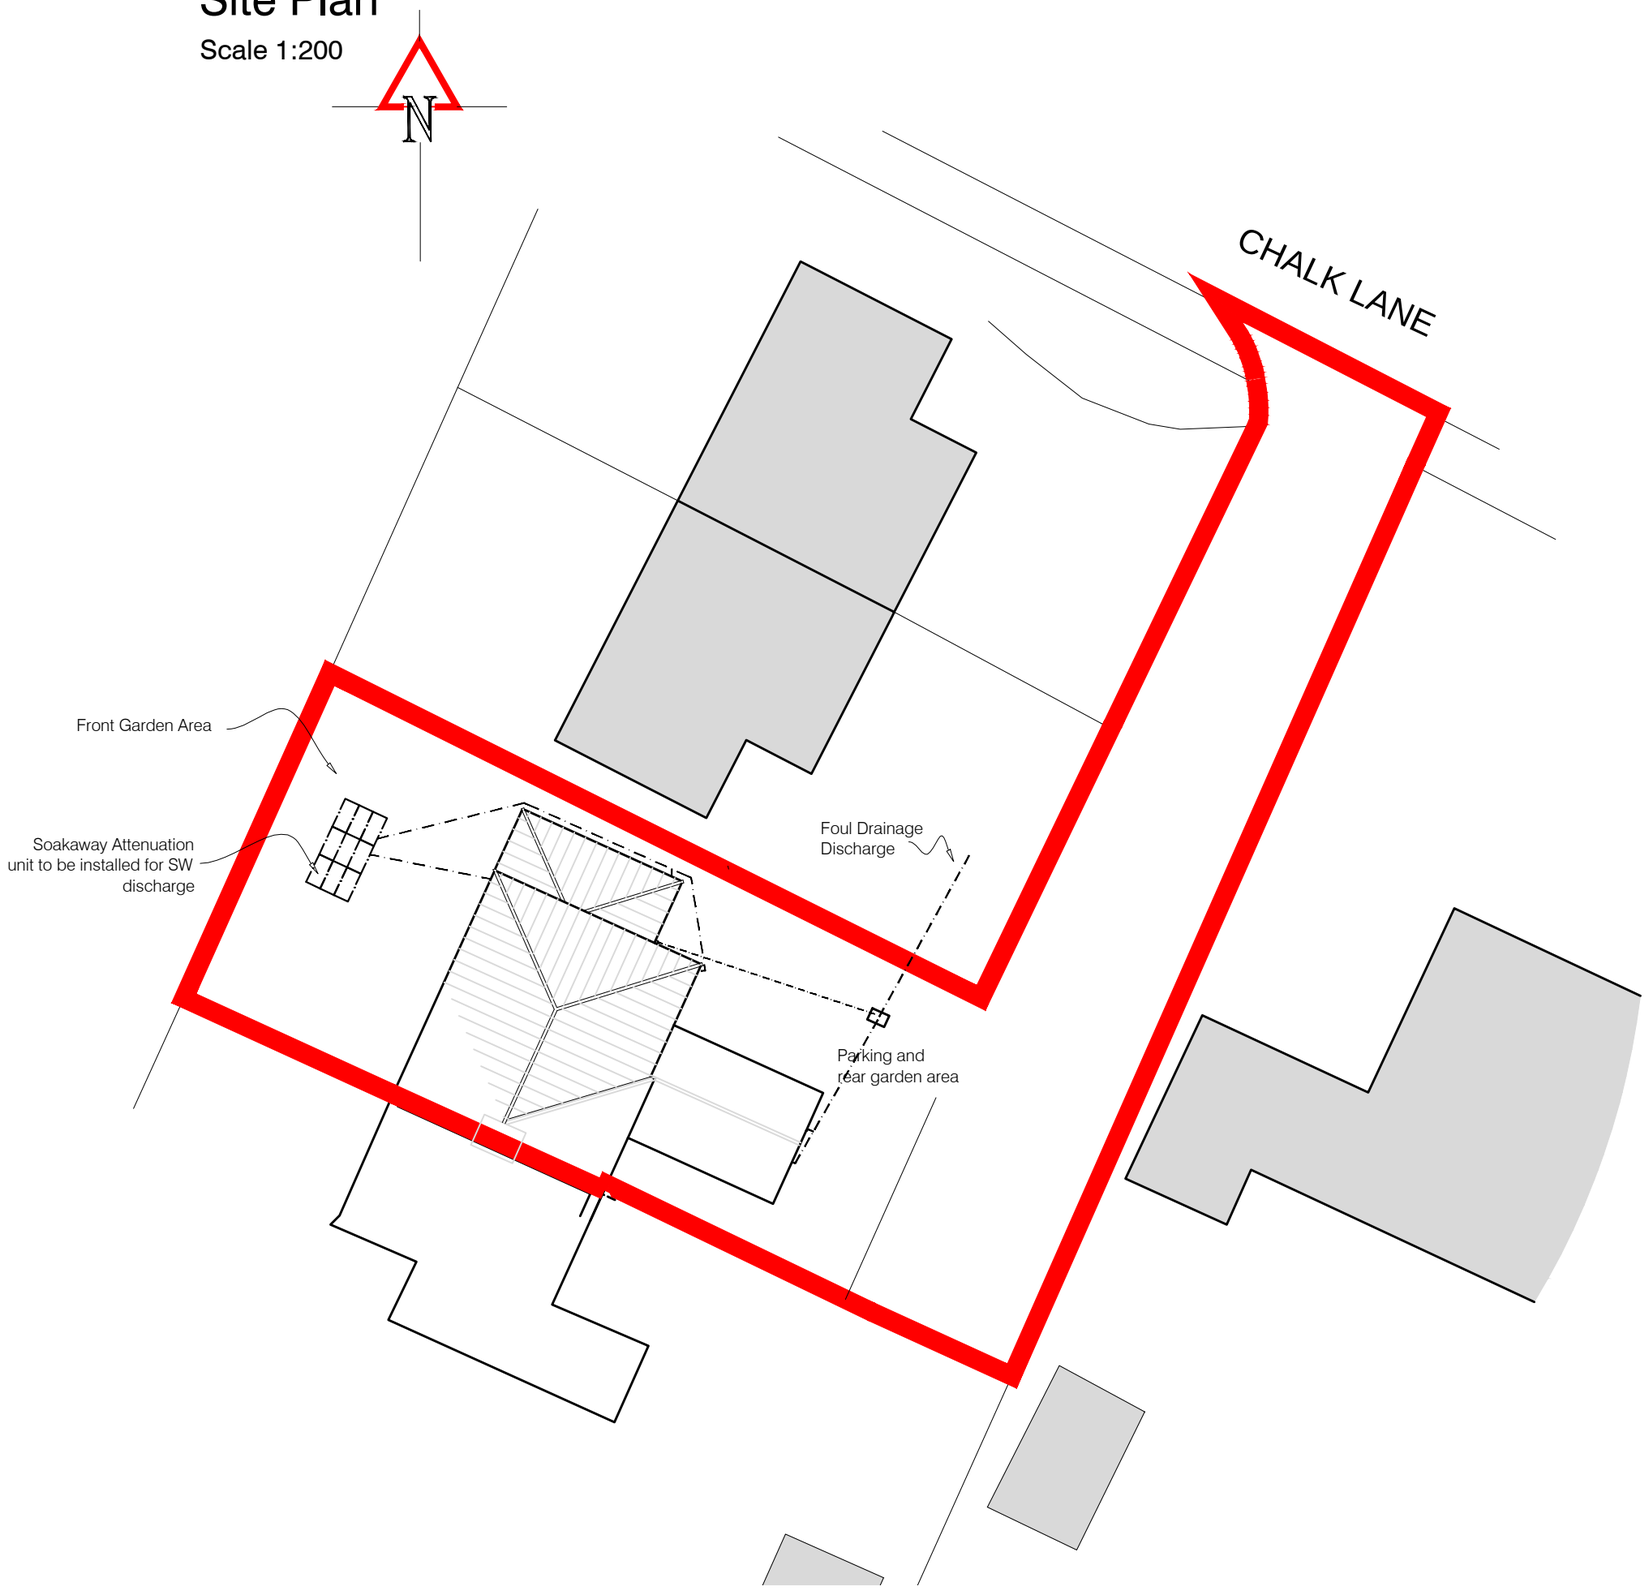


0 2000 4000 6000 8000 10000

David Taylor Associates (UK) Ltd

SCALE 1:200 MILLIMETRES

| Revisions | | |
|---|---|---|
| Date | For | Details |
| | | |
| | | |
| | | |


**David Taylor** Associates UK Ltd

Chartered Architectural Design & Building Consultant

Telephone 01553 764160
Mobile 07761 122238
Email david.taylor@dtauk.co.uk / info@dtauk.co.uk
Address Curzon House, Riverside Business Centre, Crossbank Road, King's Lynn, Norfolk PE30 2HD

www.dtauk.co.uk


**Project**:
Rose Cottage
Chalk Lane
Sutton Bridge
Spalding Linc's PE12 9YE

**Client**: Mr & Mrs Peake

**Size**: A3

**Title**:
EXTENSION & ALTERATIONS (SITE PLAN)

**Drwg No.** 1168-16-3

**Rev**:

**Scale**: 1:200

**Date**: July 2016

**Drawn**: DT

**Checked**: DT

**Drawing Issued For**: Planning consents


DISCLAIMER

The details depicted on this drawing are the copyright of David Taylor Associates (UK) Ltd (the originator) and may not be reproduced without permission. This drawing must not be re-issued, loaned, copied or retained for reference without the consent of David Taylor Associates (UK) Ltd. Errors omissions and discrepancies should be reported to the originator immediately. All dimensions to be checked before site or off-site fabrication by the Contractor, his Sub-contractor or Supplier. Do not scale plans - use figure or grid dimensions where given. Any deviation from the drawing is to be reported to the originator immediately.
Structure, structural members & geotechnical invstigations are to be carried out & approved by the appointed Structural Engineer. Any deviations to these elements are to be reported to the appointed consultant immediately.


Awarded Smarter Planner Status

SMARTER PLANNING CHAMPION


© **David Taylor** Associates UK Ltd



Member of the Facully of Party Wall Surveyors
Fellow of the Association of Building Engineers
Member of the Chartered Institute of Architectural Technologists