



SOUTH ELEVATION

EAST ELEVATION

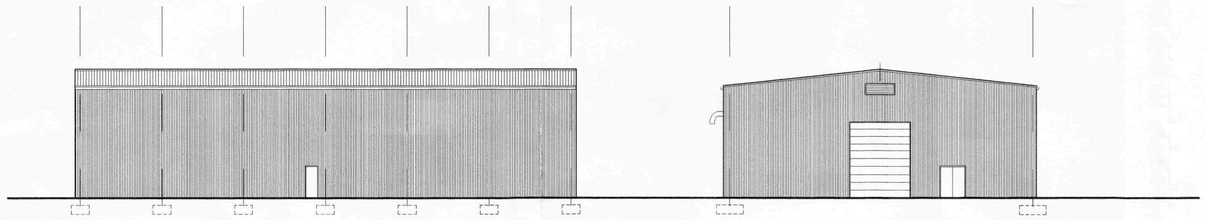

WEST ELEVATION


NORTH ELEVATION

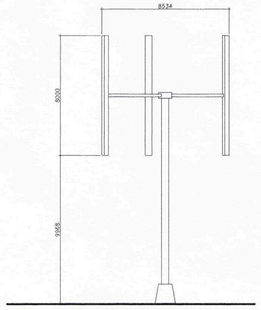

ELEVATION




PLAN

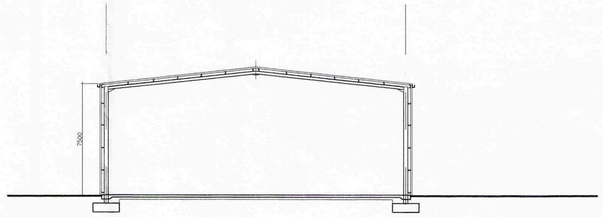


PROPOSED SECTION



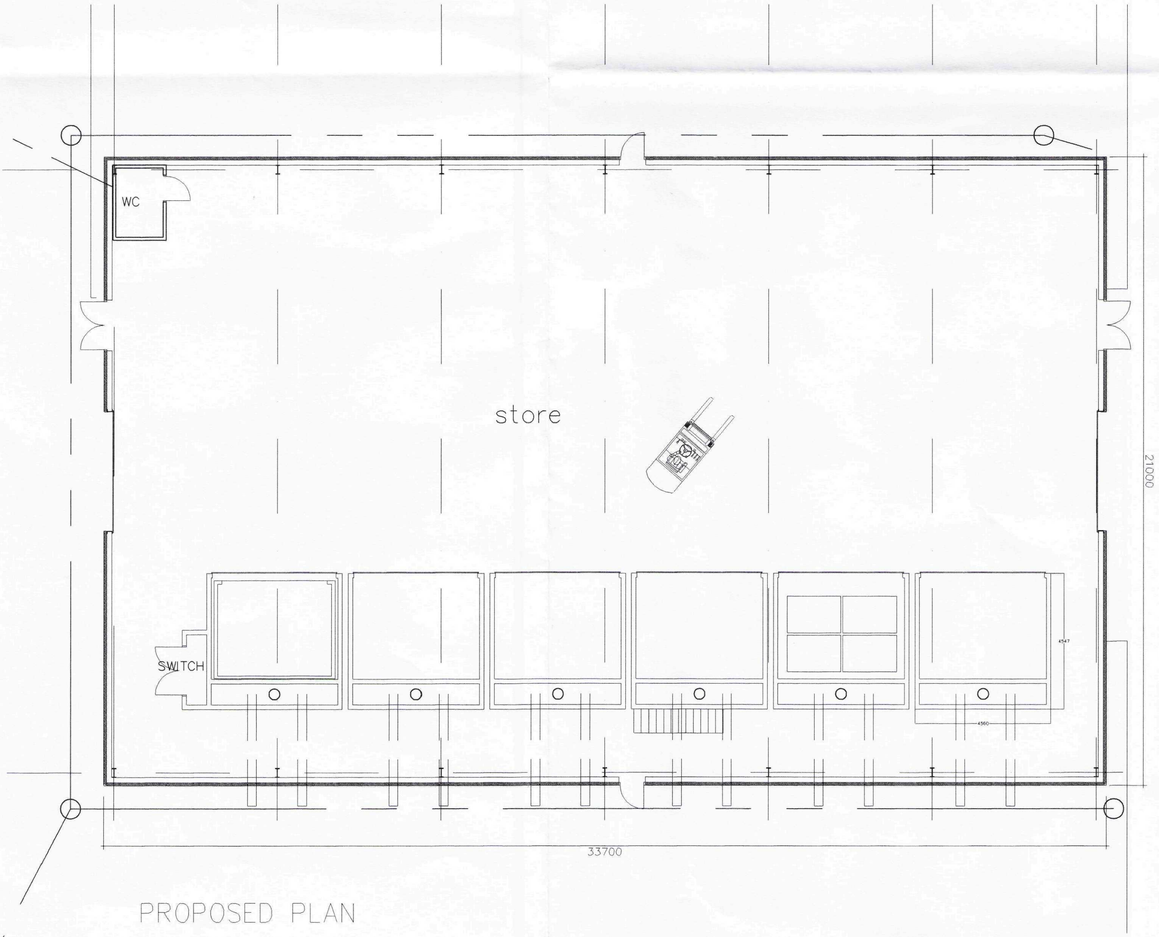

PROPOSED PLAN

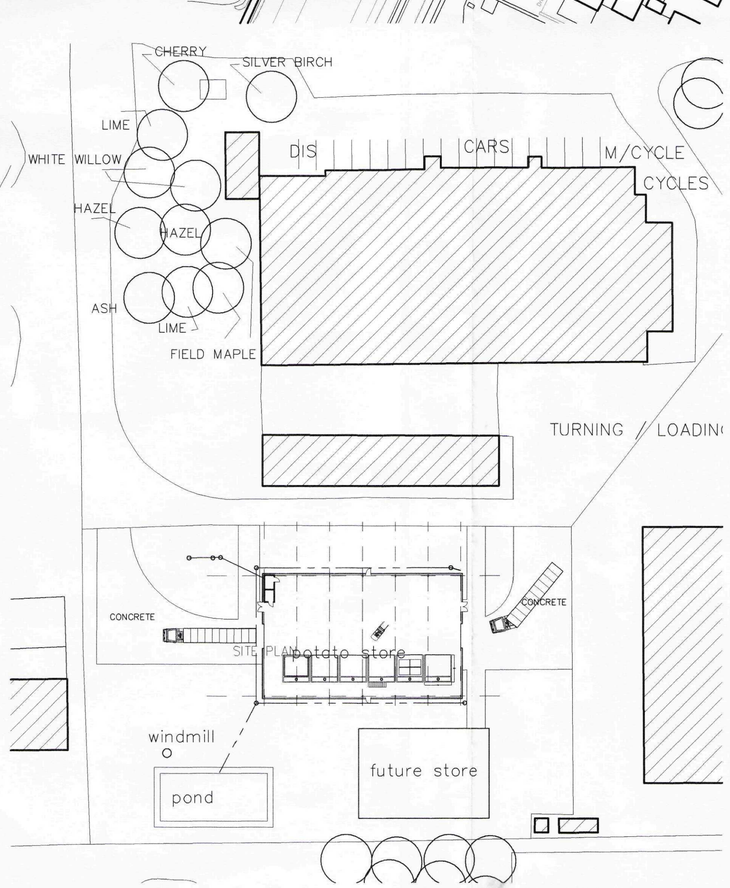

SITE PLAN

SHDC
Planning & Development
17 SEP 2009
Ref: 0735-09

REV A14 SEPT 09

copyright reserved ©

DC ARCHITECTURAL SERVICES LIMITED
ARCHITECTURAL AND PLANNING SERVICES
THE BARN, PARTNEY MILL, SPILSBY, LINCOLNSHIRE, PE23 4PE
TEL NO. 05601 500536; FAX. NO. 01790752865
E-mail - dcarchitectural@btconnect.com

Client: POTATO COUNCIL

Project: PROPOSED POTATO STORE

Drawing Title: FLOOR PLAN, SECTION, ELEVATIONS
Drawing number: DC/118/04
Scale: 1:200, 1:100 / 1:500, 1:2500
Drawn: DB
Revision: A
Date: AUG 09
Checked: