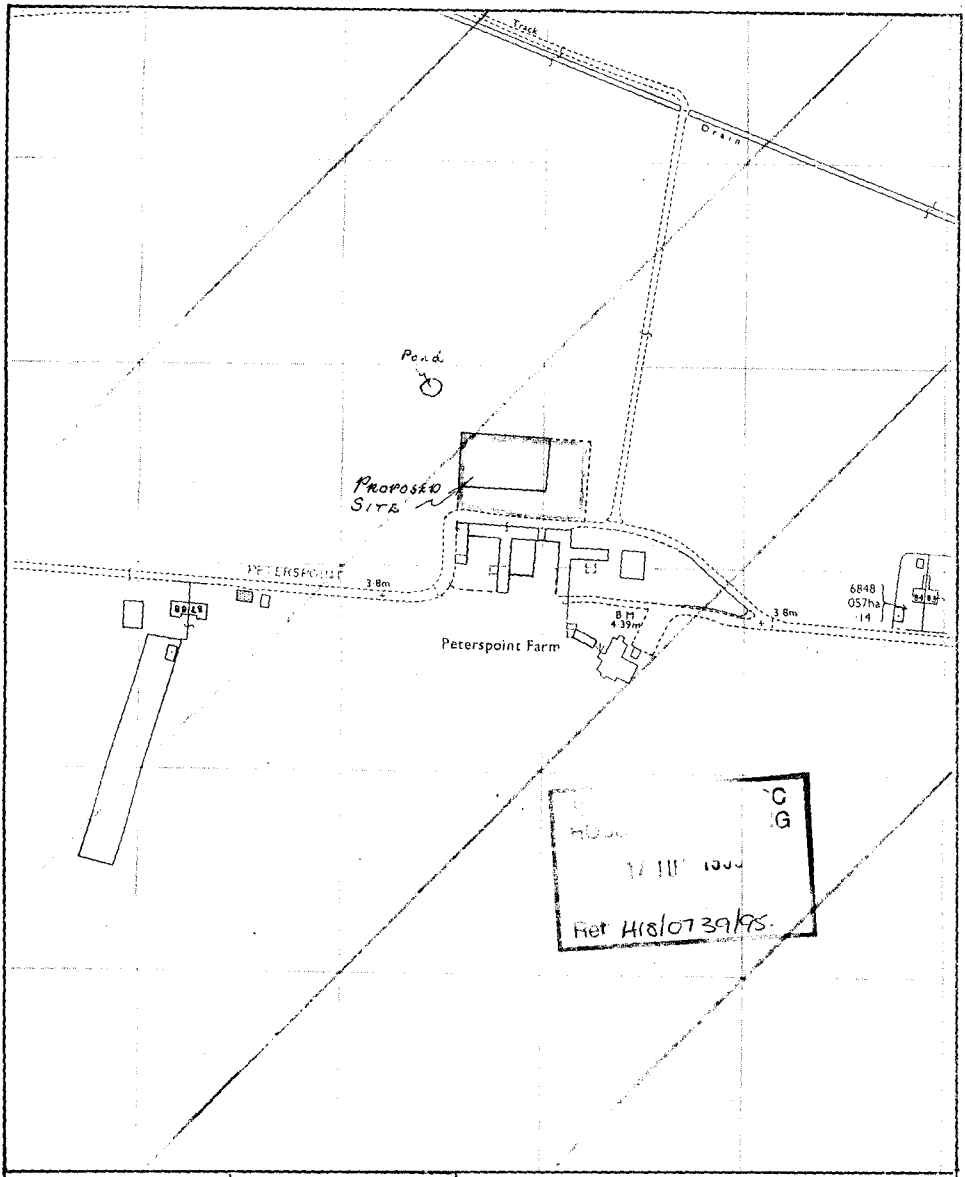


Ref H18/0739/95.

Drawing No.	Drawn
SITE PLAN	Scale 1:2500
	Date 8:7:95

TITLE
FARM BUILDINGS PETERSPOINT
SUTTON BRIDGE, SPALDING.

RH&RW CLUTTON

Chartered Surveyors Land Agents

The Estate Office
Peterspoint, Sutton Bridge
Spalding, Lincs PE12 9QS
HOLBEACH (0406) 350493

1. This plan is for identification only.
2. This plan is prepared from the Ordnance Map with the sanction of the Controller of HM Stationery Office. Crown Copyright Reserved. Licence No. ES 776513