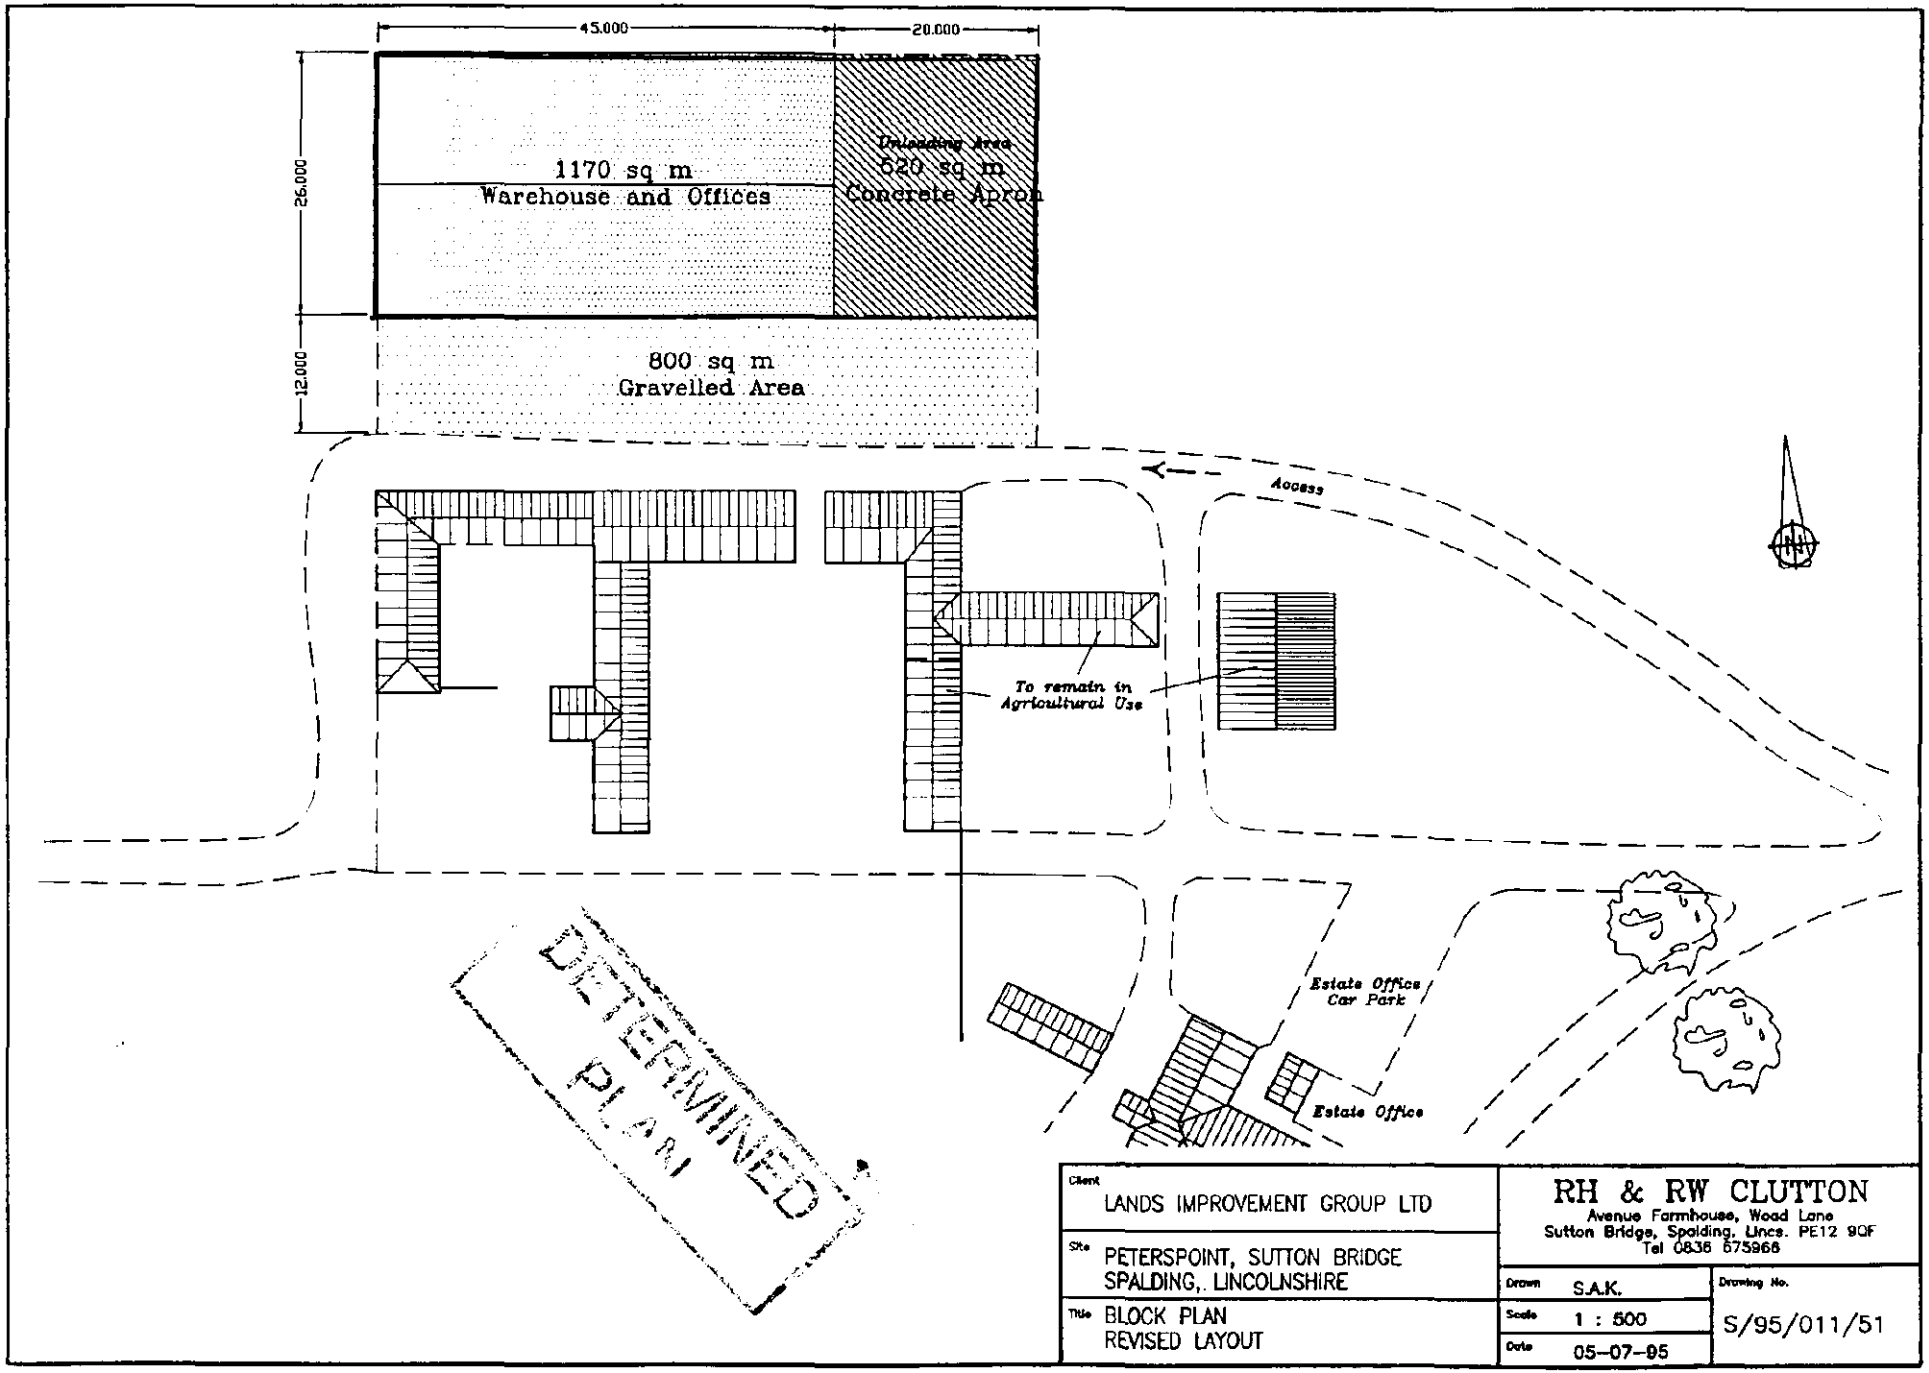


Client: LANDS IMPROVEMENT GROUP LTD	RH & RW CLUTTON Avenue Farmhouse, Wood Lane Sutton Bridge, Spalding, Lincs. PE12 9QF Tel 0406 575966
Site: PETERSPOINT, SUTTON BRIDGE SPALDING,. LINCOLNSHIRE	Drawn: S.A.K.
Title: BLOCK PLAN REVISED LAYOUT	Scale: 1 : 500 Date: 05-07-95
	Drawing No.: S/95/011/51

45.000

20.000

26.000

12.000

1170 sq m
Warehouse and Offices

Unloading Area
520 sq m
Concrete Apron

800 sq m
Gravelled Area

D DC
NING
17 JUL 1995
Ref: H18/0739/95

Access


To remain in Agricultural Use

Estate Office Car Park

Estate Office

Client: LANDS IMPROVEMENT GROUP LTD	RH & RW CLUTTON Avenue Farmhouse, Wood Lane Sutton Bridge, Spalding, Lincs. PE12 9QF Tel 0836 675966	
Site: PETERSPOINT, SUTTON BRIDGE SPALDING, LINCOLNSHIRE	Drawn: S.A.K.	Drawing No.
Title: BLOCK PLAN REVISED LAYOUT	Scale: 1 : 500	S/95/011/51
	Date: 05-07-95	

SOUTH KESTEVEN
PLAN DEPT.
06 JAN 1995
REF 0009/95

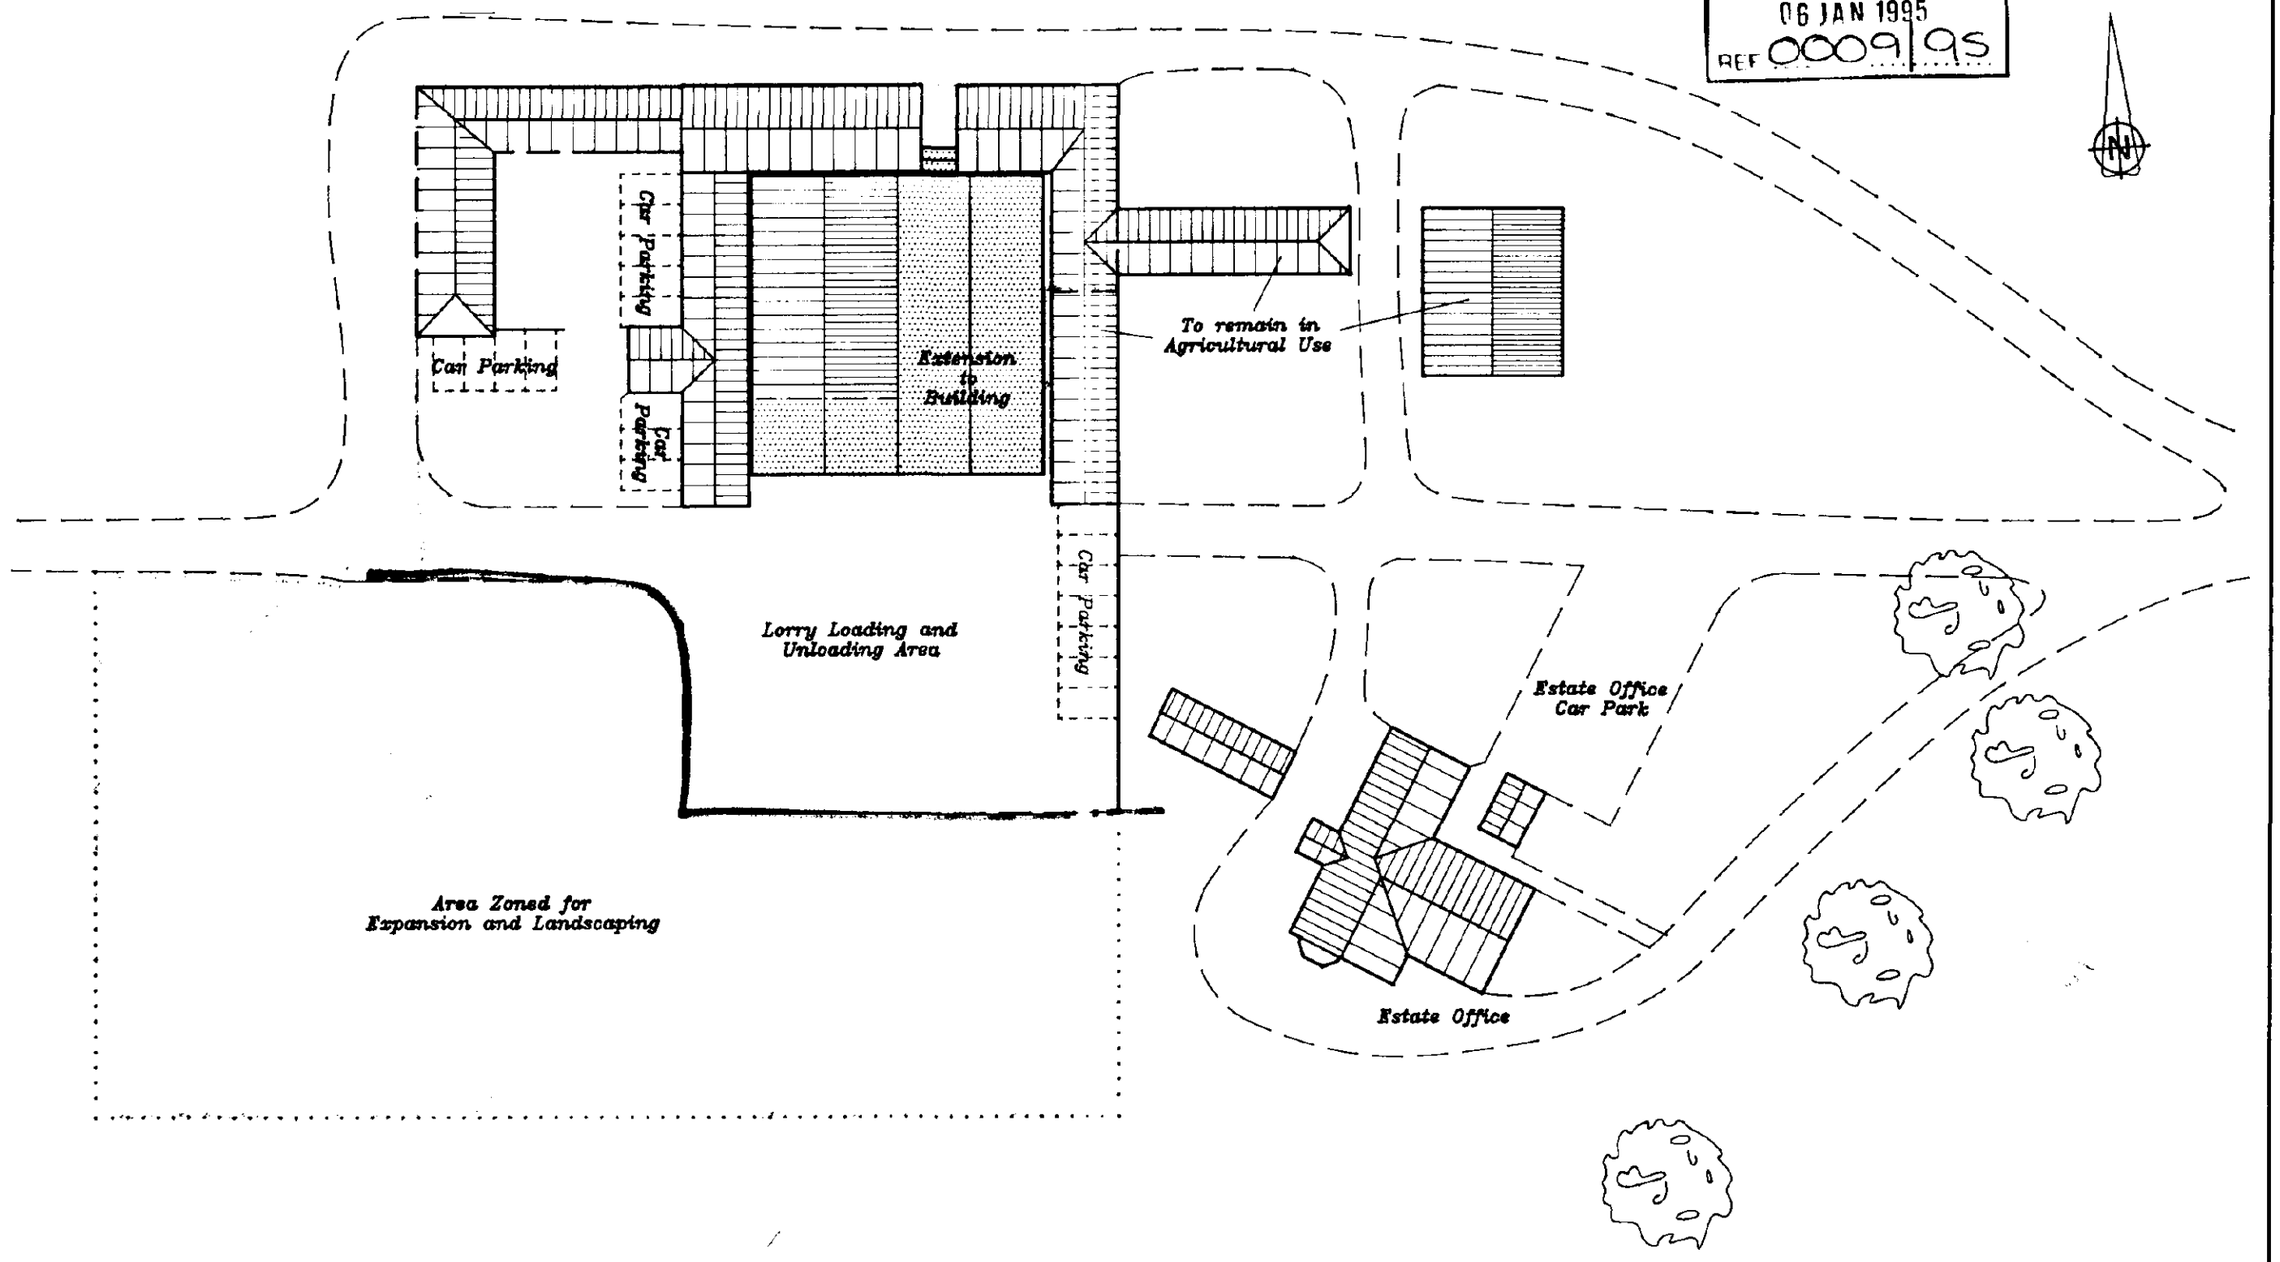

AMENDED LINE OF APPLICATION SITE.

AREA EXCLUDED FROM APPLICATION SITE

Client: LANDS IMPROVEMENT GROUP LTD	RH & RW Clutton Avenue Farmhouse, Woad Lane Sutton Bridge, Spalding, Lincs. PE12 9QF Tel 0836 675966
Site: PETERSPOINT, SUTTON BRIDGE SPALDING, LINCOLNSHIRE	Drawn: S.A.K.
Title: BLOCK PLAN	Scale: 1 : 500
	Date: 07-12-94
	Drawing No.: S94/001/50

45.000

20.000 (not to scale)

3.727 | 6.000 | 6.000 | 6.000 | 6.000 | 6.000 | 6.000 | 6.000 | 3.727

150mm ø uPVC Drain

Print Room

Samples and Promotions Room

Desk Top Publishing

Toilets

Trapped gully

Canteen/Kitchen

Director

Store Room

Board Room

Stairs

Director

Meeting Room

Warehouse

4.500

Concrete Apron

Fire Escape

Sales Office

Stairs

Operations Manager

Accountants

26.000

150mm ø uPVC Drain

150mm ø uPVC Drain

150mm ø uPVC Drain

R.E.

Gravel Hard Standing

Car Parking for Staff and Visitors

Existing Estate Road

Ground Floor Plan

First Floor Plan

DETERMINED PLAN

SOUTH HOLLAND DC HOUSING & PLANNING 17 JUL 1995 Ref: H/S/0739/95.

Revision	Date	Description

Client: Lands Improvement Group

Site: Peterspoint Farm Sutton Bridge

Title: Proposed Office and Warehouse - Plan


RH & RW CLUTTON
Avenue Farmhouse
Wood Lane, Sutton Bridge
Spalding, Lincs. PE12 9QF
Tel 0836 675966

Drawn: S.A.K.


Scale: 1 : 100

Date: 0507/95


Drawing No.: S/95/011/21

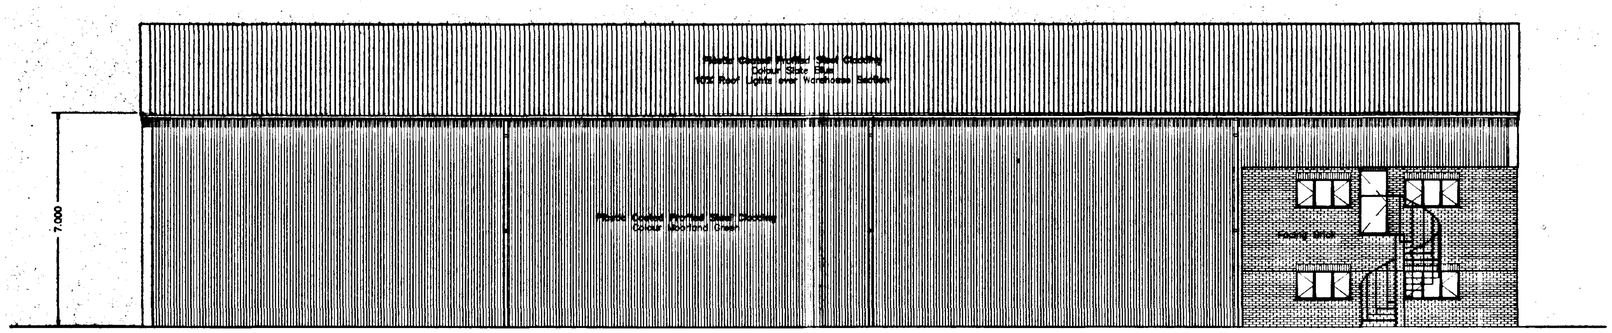


NORTH ELEVATION

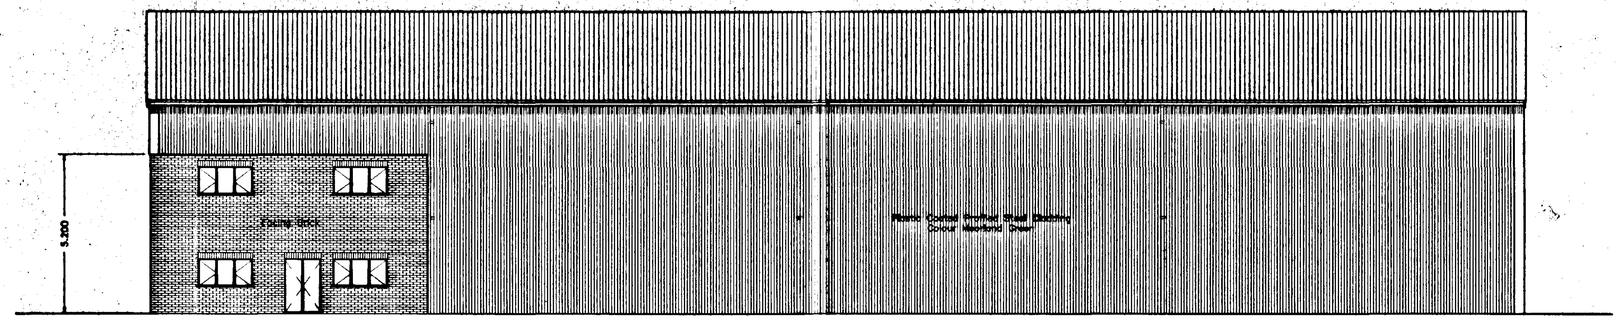

SOUTH ELEVATION

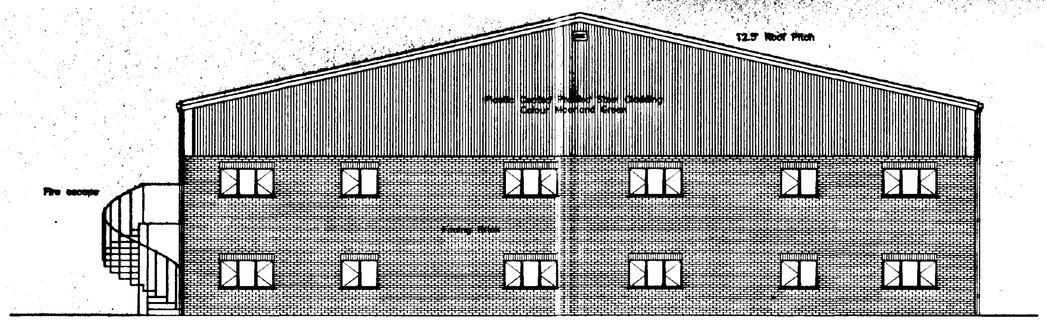

WEST ELEVATION

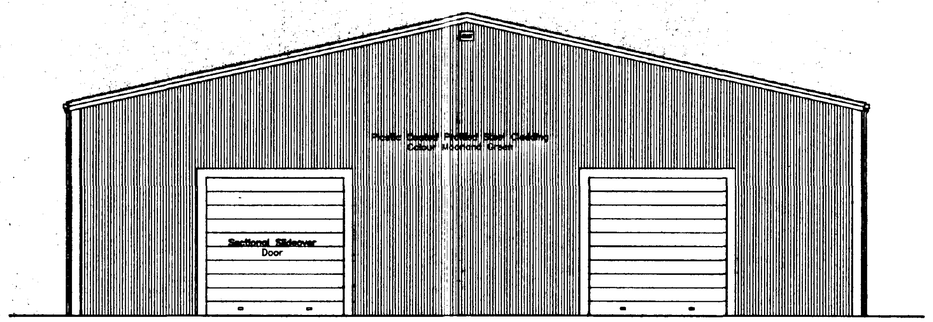

EAST ELEVATION

SOUTH HOLLAND DC
HOUSING & PLANNING
17 JUL 1995
Ref: H&S/0726/95/FUL
DETERMINED PLAN

Revision	Date	Description

Client: Lands Improvement Group

Site: Peterspoint Farm
Sutton Bridge

Title: Proposed Office and Warehouse - Elevations

RH & RW CLUTTON
Avenue Farmhouse
Wood Lane, Sutton Bridge
Spalding, Lincs. PE12 9QF
Tel 0836 675966

Drawn: S.A.K.
Scale: 1 : 100
Date: 10.07.95
Drawing No.: S/95/011/31