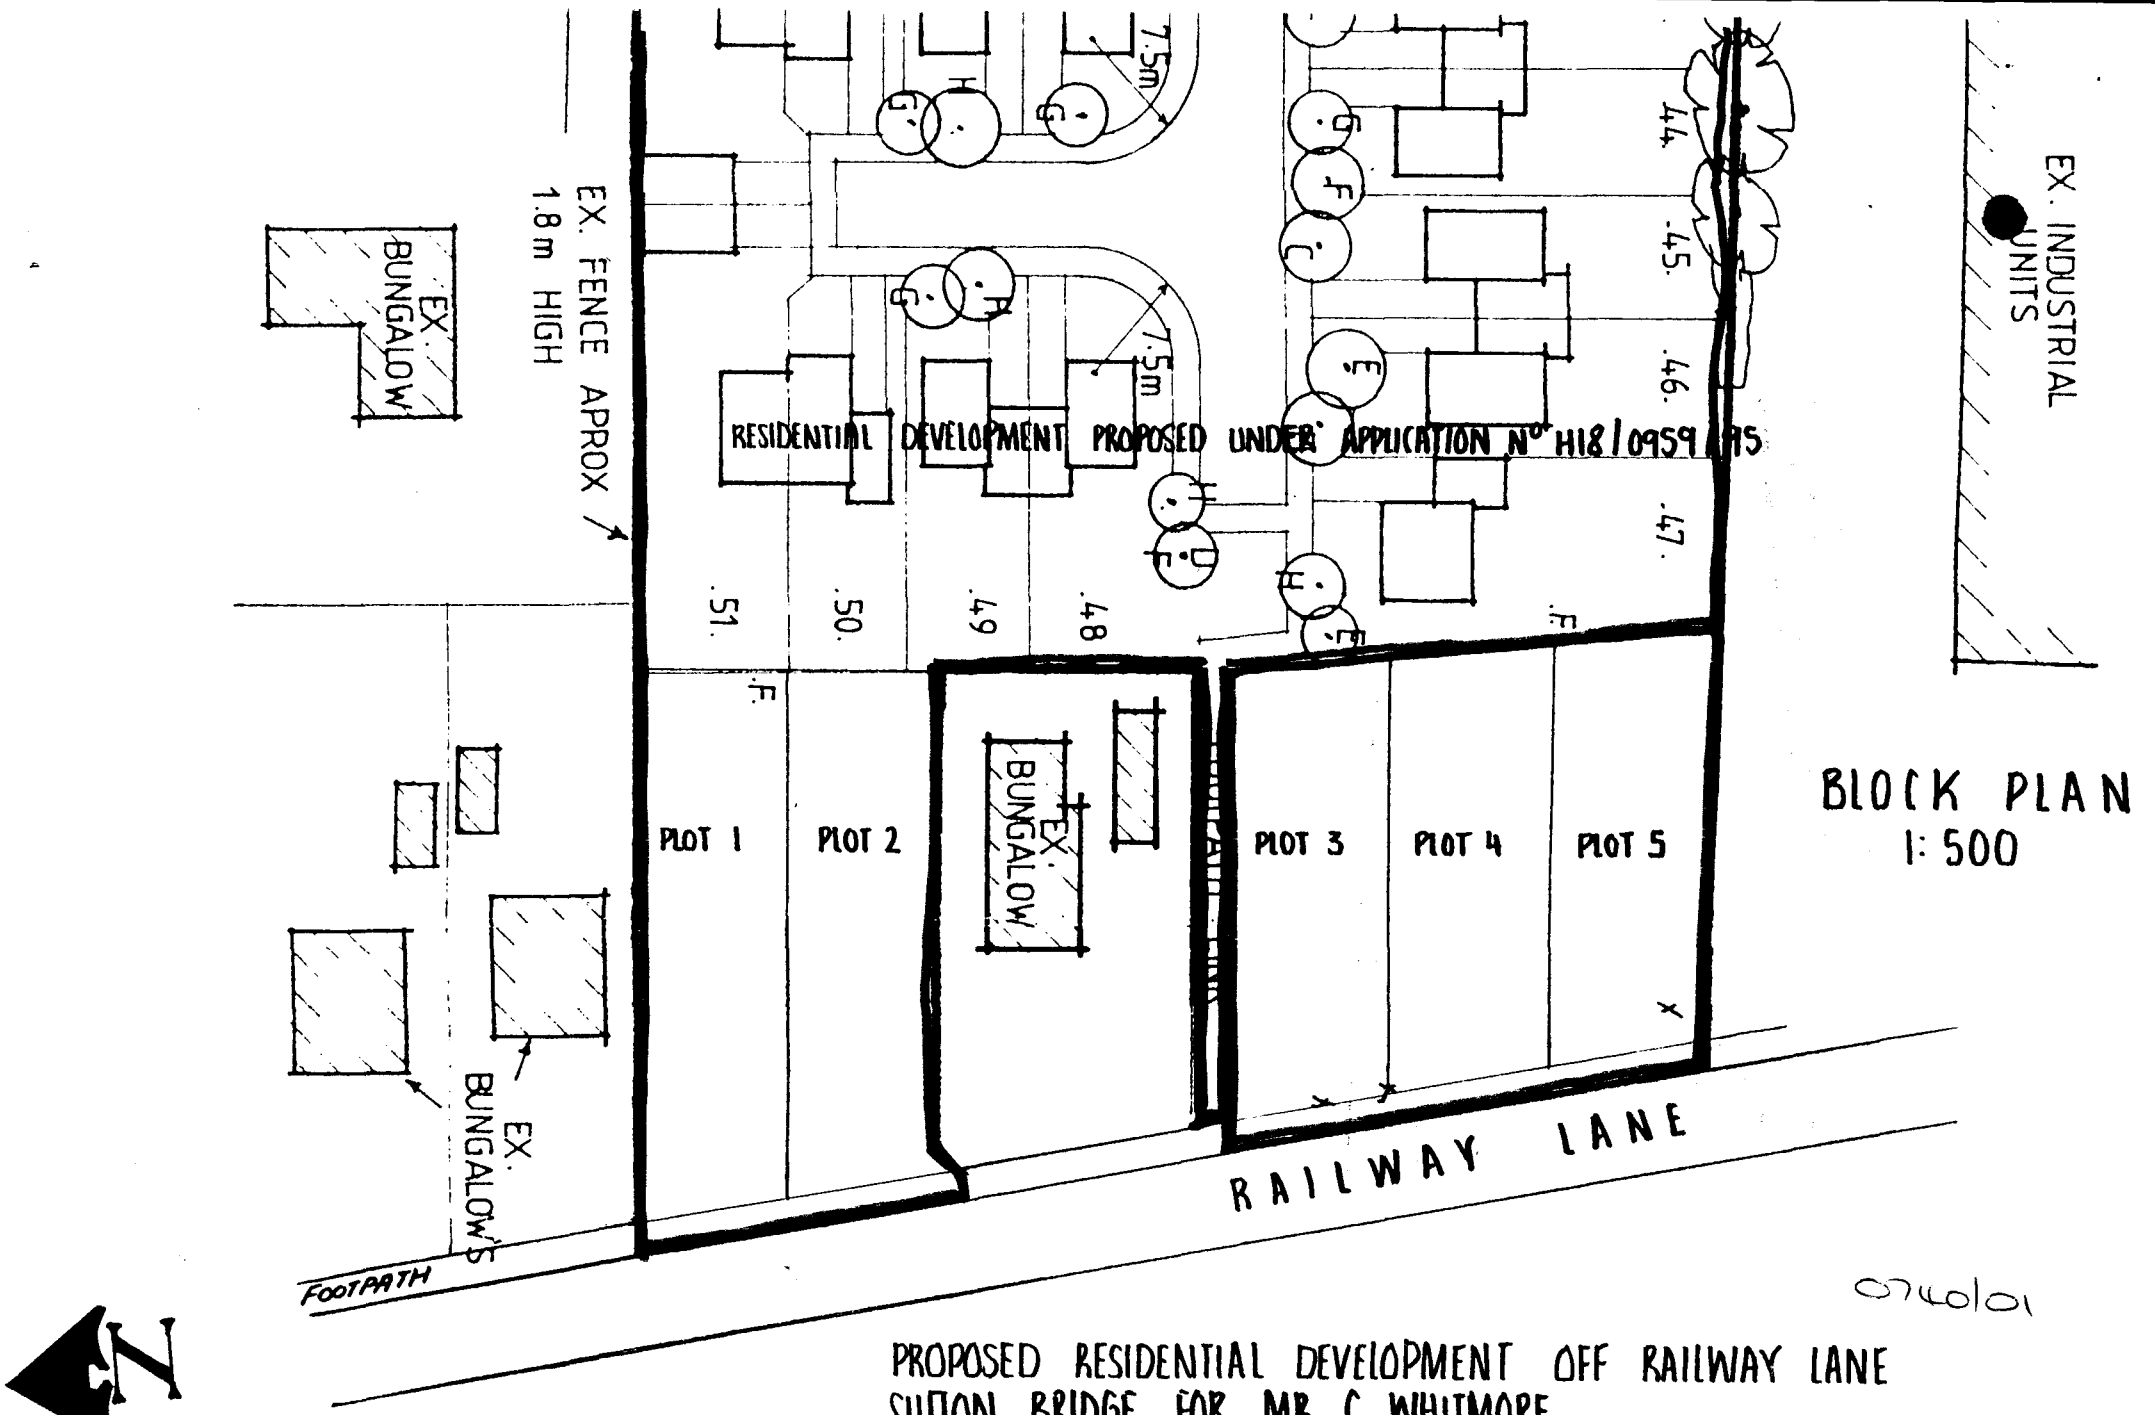
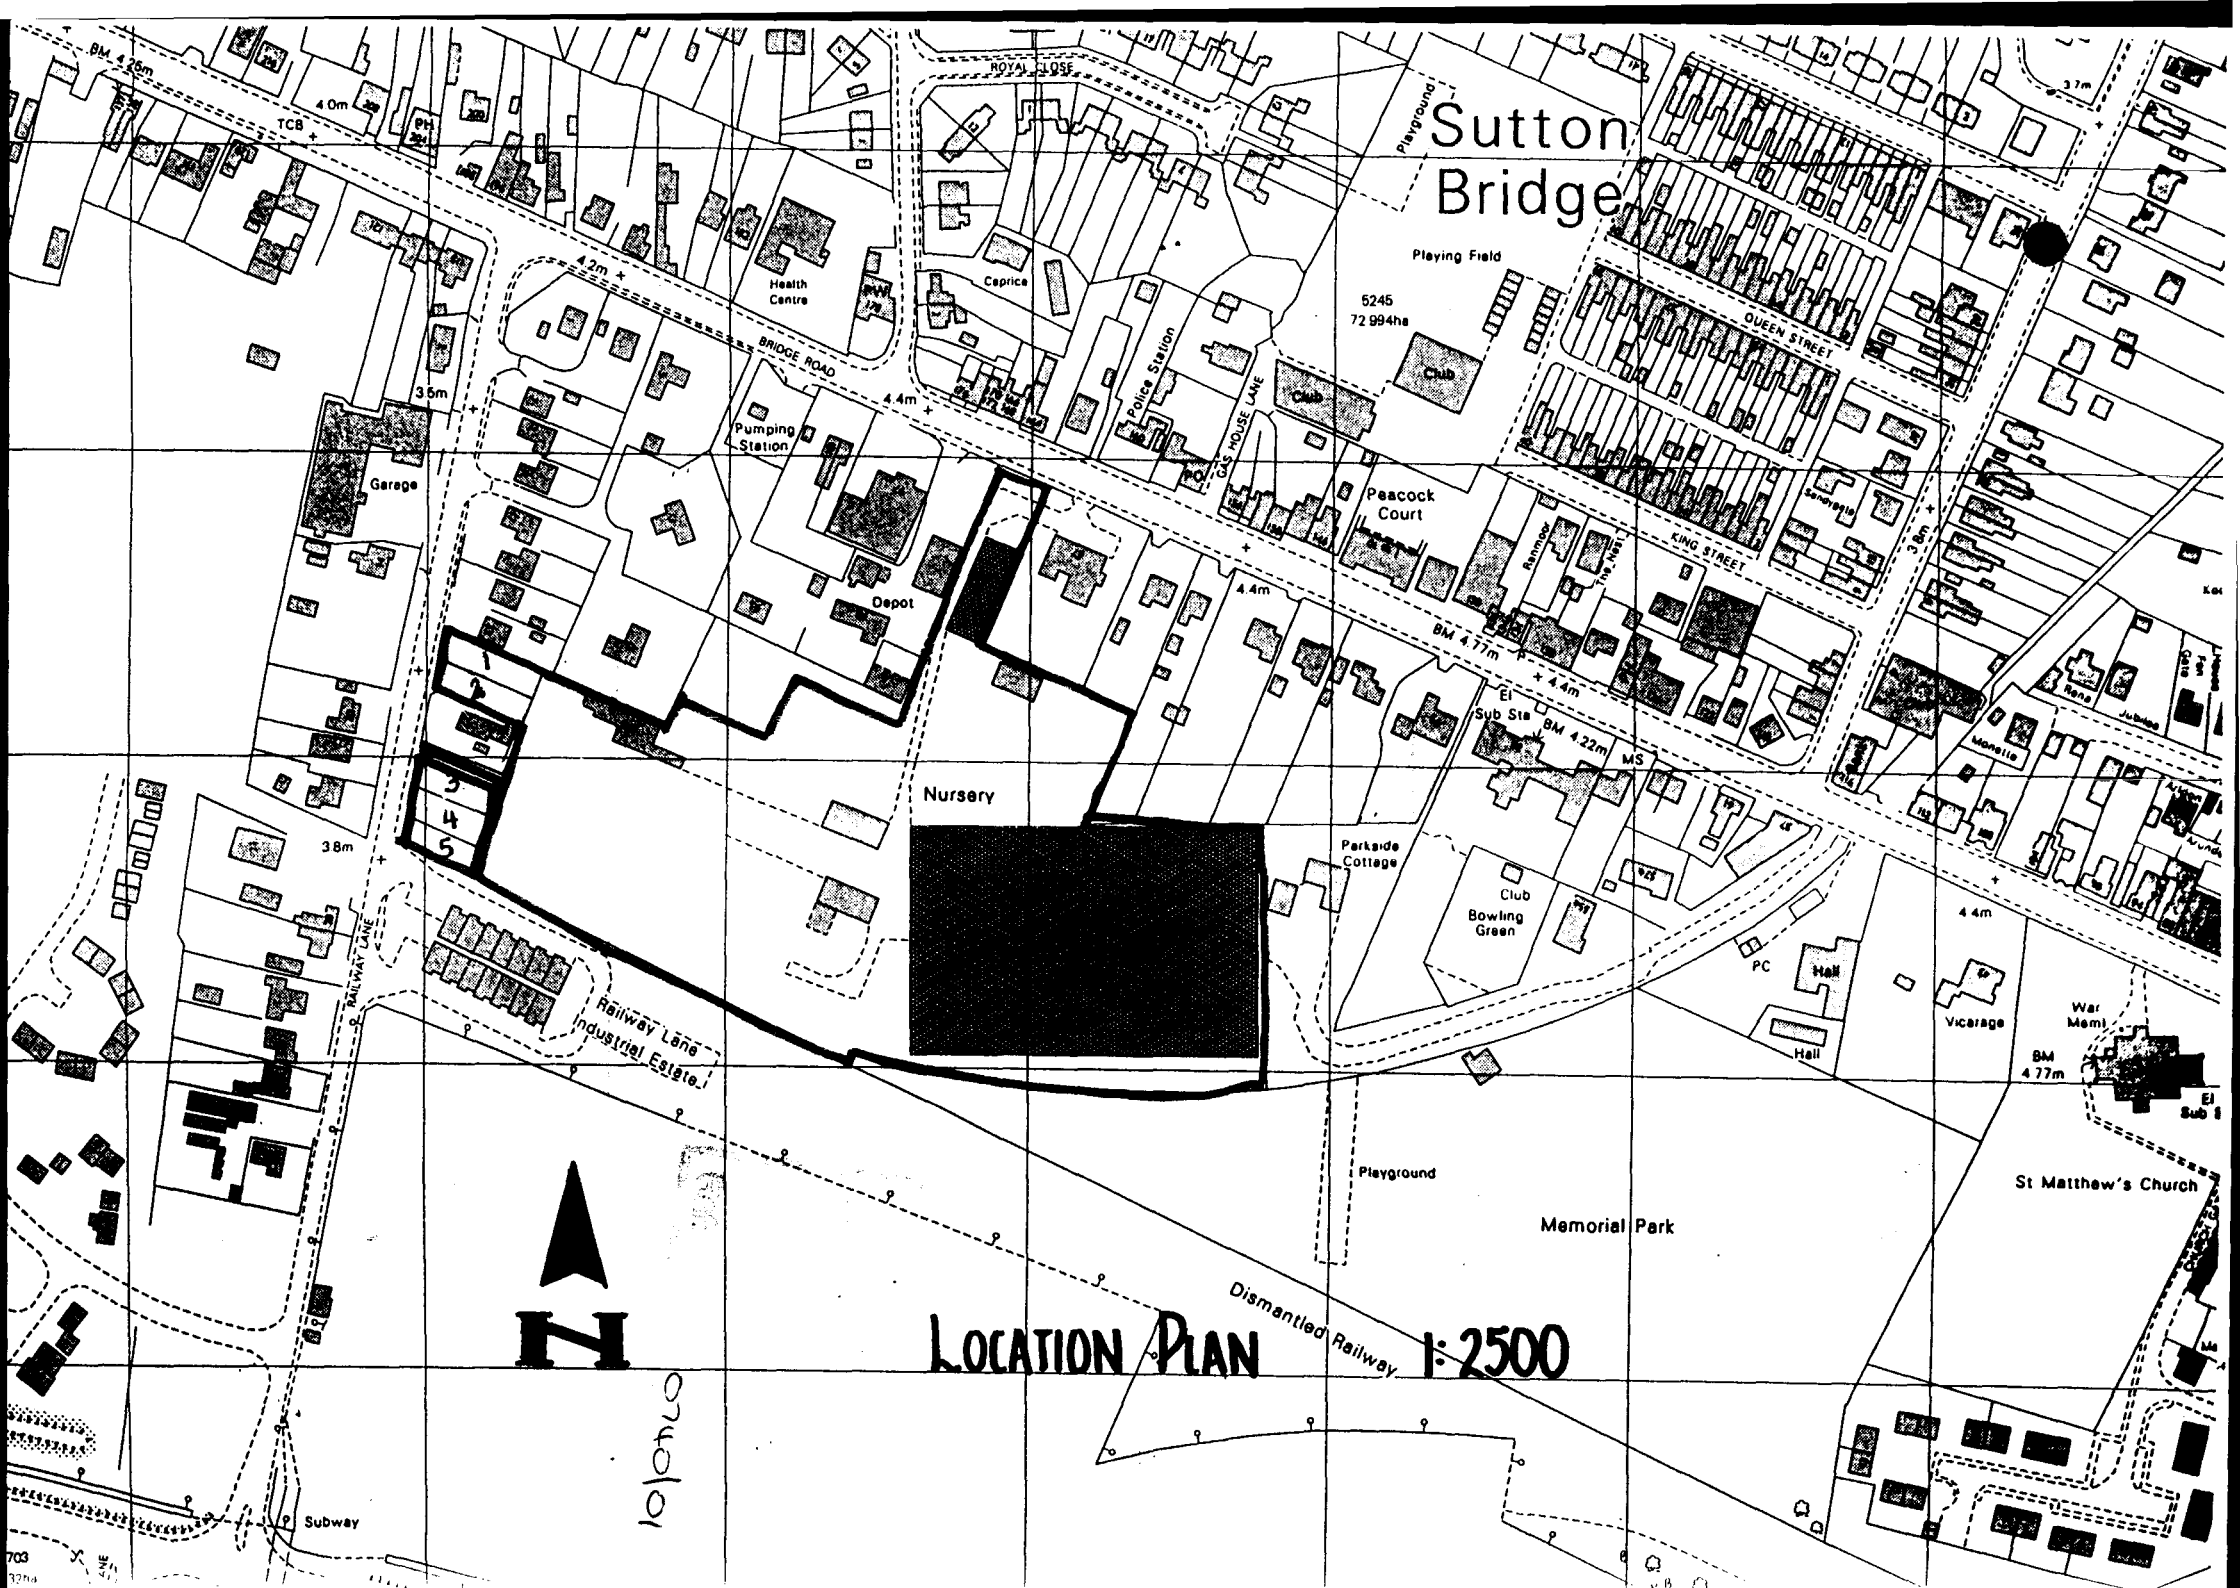
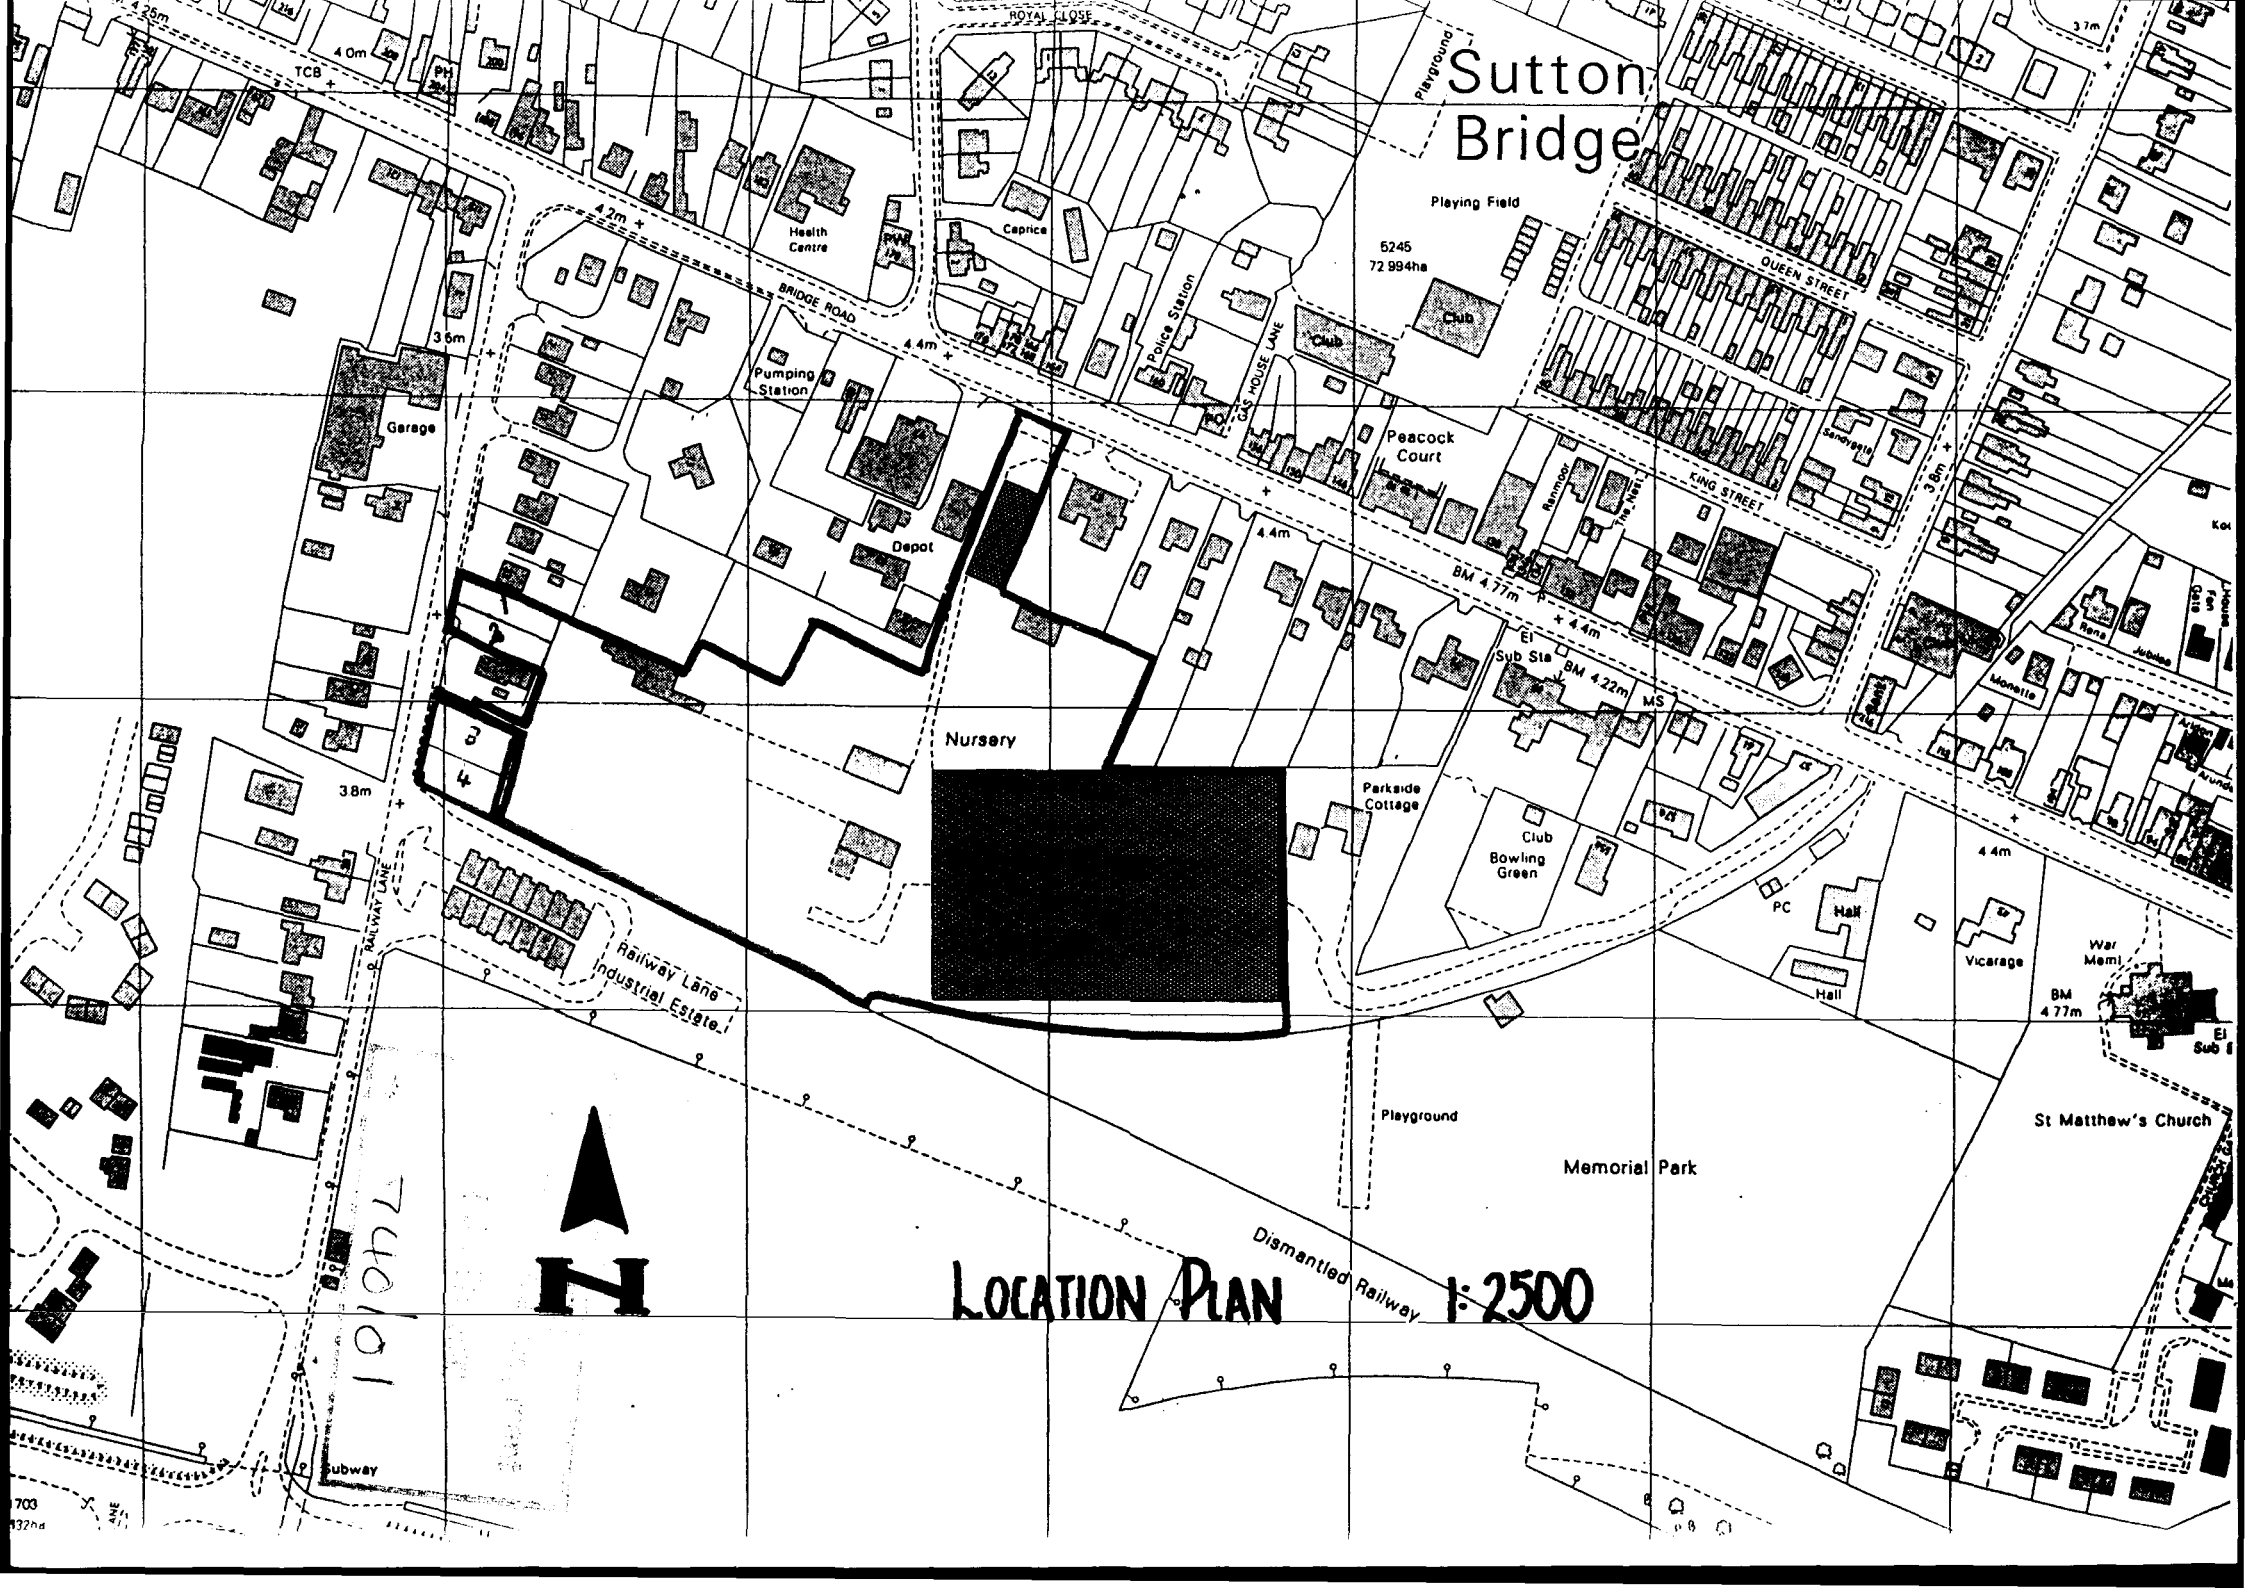
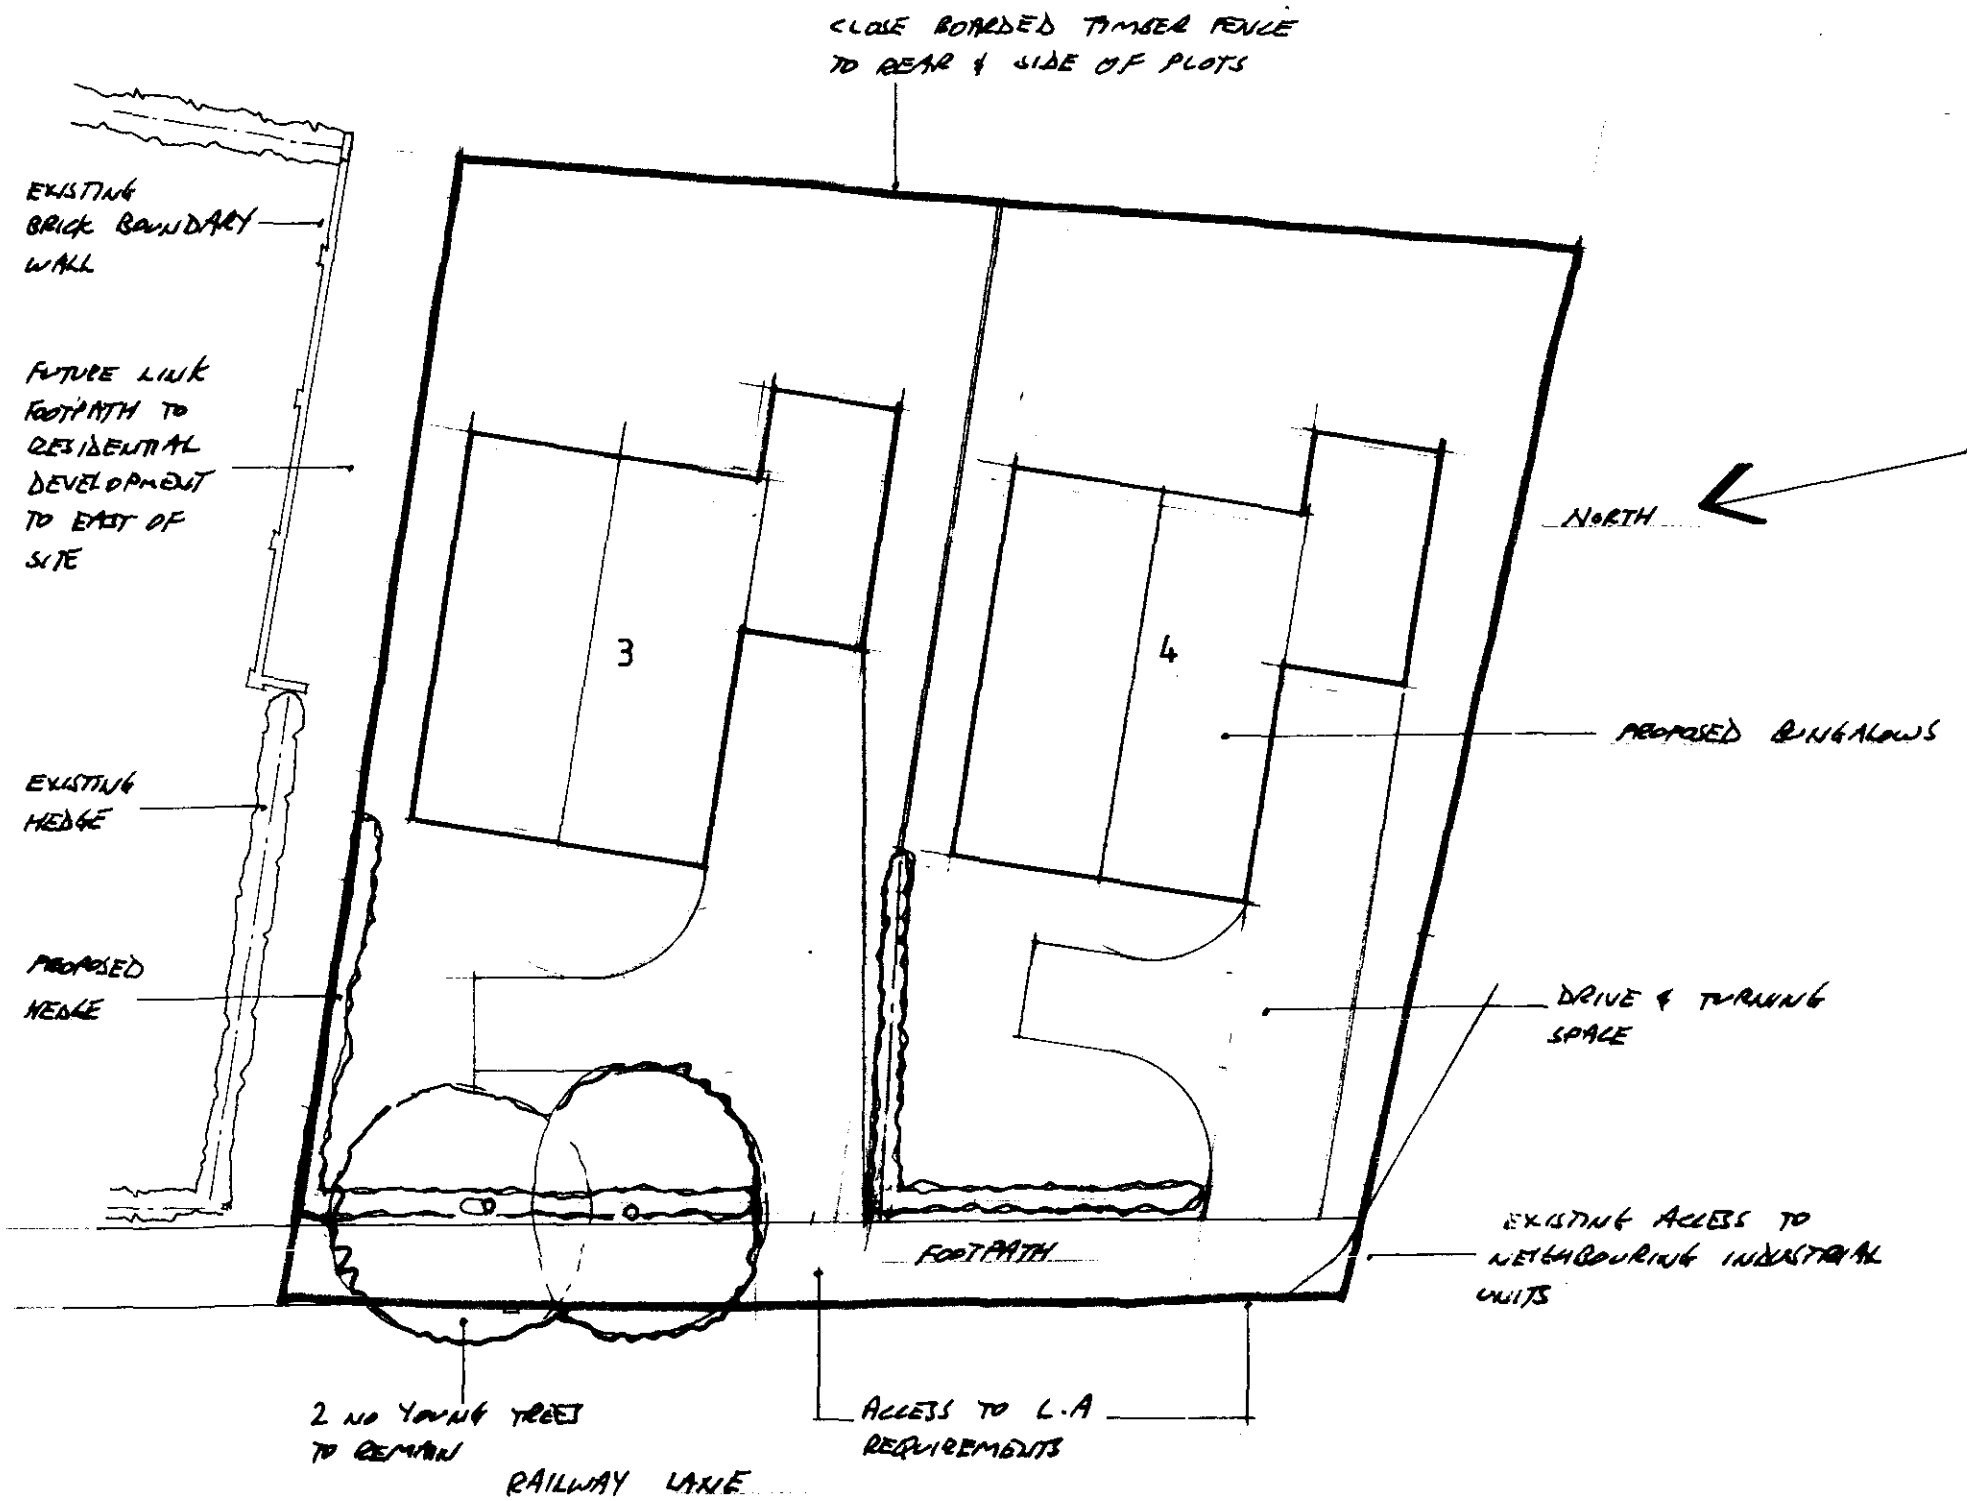

EX. FENCE APROX 1.8m HIGH
EX. BUNGALOW
EX. INDUSTRIAL UNITS
7.5m
RESIDENTIAL DEVELOPMENT PROPOSED UNDER APPLICATION Nº H18/0959
PLOT 1
PLOT 2
PLOT 3
PLOT 4
PLOT 5
EX. BUNGALOW
EX. BUNGALOWS
RAILWAY LANE
FOOTPATH
.51
.50
.49
.48
.47
.46
.45
.44
BLOCK PLAN
1:500
PROPOSED RESIDENTIAL DEVELOPMENT OFF RAILWAY LANE
SUTTON BRIDGE FOR MR. C. WHITMORE
DRG Nº 2675/1


Sutton Bridge
BRIDGE ROAD
QUEEN STREET
KING STREET
ROYAL CLOSE
Playing Field
5245
72.994ha
Health Centre
Ceprice
Police Station
GAS HOUSE LANE
Pumping Station
Garage
Depot
Peacock Court
Nursery
Parkside Cottage
Club
Bowling Green
Playground
Memorial Park
Railway Lane Industrial Estate
RAILWAY LANE
Dismantled Railway
Subway
Vicarage
Hall
PC
St Matthew's Church
BM 4.26m
BM 4.77m
BM 4.22m
TCB
PH
Sub Sta
MS
LOCATION PLAN 1:2500
N
01010


Sutton Bridge
Playing Field
5245
72.994ha
Club
QUEEN STREET
KING STREET
BRIDGE ROAD
Health Centre
Caprice
Police Station
GAS HOUSE LANE
Pumping Station
Depot
Garage
Peacock Court
Nursery
Parkside Cottage
Club
Bowling Green
Playground
Memorial Park
St Matthew's Church
Vicarage
PC Hall
Hall
War Meml
Railway Lane Industrial Estate
RAILWAY LANE
Dismantled Railway
Subway
ROYAL CLOSE
BM 4.77m
BM 4.22m
El Sub Sta
MS
4.4m
4.2m
3.6m
3.8m
4.0m
TCB
PH
LOCATION PLAN 1:2500

SHDC
Planning & Develop
25 FEB 2002
Ref 740101



Contractor To Check All Dimensions On Site Before Work Commences.

Rev.	Date.	Init.	Revision Details.

PODDINGTONS

Architectural Design Consultants

Rabbit Hollow, Church Lane, North Rauceby, Sleaford, Lincs. NG34 8QU
Tel. (01529) 488033 Fax. (01529) 488044

Project.
PROPOSED RESIDENTIAL DEVELOPMENT OFF RAILWAY LANE, SUTTON BRIDGE, FOR MR C. WHITMORE.

Drawing.
INDICATIVE SITE PLAN

Scale.	Drawing. No.
1-200	2675-2
Drawn.	
Date. FEB 2002	Rev.