


Do not scale from this drawing
The Contractor is to check all
dimensions on site and report descrepancies
to the Architect
This drawing is copyright

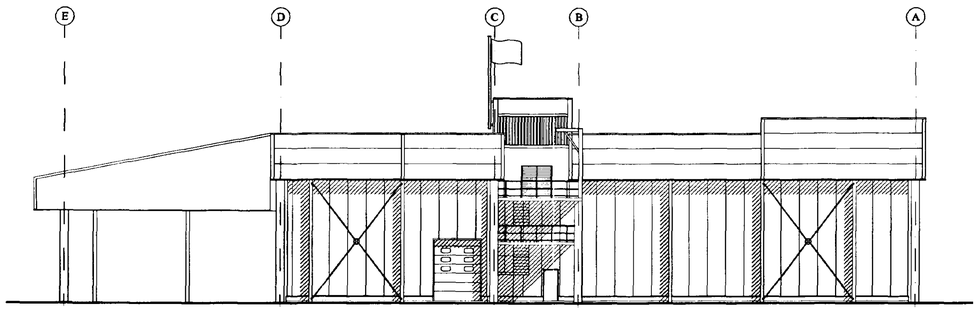


WEST ELEVATION

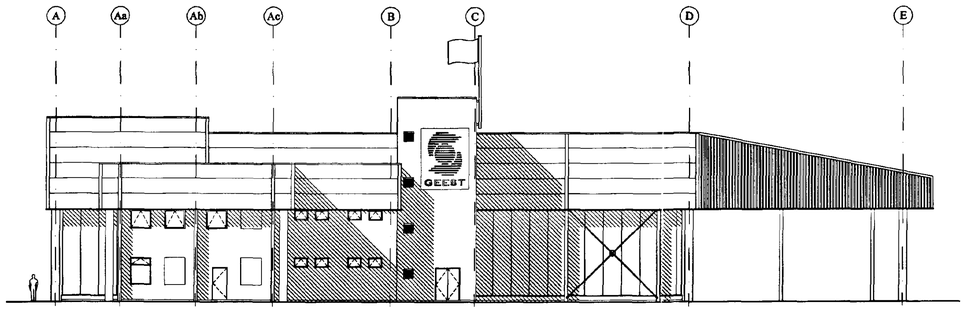

EAST ELEVATION

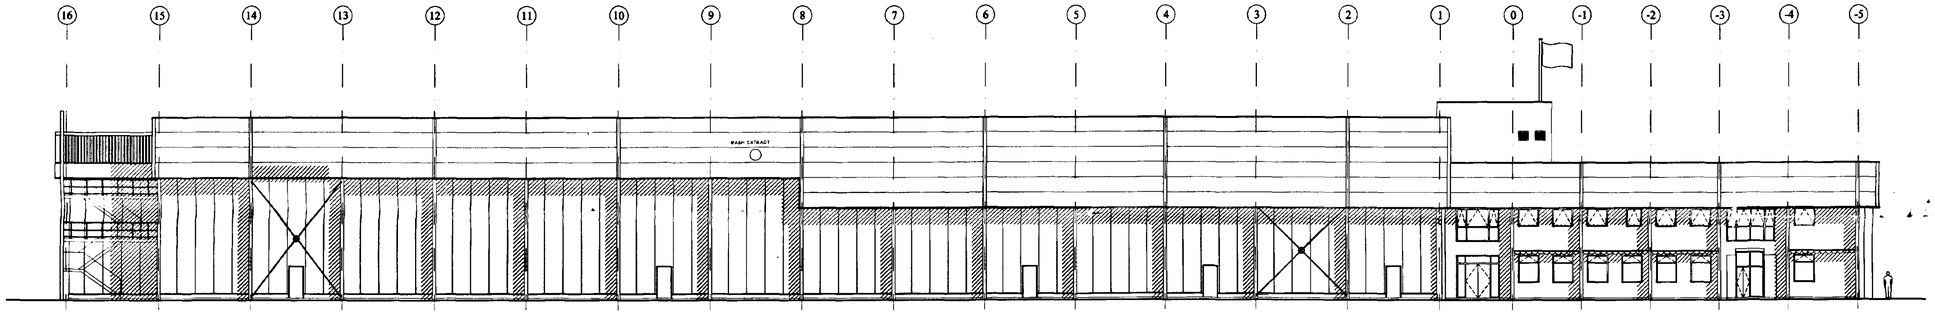

SOUTH ELEVATION

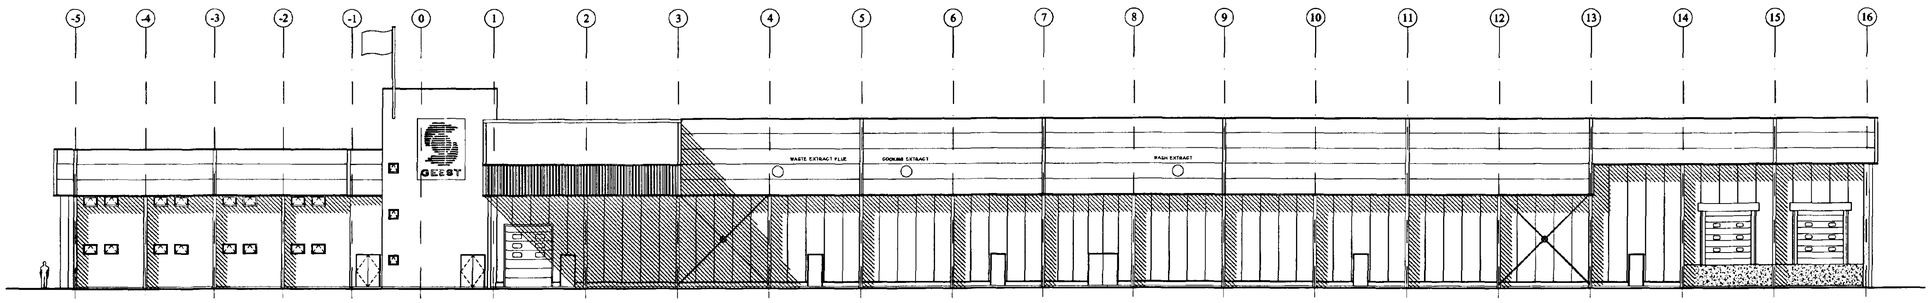

NORTH ELEVATION

GENERAL NOTES

WALL CONSTRUCTION TO BE AS FOLLOWS:-

FACTORY

INSULATED WHITE WALL PANELS IN WHITE EXTERNAL QUALITY FINISH ON CONCRETE OR STAINLESS STEEL KERB ON FLOOR SLAB. DOORS IN WHITE. WALLING TO BE FINISHED WHITE. EXPOSED CONCRETE TO BE BE PROVIDED BELOW DESPATCH DOORS. GLAZING NORTH ELEVATION. EXPOSED STEEL FRAME COLUMNS AND CROSS BRACING TO BE FINISHED IN TERRACOTTA COLOUR. INSULATED PANELLING SYSTEM ABOVE. WITH EXPRESSED JOINTS IN METALLIC SILVER PVF2 FINISH. PROTECTING CANOPY OVER GOODS-IN TO BE CLAD IN TERRACOTTA COLOURED PROFILED METAL SHEETING.

OFFICES

RENDERED BLOCKWORK WALLS FINISHED WITH TERRACOTTA COLOUR AND WHITE POWDER COATED ALUMINIUM DOORS AND WINDOWS. EXPOSED STEEL FRAME COLUMNS TO BE FINISHED WHITE. INSULATED PANELLING SYSTEM ABOVE WITH EXPRESSED JOINTS IN METALLIC SILVER PVF2 FINISH. BRISE SOLEIL SUN SHADING TO BE PROVIDED ON SOUTH ELEVATION ABOVE GROUND FLOOR WINDOWS.

OTHER ELEMENTS TO BE AS FOLLOWS:-

ROOFS

ROOFS TO BE FORMED FROM DOUBLE SKIN INSULATED PROFILED METAL CLADDING FINISHED IN GREY COLOUR TO BOTH FACTORY AND OFFICES.

EXTERNAL STAIRS

EXTERNAL STAIRS AT WEST END OF FACTORY TO BE GALVANISED STEELWORK CONSTRUCTION.

SIGNAGE

SIGNAGE SHOWN IS INDICATIVE ONLY AND SUBJECT TO CONFIRMATION.

SOUTH HOLLAND DC
HOUSING & PLANNING
27 JUL 1999
Ref: 0748/99

DETERMINED
PLAN

2	26/07/99	X-BRACING AND CANOPY REVISED.
REV: 1	22/07/99	TENDER ISSUE.

drawn: N. McQ

check:

JEFFERSON SHEARD
ARCHITECTS
1 Scotgate Mews, Scotgate Stamford Peterborough PE9 2FX
Telephone (01780) 757576 Fax (01780) 754980
e-mail: jsa.stamford@jefferson-sheard.com

PROJECT
Project Sark
Geest
Sutton Bridge

DRAWING
Proposed
Elevations

scale: 1:200


date: 07/99

ref: 99-29


NUMBER: 05

rev: 2


Do not scale from this drawing
The Contractor is to check all dimensions on site and report descrepancies to the Architect
This drawing is copyright

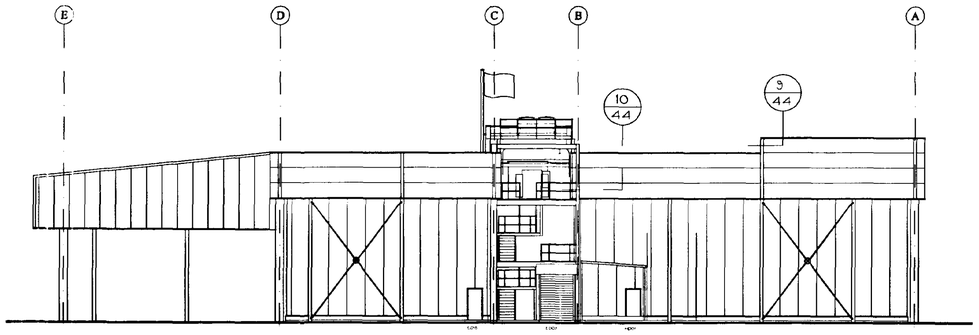


WEST ELEVATION

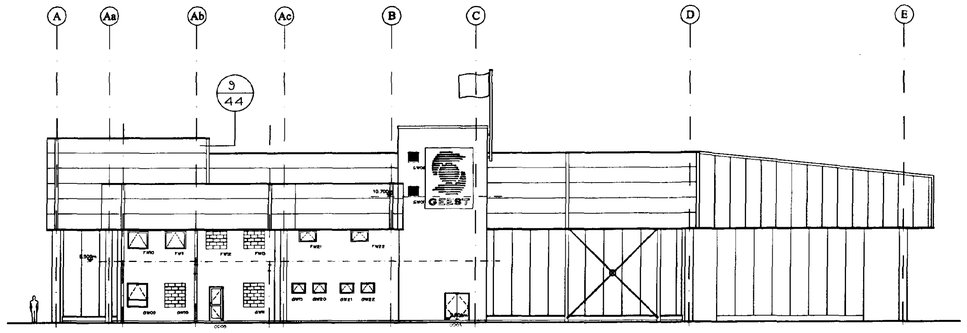

EAST ELEVATION

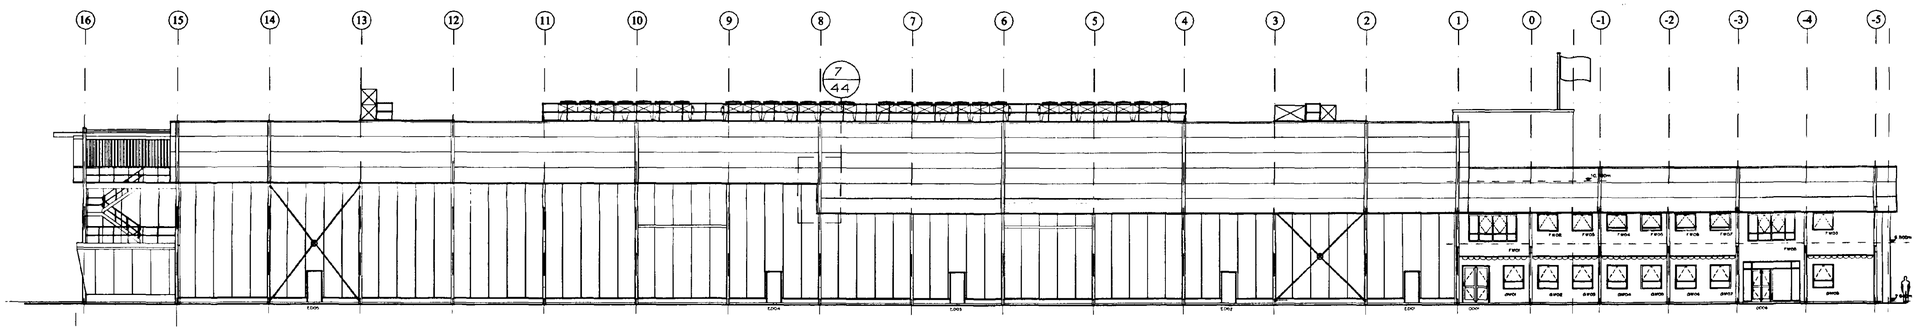

SOUTH ELEVATION

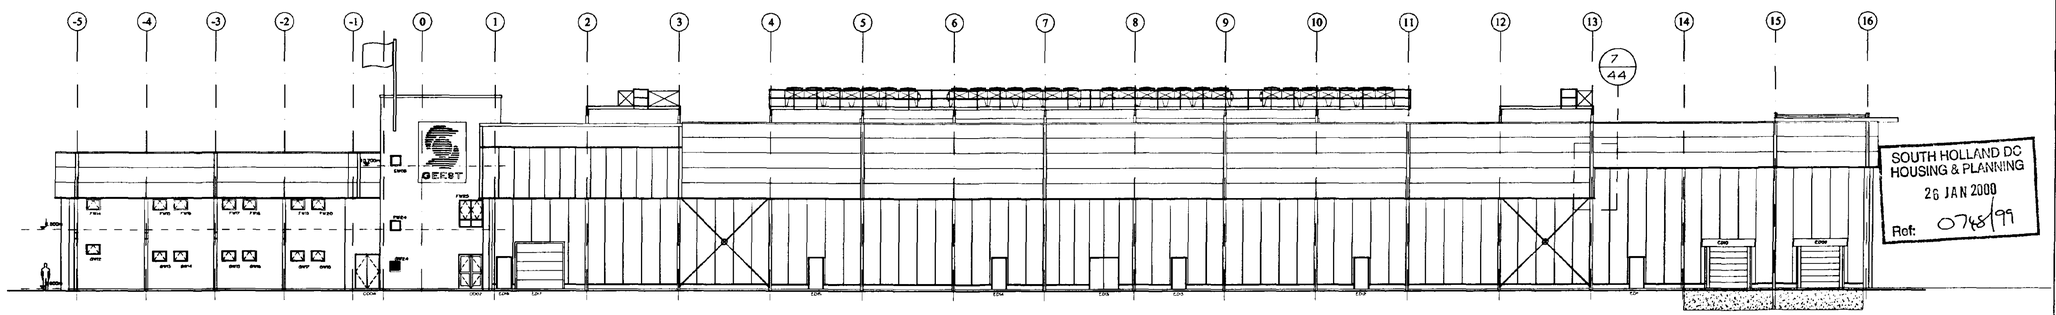

NORTH ELEVATION

SOUTH HOLLAND DC
HOUSING & PLANNING
26 JAN 2000
Ref: 0748/99

AMENDED PLAN
Ref. A1

GENERAL NOTES

WALL CONSTRUCTION TO BE AS FOLLOWS:-

FACTORY

INSULATED WHITE WALL PANELS IN WHITE EXTERNAL QUALITY FINISH ON CONCRETE OR STAINLESS STEEL KERB ON FLOOR SLAB. DOORS IN WHITE WALLING TO BE FINISHED WHITE. EXPOSED CONCRETE TO BE BE PROVIDED BELOW DESPATCH DOORS. GL1-4-16 NORTH ELEVATION EXPOSED STEEL FRAME, COLUMNS AND CROSS BRACING TO BE FINISHED IN TERRAGOTTA COLOUR. INSULATED PANELLING SYSTEM ABOVE WITH EXPRESSED JOINTS IN METALLIC SILVER PVF2 FINISH. PROJECTING CANOPY OVER GOODS-IN TO BE CLAD IN TERRAGOTTA COLOURED PROFILED METAL SHEETING.

OFFICES

RENDERED BLOCKWORK WALLS FINISHED WITH TERRAGOTTA COLOUR AND WHITE POWDER COATED ALUMINIUM DOORS AND WINDOWS. EXPOSED STEEL FRAME COLUMNS TO BE FINISHED WHITE. INSULATED PANELLING SYSTEM ABOVE WITH EXPRESSED JOINTS IN METALLIC SILVER PVF2 FINISH. BRISE SOLEIL SUN SHADING TO BE PROVIDED ON SOUTH ELEVATION ABOVE GROUND FLOOR WINDOWS.

OTHER ELEMENTS TO BE AS FOLLOWS:-

ROOFS

ROOFS TO BE FORMED FROM DOUBLE SKIN INSULATED PROFILED METAL CLADDING FINISHED IN GREY COLOUR TO BOTH FACTORY AND OFFICES.

EXTERNAL STAIRS

EXTERNAL STAIRS AT WEST END OF FACTORY TO BE GALVANISED STEELWORK CONSTRUCTION.

SIGNAGE

SIGNAGE SHOWN IS INDICATIVE ONLY AND SUBJECT TO CONFIRMATION.

F	18/1/00	ROOF PLANT ADDED. AIRLOCK ADDED OD06 AMENDED.
E	6/1/00	WINDOW OPENING LIGHTS AMENDED. DOORS OD03 & OD06 AMENDED.
D	22/11/99	WINDOWS REVISED, PATTERN & GROUND FLOOR CILL LEVEL.
C	15/11/99	SUNKEN DOCK ADDED, WINDOWS /DOORS AMENDED
B	2/9/99	JOINTS IN HORIZINTAL CLADDING AMENDED
		CLADDING TO GOODS IN CANOPY AMENDED
A	04/08/99	ISSUED FOR CONSTRUCTION
2	26/07/99	X-BRACING AND CANOPY REVISED.
REV: 1	22/07/99	TENDER ISSUE

drawn: N. McQ

check:

JEFFERSON SHEARD
ARCHITECTS
1 Scotgate Mews, Scotgate Stamford Peterborough PE9 2FX
Telephone (01780) 757576 Fax (01780) 754980
e-mail: jsa.stamford@jefferson-sheard.com

PROJECT
Project Sark
Geest
Sutton Bridge

DRAWING
Proposed
Elevations

scale: 1:200

date: 07/99

ref: 99-29 NUMBER: 05 rev: F

Do not scale from this drawing
The Contractor is to check all
dimensions on site and report descrepancies
to the Architect
This drawing is copyright

7500
Truck Entrance

Temporary Access
During Construction

5500

Geest Project Team
Temporary Offices

Existing Effluent Plant

Future Effluent
Plant Extension

cycle rack

VISITORS ENTRANCE

OFFICES & AMENITIES

ENGINEER'S WORKSHOP

STAFF ENTRANCE

Disabled Space

PARKING for 68 spaces

10 11 11 11 11 14

existing road

Goods In

waste skip

waste load extract plant

65 m

RECIPE DISH 2

KERRY'S FOOD

Waste

Plant

DELI
LINES

LEAF
LINES

LPG
tank

Water tank
(100cu. m.)

Approx. position
of existing bund

Goods Out

Tanks

13

16

side offloading

Packaging In

existing road

Agricultural Experimental Station

NORTH

REV: 1 | 22/7/99 | TENDER ISSUE

SOUTH HOLLAND DC
HOUSING & PLANNING
27 JUL 1999
Ref: 0748/99

DETERMINED
PLAN

drawn: CAS

check:

JEFFERSON SHEARD
ARCHITECTS
1 Scotgate Mews, Scotgate Stamford Peterborough PE9 2FX
Telephone (01780) 757576 Fax (01780) 754980


PROJECT
Project Sark
Geest
Sutton Bridge

DRAWING
Site Layout

scale: 1:500

date: 07/99

ref: 99-29 | NUMBER: 02 | rev: 1

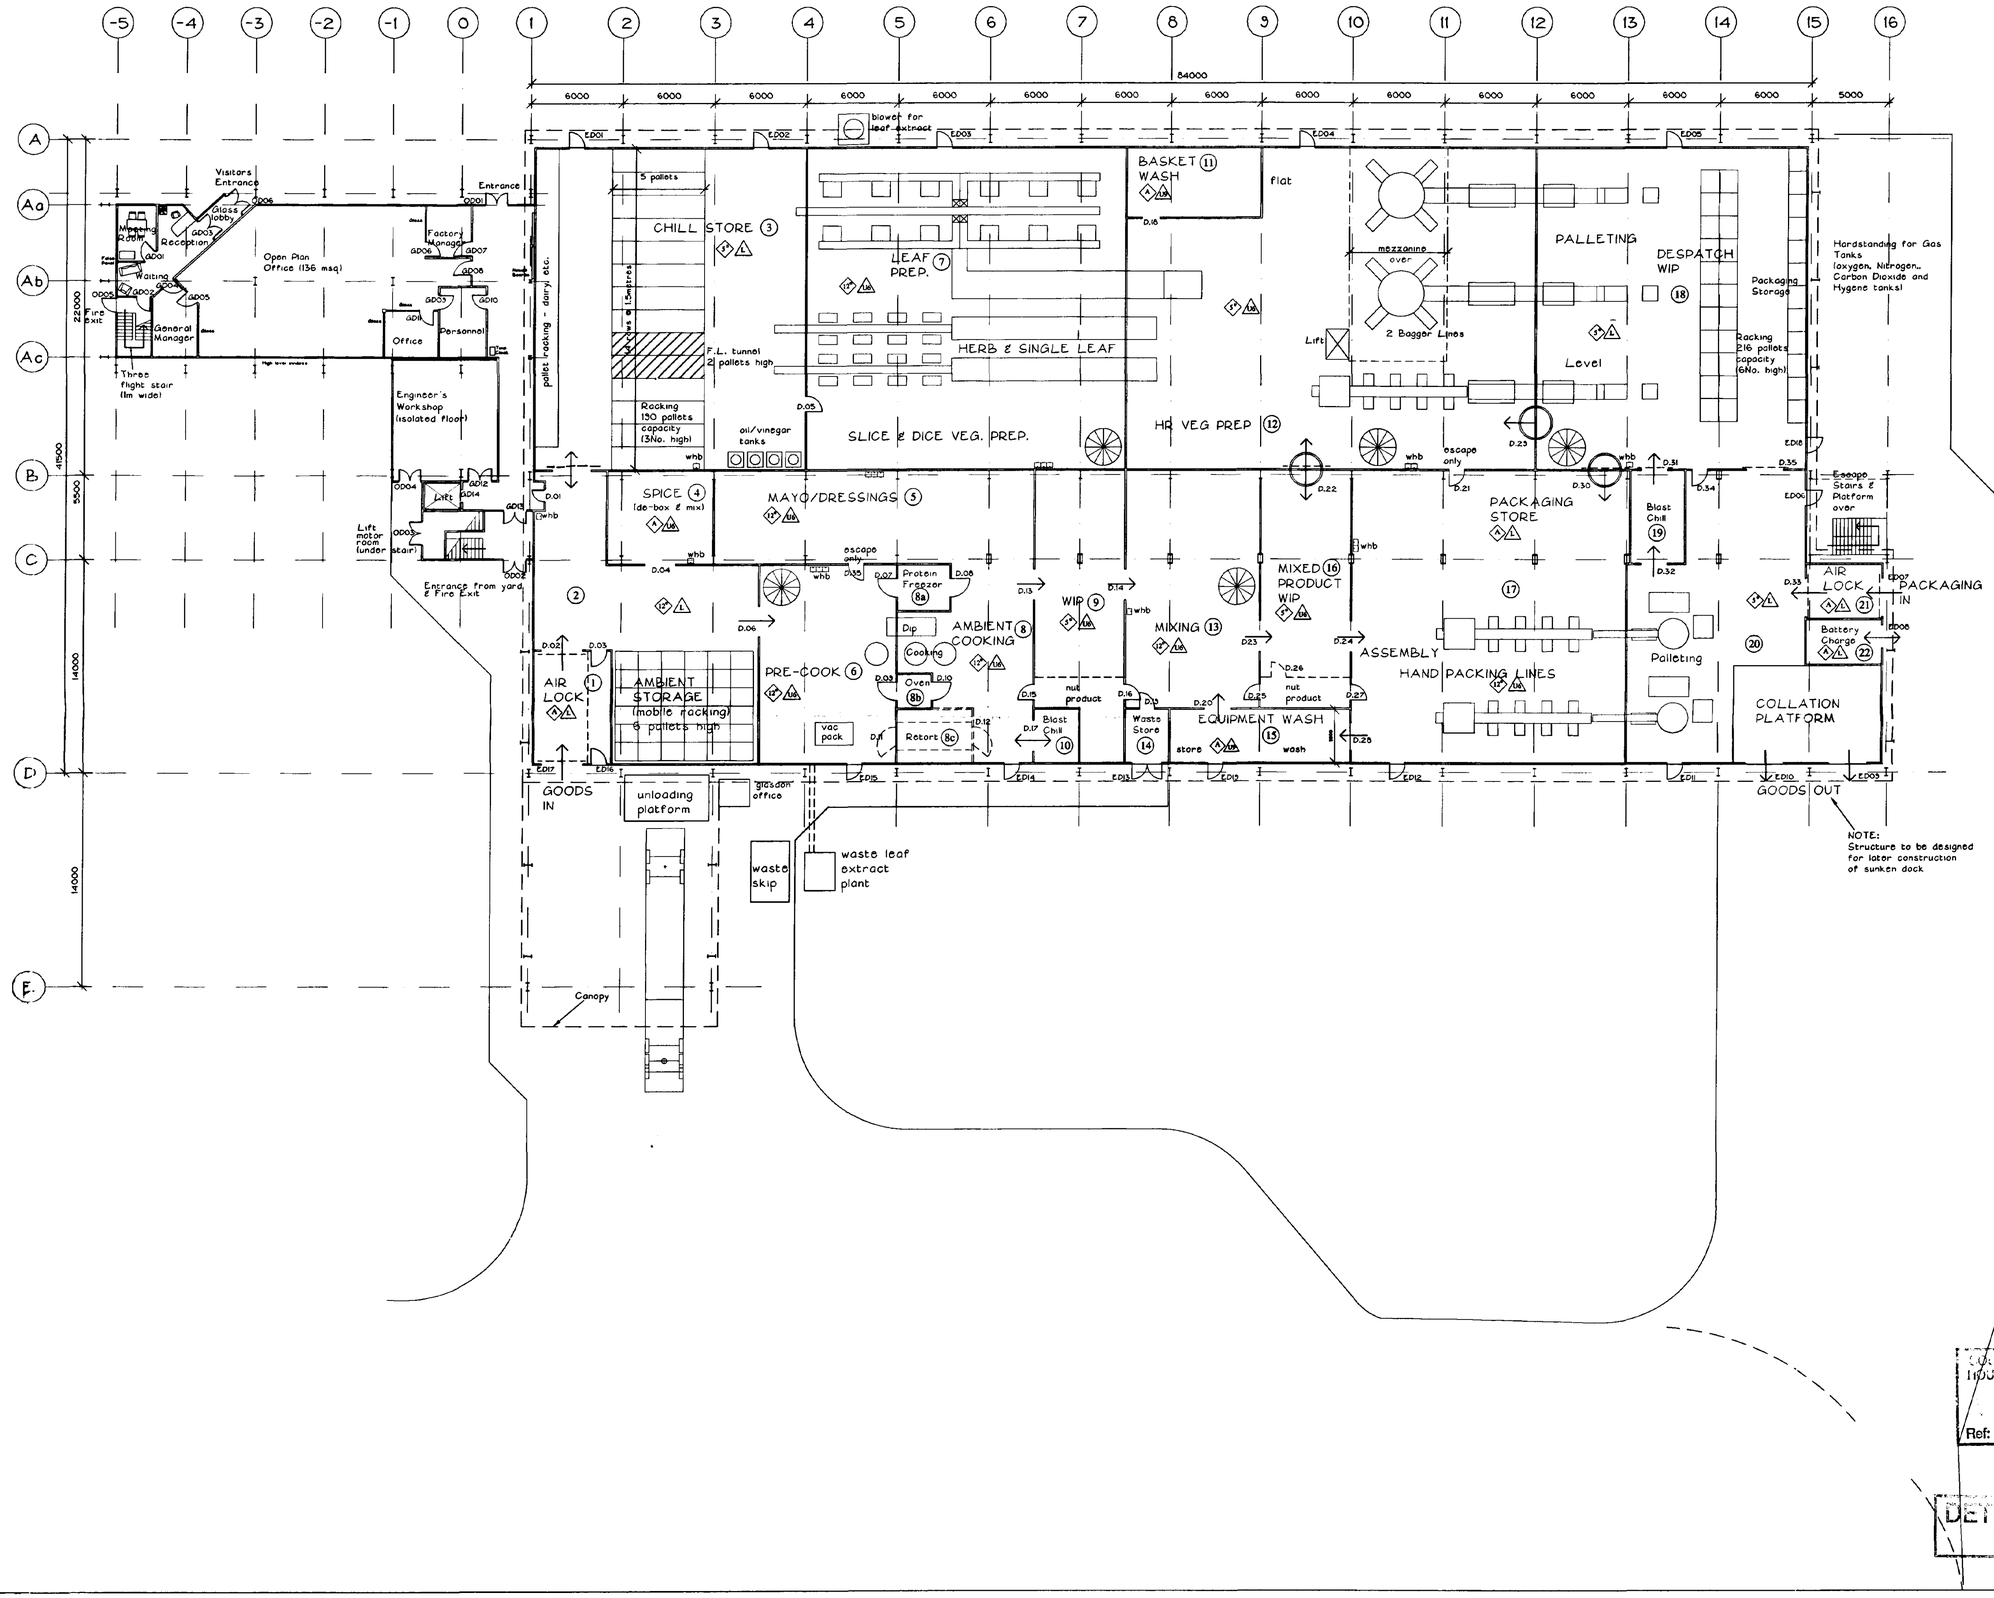

Do not scale from this drawing
The Contractor is to check all dimensions on site and report descrepancies to the Architect
This drawing is copyright

Room Temperatures

- 12° Designed to operate between 8 -12 C°
- 2° Designed to operate between 0 -5 C°
- A Ambient - No refrigeration

Floor Finishes

- L Lithurin surface hardener
- U6 Ucrete - 6mm
- U9 Ucrete - 3mm

Ceiling Height

- 6.000 height of u/s of ceiling from datum of _____

Hygiene Regimes

- Deli High Risk
- Leaf High Care
- Combined Low Risk
- Fork Lift Area
- Leaf Wash Low Risk
- Sinks
- Channel Drains

2	26/7/99	DOOR D21 RELOCATED, DOORS ED16, ED13, D34 & D35 ADDED. SHUTTERS ADDED TO DOORS D22 & D30
REV: 1	22/7/99	TENDER ISSUE

drawn: CAS

check:

JEFFERSON SHEARD
ARCHITECTS
1 Scotgate Mews, Scotgate Stamford Peterborough PE9 2FX
Telephone (01780) 757576 Fax (01780) 754980
e-mail: jsa.stamford@jefferson-sheard.com

PROJECT
Project Sark
Geest
Sutton Bridge


DRAWING
Ground Floor Layout

scale: 1:200


date: Jul99

ref: 99-29 NUMBER: 03 rev: 2

HOUSING & PLANNING
27 JUL 1999
Ref: 0748/99
DETERMINED PLAN

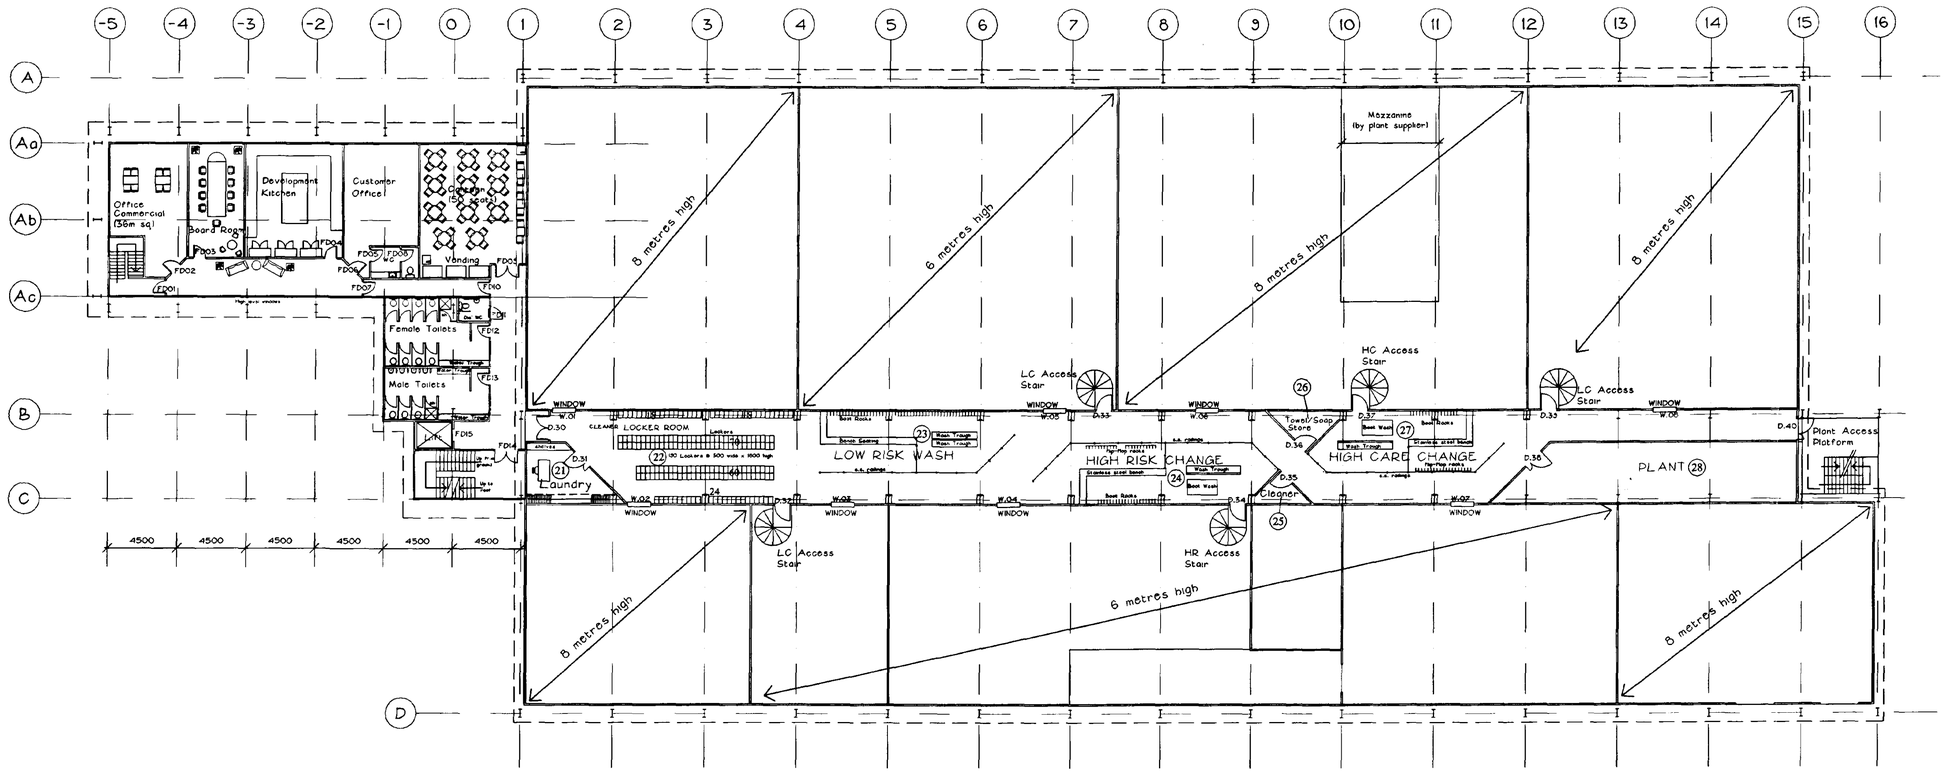

FIRST FLOOR

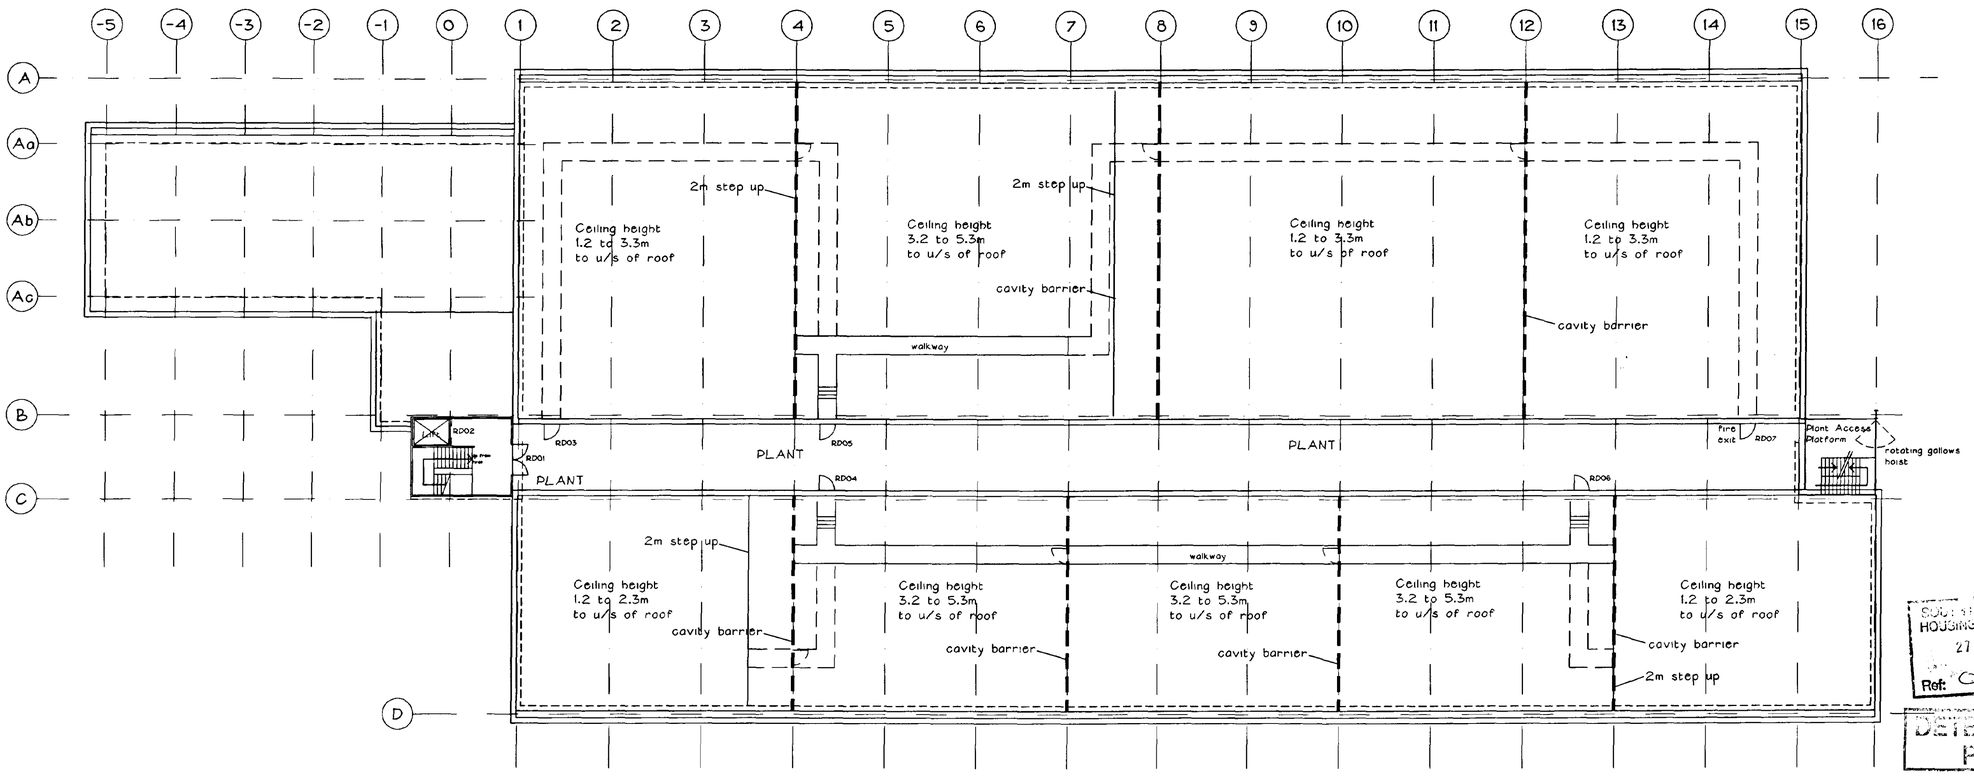

ROOF

Do not scale from this drawing
The Contractor is to check all dimensions on site and report descrepancies to the Architect
This drawing is copyright

2	26/7/99	FIRST FLOOR LAYOUT REVISED
REV: 1	22/7/99	TENDER ISSUE

drawn: CAS
check: DWE

JEFFERSON SHEARD
ARCHITECTS
1 Scotgate Mews, Scotgate Stamford Peterborough PE9 2FX
Telephone (01780) 757576 Fax (01780) 754980
e-mail: jsa.stamford@jefferson-sheard.com


PROJECT
Project Sark
Geest
Sutton Bridge

DRAWING
First Floor Layout


scale: 1:200
date: Jul99

ref: 99-29
NUMBER: 04
rev: 2


SOUTH HOLLAND D.C.
HOUSING & PLANNING
27 JUL 1999
Ref: 0768/99
DETERMINED
PLAN

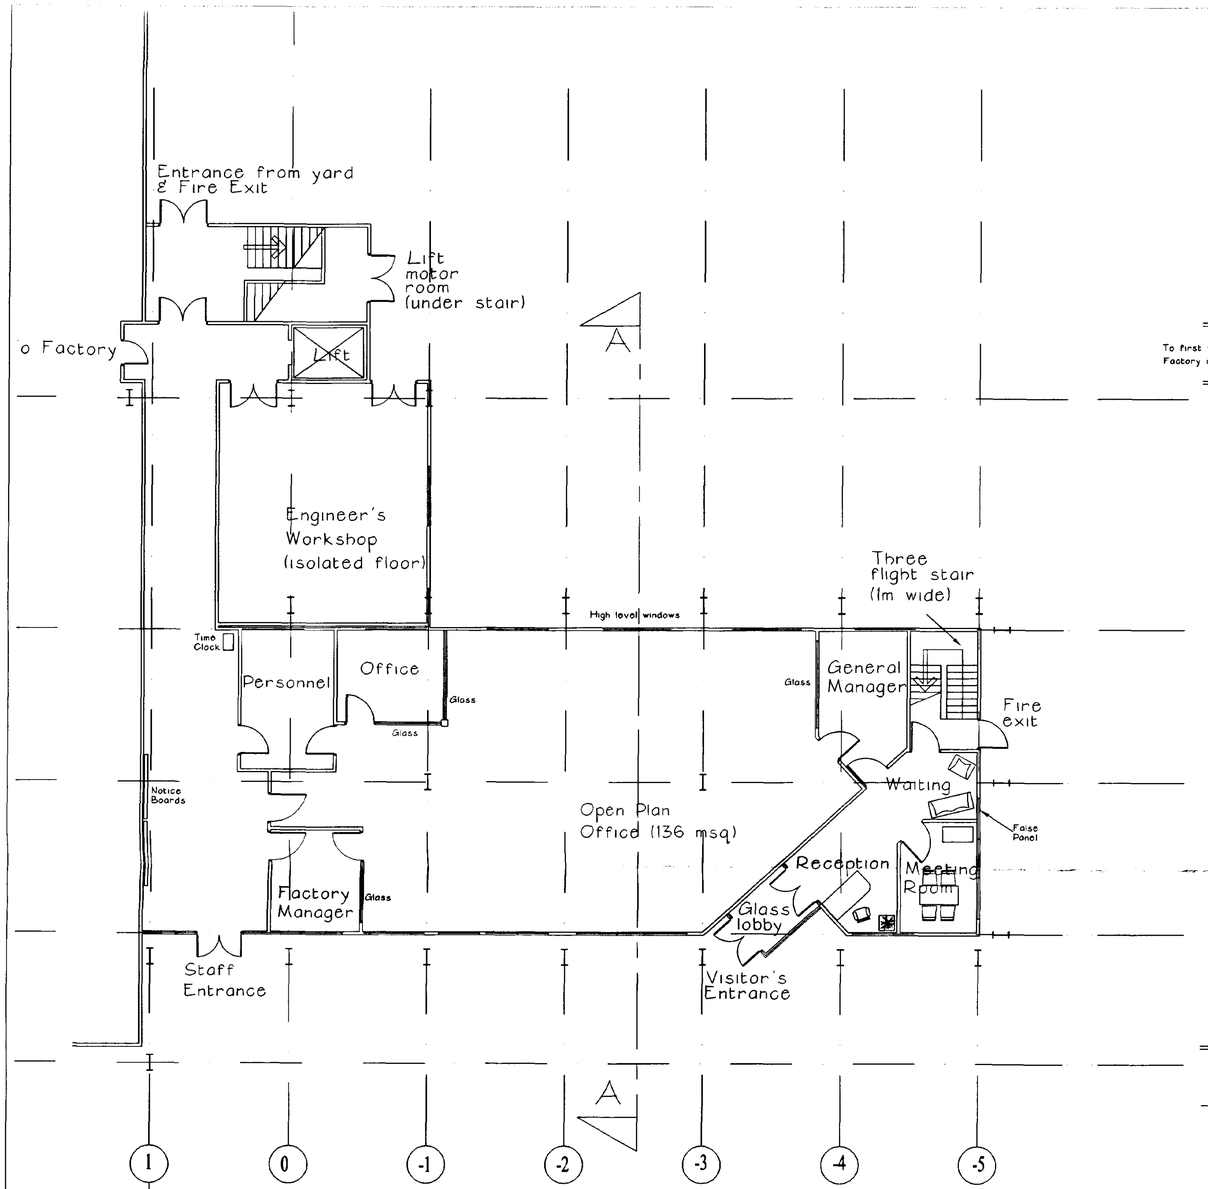


GROUND FLOOR

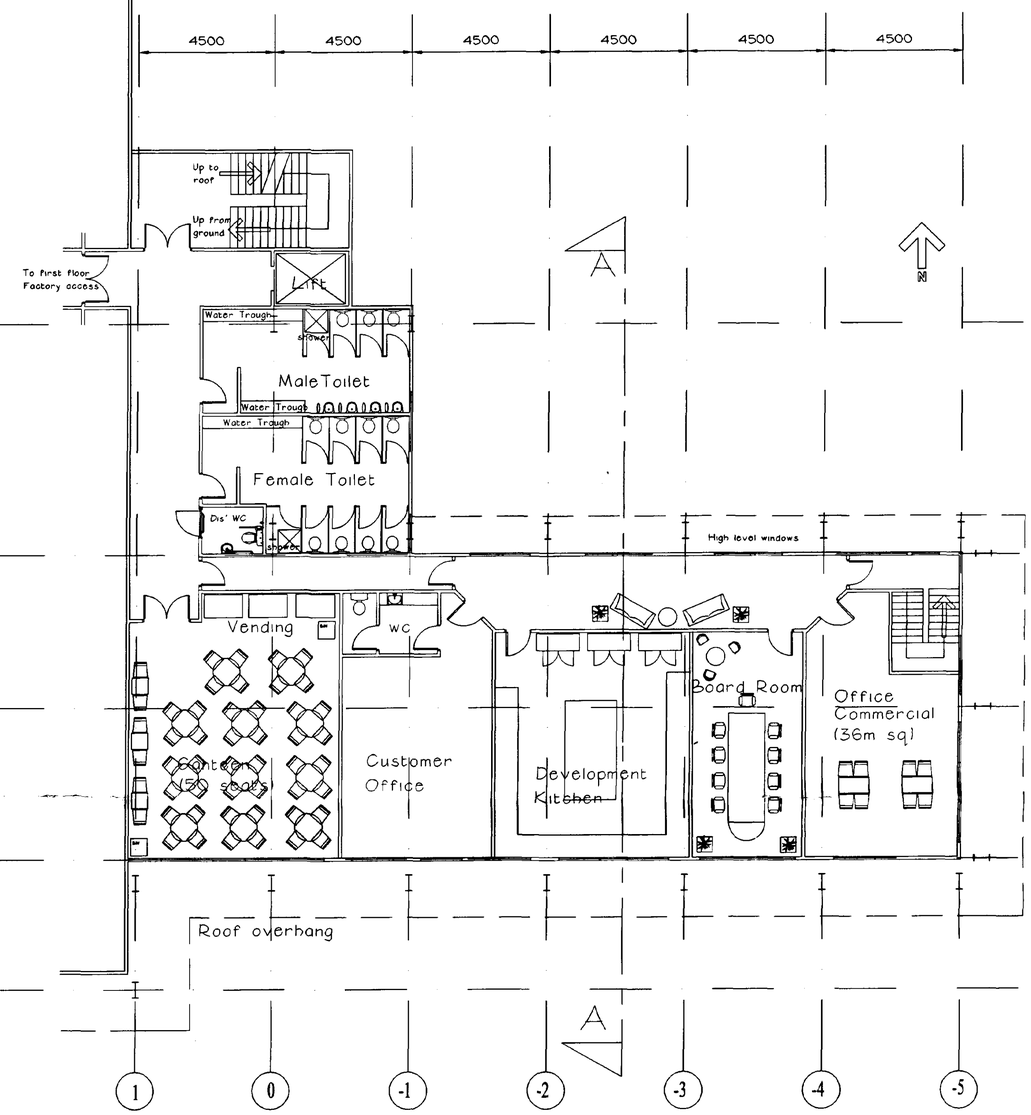

FIRST FLOOR

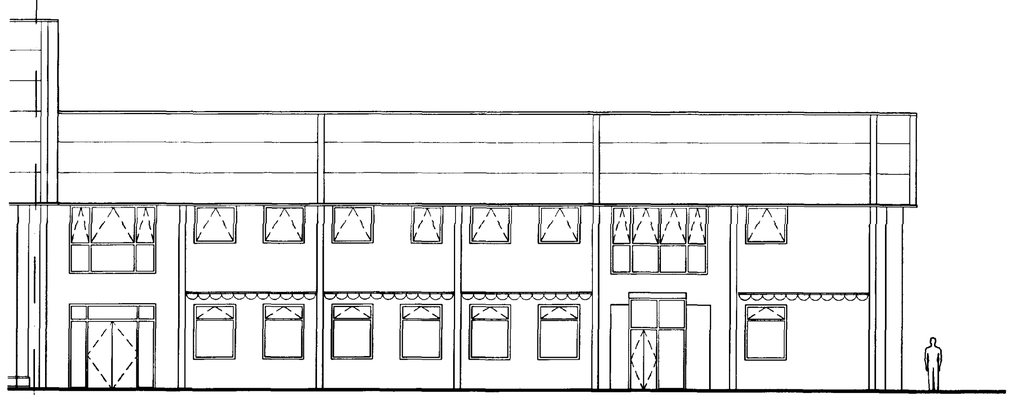

SOUTH ELEVATION

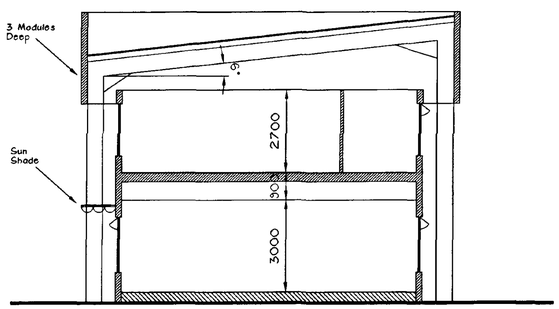

SECTION A-A

SOUTH HOLLAND DC
HOUSING & PLANNING
27 JUL 1999
Ref: 0748/99

DETERMINED PLAN

Do not scale from this drawing
The Contractor is to check all dimensions on site and report descrepancies to the Architect
This drawing is copyright

REV:		
1	22/7/99	TENDER ISSUE

drawn: MSR

check:

JEFFERSON SHEARD
ARCHITECTS
1 Scotgate Mews, Scotgate Stamford Peterborough PE9 2FX
Telephone (01780) 757576 Fax (01780) 754980
e-mail: jsa.stamford@jefferson-sheard.com

PROJECT
Project Sark
Geest
Sutton Bridge


DRAWING
Office Building
GF Plan & FF Plan
Elevation

scale: 1:100


date: 07/99

ref: 99-29 NUMBER: 07 rev: 1


Do not scale from this drawing
The Contractor is to check all
dimensions on site and report descrepancies
to the Architect
This drawing is copyright

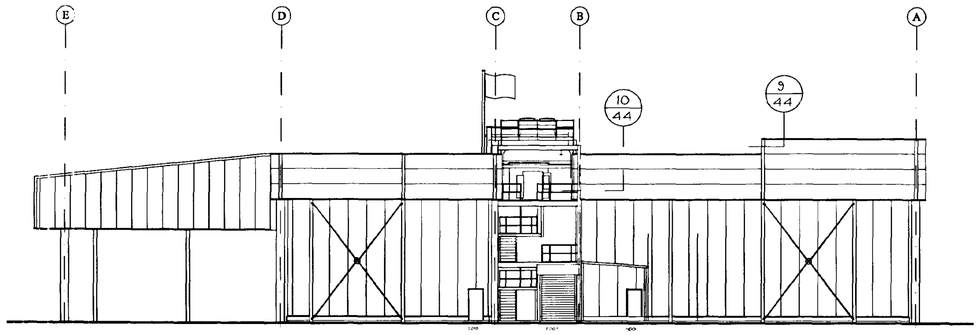


WEST ELEVATION

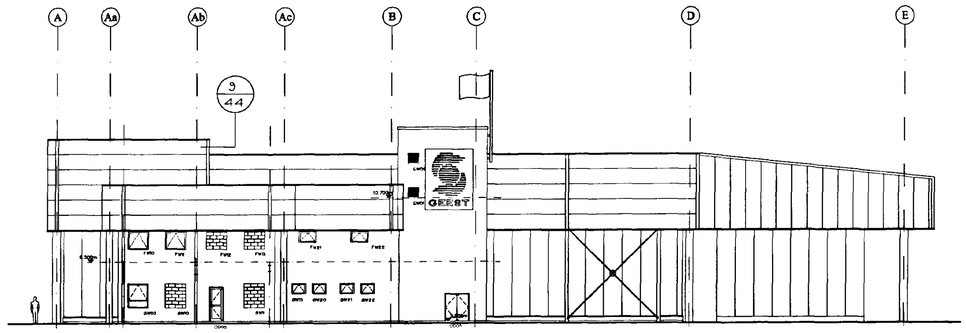

EAST ELEVATION

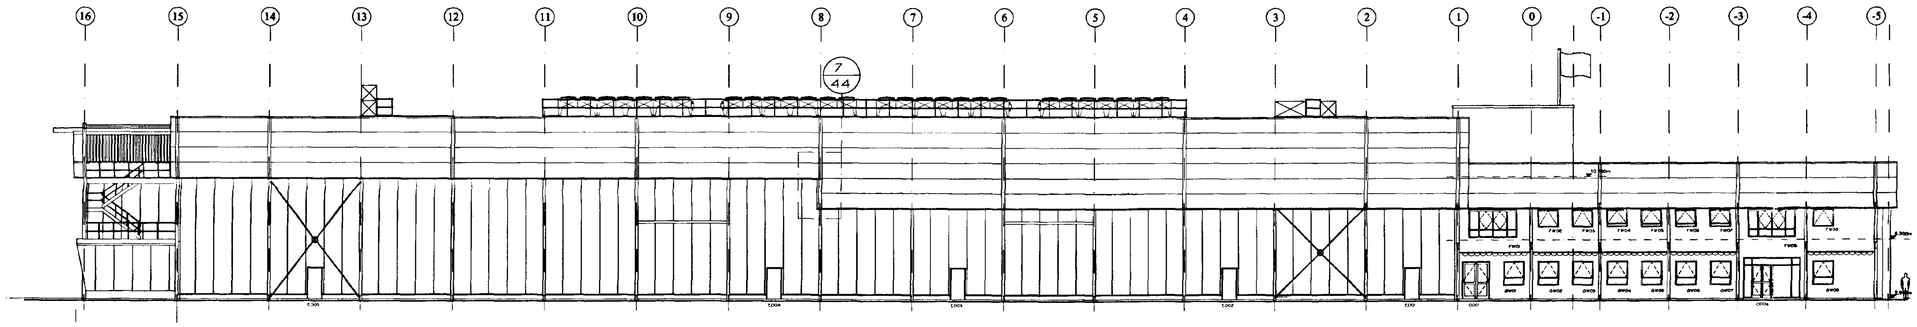

SOUTH ELEVATION

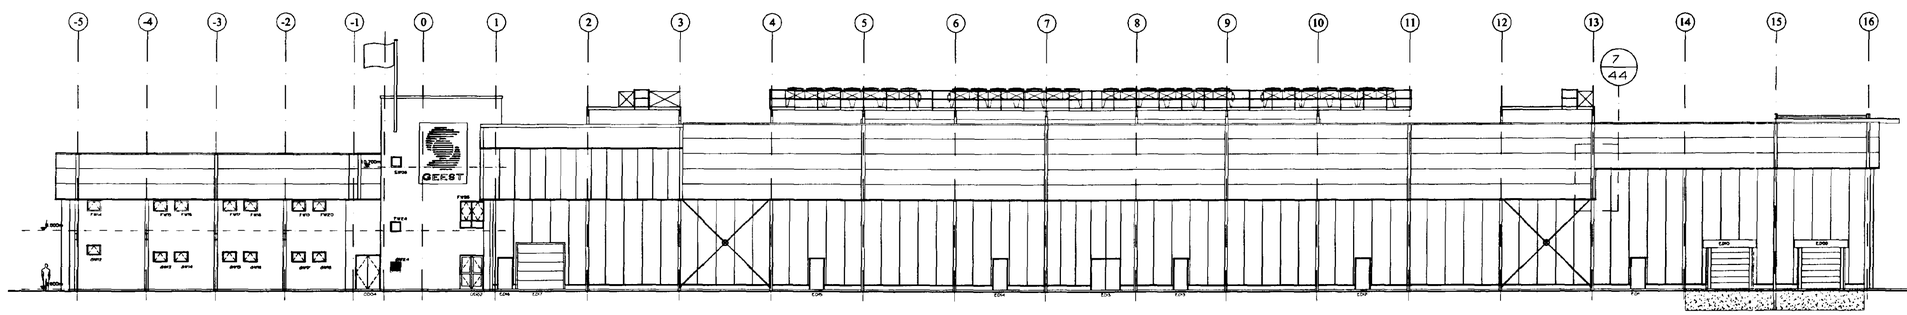

NORTH ELEVATION

GENERAL NOTES

WALL CONSTRUCTION TO BE AS FOLLOWS:-

FACTORY

INSULATED WHITE WALL PANELS IN WHITE EXTERNAL QUALITY FINISH ON CONCRETE OR STAINLESS STEEL KERB ON FLOOR SLAB. DOORS IN WHITE WALLING TO BE FINISHED WHITE. EXPOSED CONCRETE TO BE BE PROVIDED BELOW DESPATCH DOORS. GL14-16 NORTH ELEVATION. EXPOSED STEEL FRAME COLUMNS AND CROSS BRACING TO BE FINISHED IN TERRAGOTTA COLOUR. INSULATED PANELLING SYSTEM ABOVE WITH EXPRESSED JOINTS IN METALLIC SILVER PVF2 FINISH. PROTECTING CANOPY OVER GOODS-IN TO BE CLAD IN TERRAGOTTA COLOURED PROFILED METAL SHEETING.

OFFICES.

READERED BLOCKWORK WALLS FINISHED WITH TERRACOTTA COLOUR AND WHITE POWDER COATED ALUMINIUM DOORS AND WINDOWS. EXPOSED STEEL FRAME COLUMNS TO BE FINISHED WHITE. INSULATED PANELLING SYSTEM ABOVE WITH EXPRESSED JOINTS IN METALLIC SILVER PVF2 FINISH. BRISE SOLEIL SUN SHADING TO BE PROVIDED ON SOUTH ELEVATION ABOVE GROUND FLOOR WINDOWS.

OTHER ELEMENTS TO BE AS FOLLOWS:-

ROOFS

ROOFS TO BE FORMED FROM DOUBLE SKIN INSULATED PROFILED METAL CLADDING FINISHED IN GREY COLOUR TO BOTH FACTORY AND OFFICES.

EXTERNAL STAIRS

EXTERNAL STAIRS AT WEST END OF FACTORY TO BE GALVANISED STEELWORK CONSTRUCTION.

SIGNAGE

SIGNAGE SHOWN IS INDICATIVE ONLY AND SUBJECT TO CONFIRMATION.

SOUTH HOLLAND DC
HOUSING & PLANNING
26 JAN 2000
Ref: 0768/99

ANCILLARY TO PLAN
Ref.

F	18/1/00	ROOF PLANT ADDED. AIRLOCK ADDED OD06 AMENDED.
E	6/1/00	WINDOW OPENING LIGHTS AMENDED. DOORS OD05 & OD06 AMENDED.
D	22/11/99	WINDOWS REVISED, PATTERN & GROUND FLOOR CILL LEVEL.
C	15/11/99	SUNKEN DOCK ADDED, WINDOWS /DOORS AMENDED
B	2/9/99	JOINTS IN HORIZINTAL CLADDING AMENDED
		CLADDING TO GOODS IN CANOPY AMENDED
A	04/08/99	ISSUED FOR CONSTRUCTION
2	26/07/99	X-BRACING AND CANOPY REVISED.
REV: 1	22/07/99	TENDER ISSUE

drawn: N. McQ
check: Bwee

JEFFERSON SHEARD
ARCHITECTS
1 Scotgate Mews, Scotgate Stamford Peterborough PE9 2FX
Telephone (01780) 757576 Fax (01780) 754980
e-mail: jsa.stamford@jefferson-sheard.com

PROJECT
Project Sark
Geest
Sutton Bridge

DRAWING
Proposed
Elevations

scale: 1:200
date: 07/99

ref: 99-29
NUMBER: 05
rev: F