
General Notes:

1. This drawing is to be read in conjunction with other consultants drawings
2. Check site conditions prior to commencement of work
3. Discrepancies must be reported directly to the Architect
4. Do not scale off drawing, use figured dimensions only
5. This drawing may be issued in colour, and may be a non-standard paper size




WEST ELEVATION

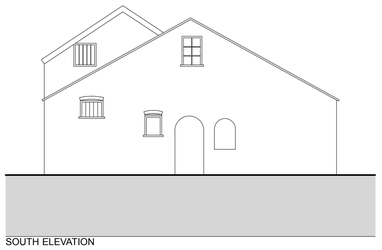


SOUTH ELEVATION




EAST ELEVATION

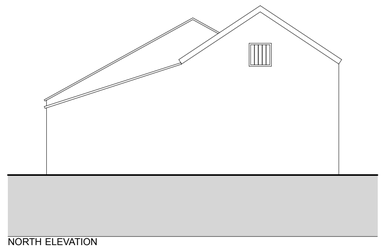


NORTH ELEVATION

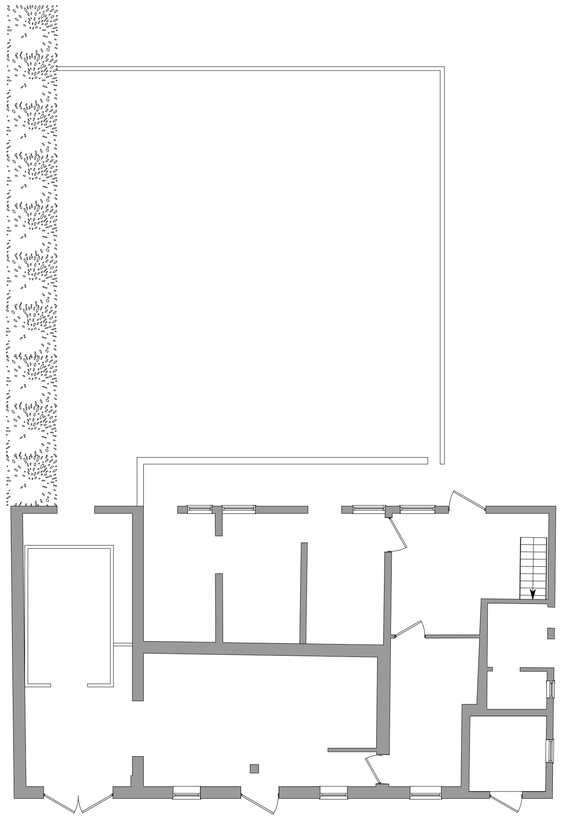

GROUND FLOOR PLAN

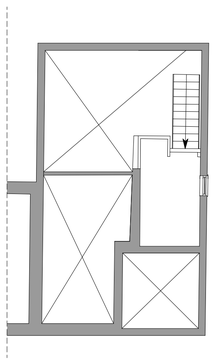

MEZZANINE FLOOR PLAN

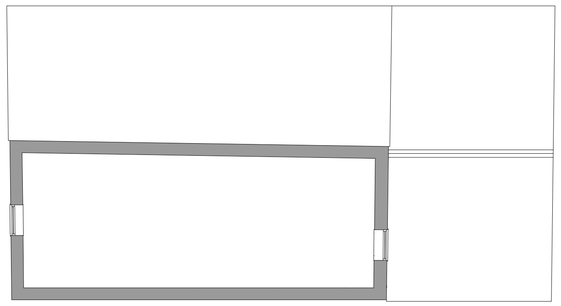

FIRST FLOOR PLAN

A	10.06.19	Planning Issue	EH
Rev	Date	Notes	Drawn

Scale: 1 : 100 @ A1 (0 – 5m / 0 – 15ft)

QA Serial Number: 48690

YIANGOU ARCHITECTS
Dyer House, 3 Dyer Street
Cirencester, Gloucs, GL7 2PP
t 01285 888 150
e architecture@yiangou.com
w www.yiangou.com

Project Address	Avenue Farm House, (Sutton Bridge), Spalding, PE12 9QF
Project Description	Extensions & alteration to outbuilding
Drawing Title	Existing Plans and Elevations
Drawing No.	**2155-010** Rev. **A**