
General Notes:

1. This drawing is to be read in conjunction with other consultants drawings
2. Check site conditions prior to commencement of work
3. Discrepancies must be reported directly to the Architect
4. Do not scale off drawing, use figured dimensions only
5. This drawing may be issued in colour, and may be a non-standard paper size

N

KEY:

- Existing
- Proposed
- Demolitions

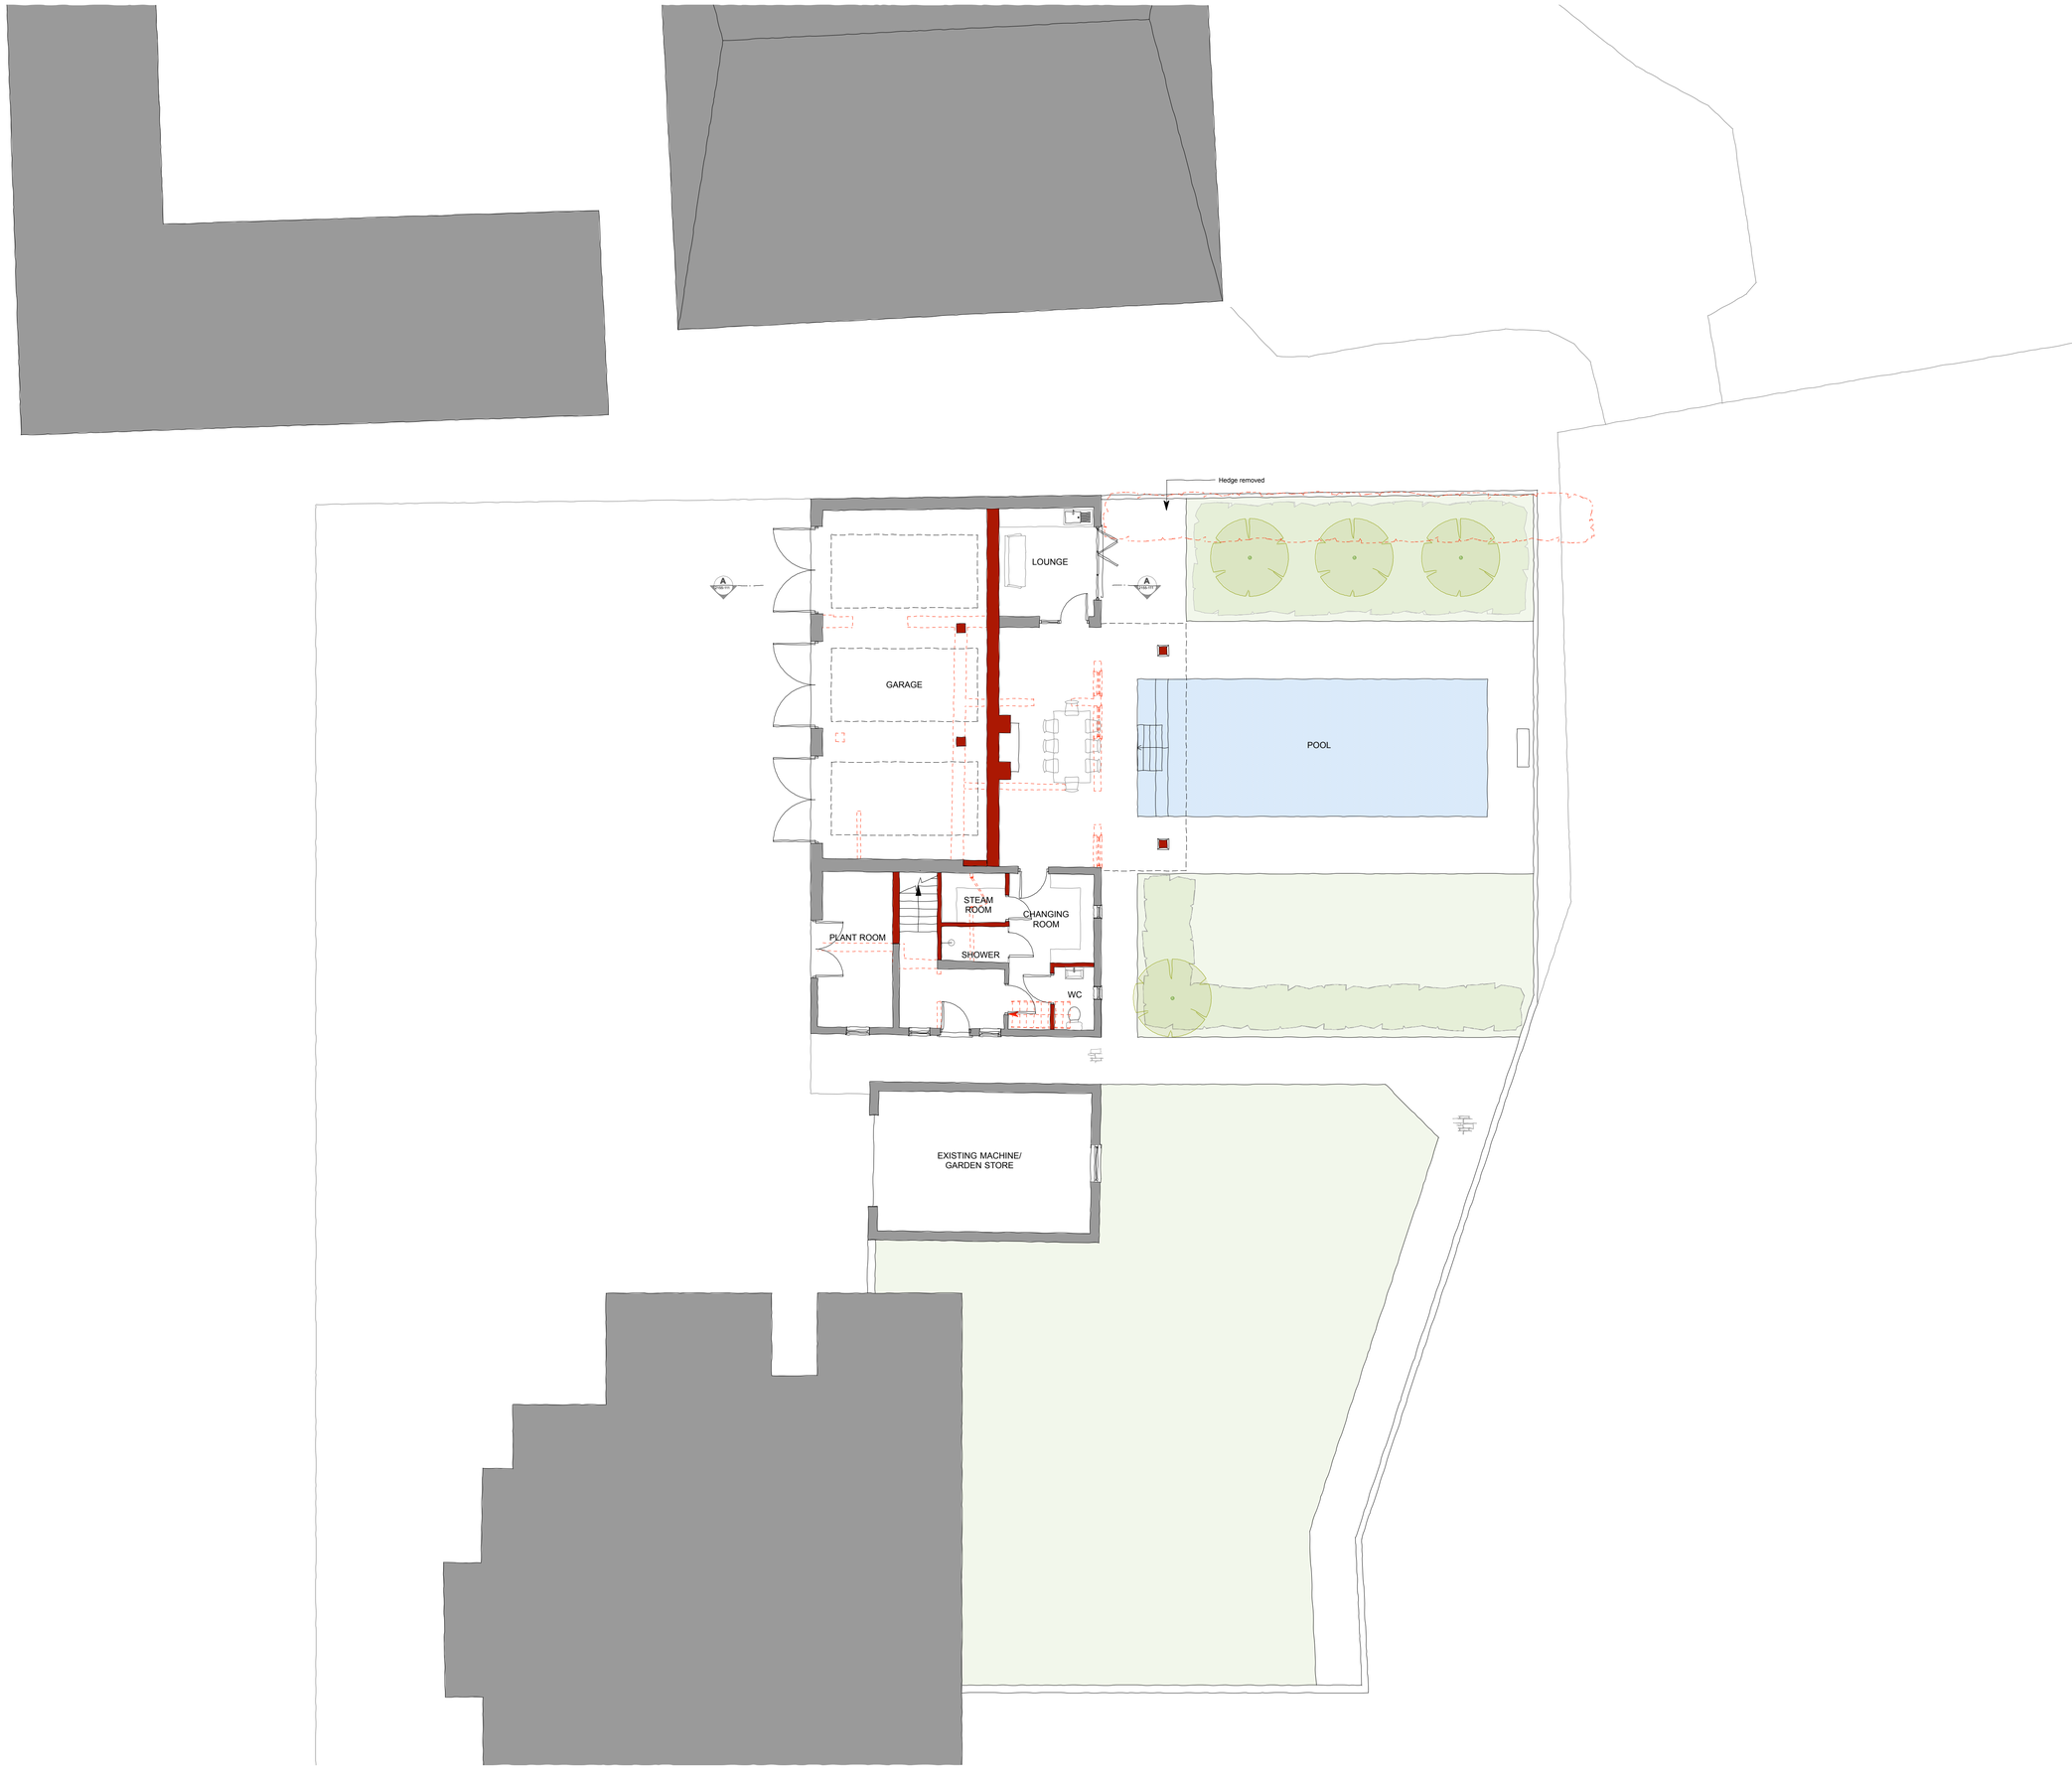

Rev	Date	Notes	Drawn
C	02.08.19	Revised Planning Isse	AB
B	23.07.19	Client Revision	EH
A	04.07.19	Planning Issue	EH

Scale: 1 : 100 @ A1 (0 – 5m; 0 – 15ft)

QA Serial Number: 49421

YIANGOU ARCHITECTS
Dyer House, 3 Dyer Street
Cirencester, Gloucs, GL7 2PP
t 01285 888 150
e architecture@yiangou.com
w www.yiangou.com

Project Address	Avenue Farm House, (Sutton bridge), Spalding, PE12 9QF
Project Description	Extensions & alteration to outbuilding
Drawing Title	Proposed Ground Floor Plan
Drawing No.	2155-110
Rev.	C