



Front Elevation (N)
Scale: 1:100




Rear Elevation (S)
Scale: 1:100

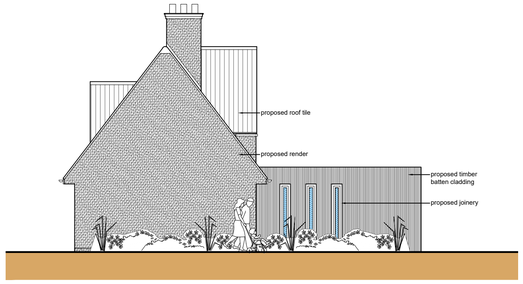


Side Elevation (W)
Scale: 1:100

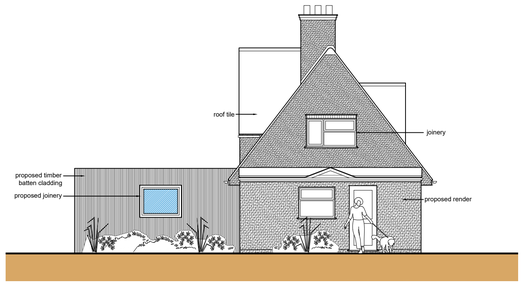


Side Elevation (E)
Scale: 1:100

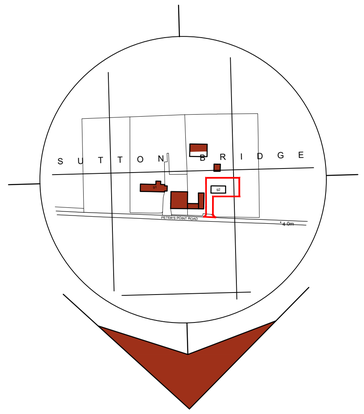


Location Plan
Scale: 1:2500

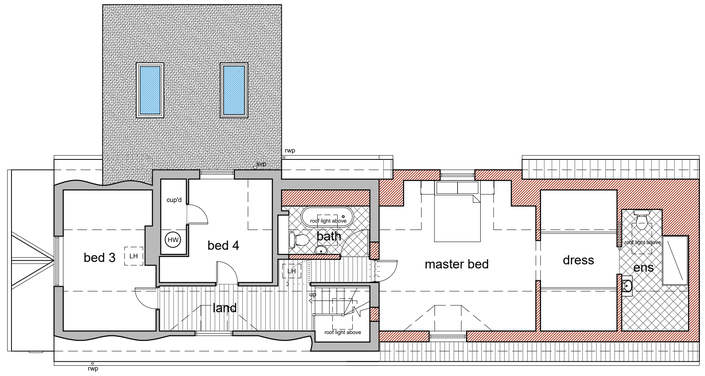

First Floor Plan
Scale: 1:100

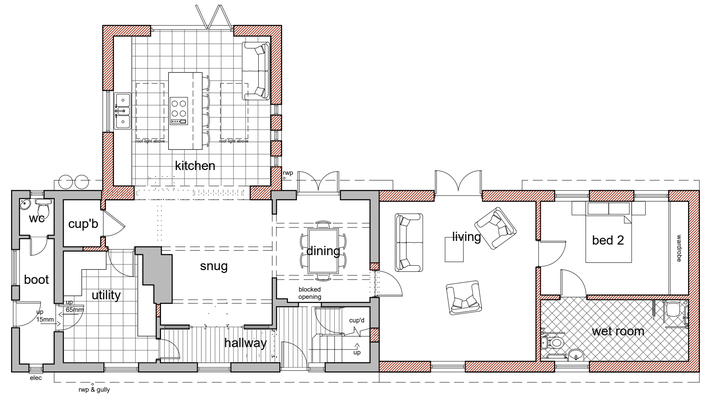

Ground Floor Plan
Scale: 1:100

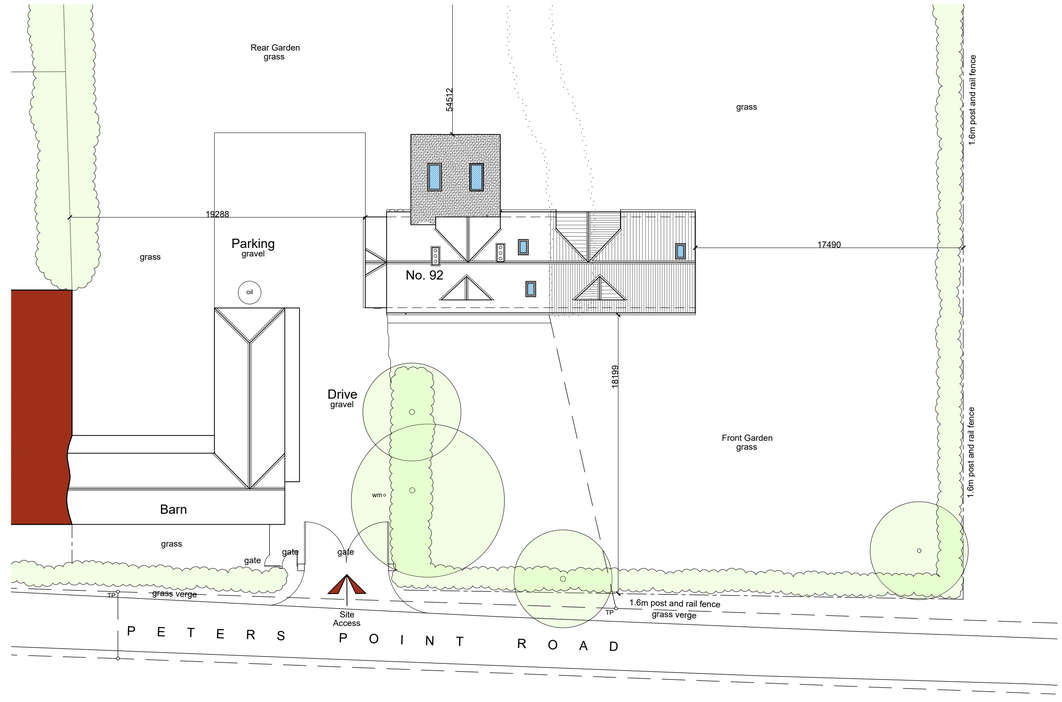

Site Plan
Scale: 1:200

General Notes

1. All dimensions are shown in 'mm' unless otherwise stated.
2. The contractor, sub-contractors and suppliers must verify all dimensions on site prior to the commencement of any work.
3. This drawing is to be read in conjunction with all relevant engineers and specialist sub-contractors drawings and specifications.
4. Any discrepancies are to be brought to the designers attention.

CONSTRUCTION DESIGN & MANAGEMENT REGULATIONS 2015

The following information must be read in conjunction with the project Risk register. This drawing highlights significant design related Health & Safety Risks present during Construction phase, and Residual Risks which remain post completion. Other Health & Safety Risks associated with Construction Activities may be present, and must be identified by the Principal Contractor prior to works commencing. Design Risks relating to specialist design items must be identified by the relevant specialist designers/ consultants ad issued to the Principal Designer.

ALL PROPOSED FINISHED FLOOR LEVELS TO MATCH THE EXISTING HOUSE FINISHED FLOOR LEVEL.

SITE PLAN KEY

- Indicates surveyed buildings
- Indicates proposed extension
- Indicates un-surveyed buildings taken from OS map
- Indicates site access
- Indicates approximate position of un-surveyed trees and hedges

WALL KEY

- Indicates existing walls
- Indicates proposed walls
- Indicates walls to be demolished

Revisions

A	July 2022	Client's Comments

Status

FOR APPROVAL

SWANN EDWARDS
ARCHITECTURE
Swann Edwards Architecture Limited, Swann Edwards Architecture, Black Barn, Fen Road, Guyhirn, Wisbech, Cambs. PE13 4AA
t 01945 450694 e info@swannedwards.co.uk w www.swannedwards.co.uk

Job Title	Proposed Extension 92 Peters Point Road Sutton Bridge, PE12 9UX For: Ms A Farley
Drawing Title	Planning Drawing
Date	July 2022
Drawn by	GT
Checked by	RS
Job No.	SE-1801
Sheet Size	A1
Dwg No.	PP1001
Revision	A