



Front Elevation (N)
Scale: 1:100




Side Elevation (W)
Scale: 1:100

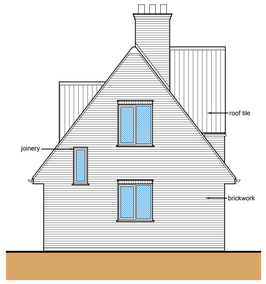

Rear Elevation (S)
Scale: 1:100

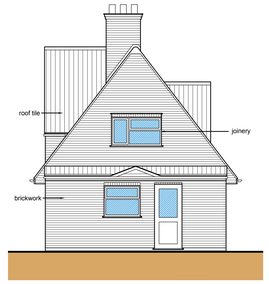


Side Elevation (E)
Scale: 1:100

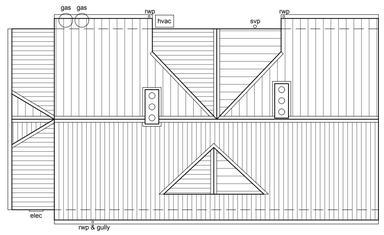

Roof Plan
Scale: 1:100

First Floor Plan
Scale: 1:100

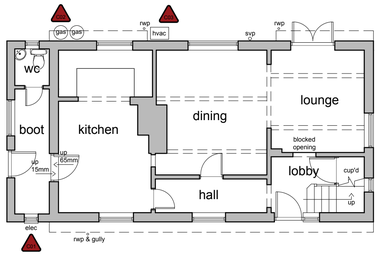

Ground Floor Plan
Scale: 1:100

SITE PLAN KEY


Indicates surveyed buildings

Indicates un-surveyed buildings taken from OS map


Indicates approximate position of un-surveyed buildings on site

Indicates site access

Indicates approximate position of un-surveyed trees and hedges

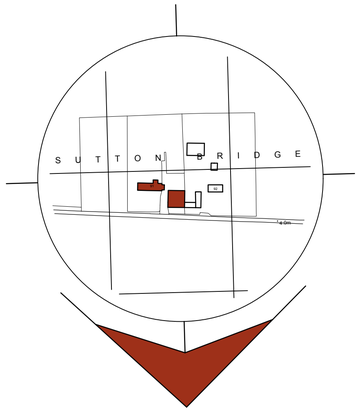

Location Plan
Scale: 1:2500

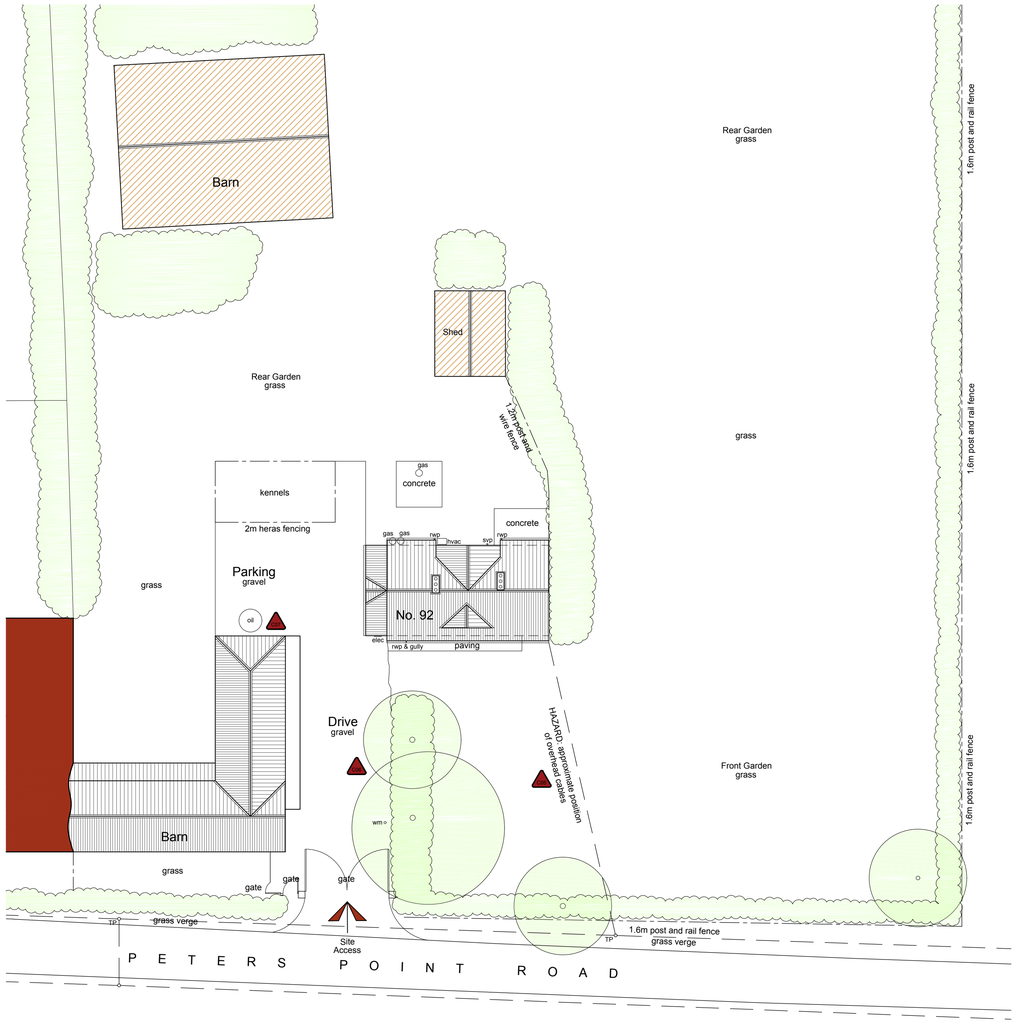

Site Plan
Scale: 1:200

General Notes

1. This drawing shall not be scaled, figured dimensions only to be used.
2. All dimensions are shown in 'mm' unless otherwise stated.
3. The contractor, sub-contractors and suppliers must verify all dimensions on site prior to the commencement of any work.
4. This drawing is to be read in conjunction with all relevant engineers and specialist sub-contractors drawings and specifications.
5. Any discrepancies are to be brought to the designers attention.

CONSTRUCTION DESIGN & MANAGEMENT REGULATIONS 2015

The following information must be read in conjunction with the project Risk register. This drawing highlights significant design related Health & Safety Risks present during Construction phase, and Residual Risks which remain post completion. Other Health & Safety Risks associated with Construction Activities may be present, and must be identified by the Principal Contractor prior to works commencing. Design Risks relating to specialist design items must be identified by the relevant specialist designers/ consultants ad issued to the Principal Designer.

C01	Electric Meter



C02	Gas bottles
C03	HVAC Unit



C04	Hot Water Tank
C05	Overhead Cables
C06	Trees
C07	Oil Tank



Status

AS EXISTING

SWANN EDWARDS ARCHITECTURE

Swann Edwards Architecture Limited, Swann Edwards Architecture, Black Barn, Fen Road, Guyhirn, Wisbech, Cambs, PE13 4AA
t 01945 450694 e info@swannedwards.co.uk w www.swannedwards.co.uk

Job Title
Proposed Extension
92 Peters Point Road
Sutton Bridge, PE12 9UX
For: Ms A Farley

Drawing Title
Survey Drawing

Date: June 2019	Drawn by: JRB
	Checked by: RS
Job No.: SE-1241	Sheet Size: A1
Dwg No.: 100	Revision

Swann Edwards Architecture Limited ©