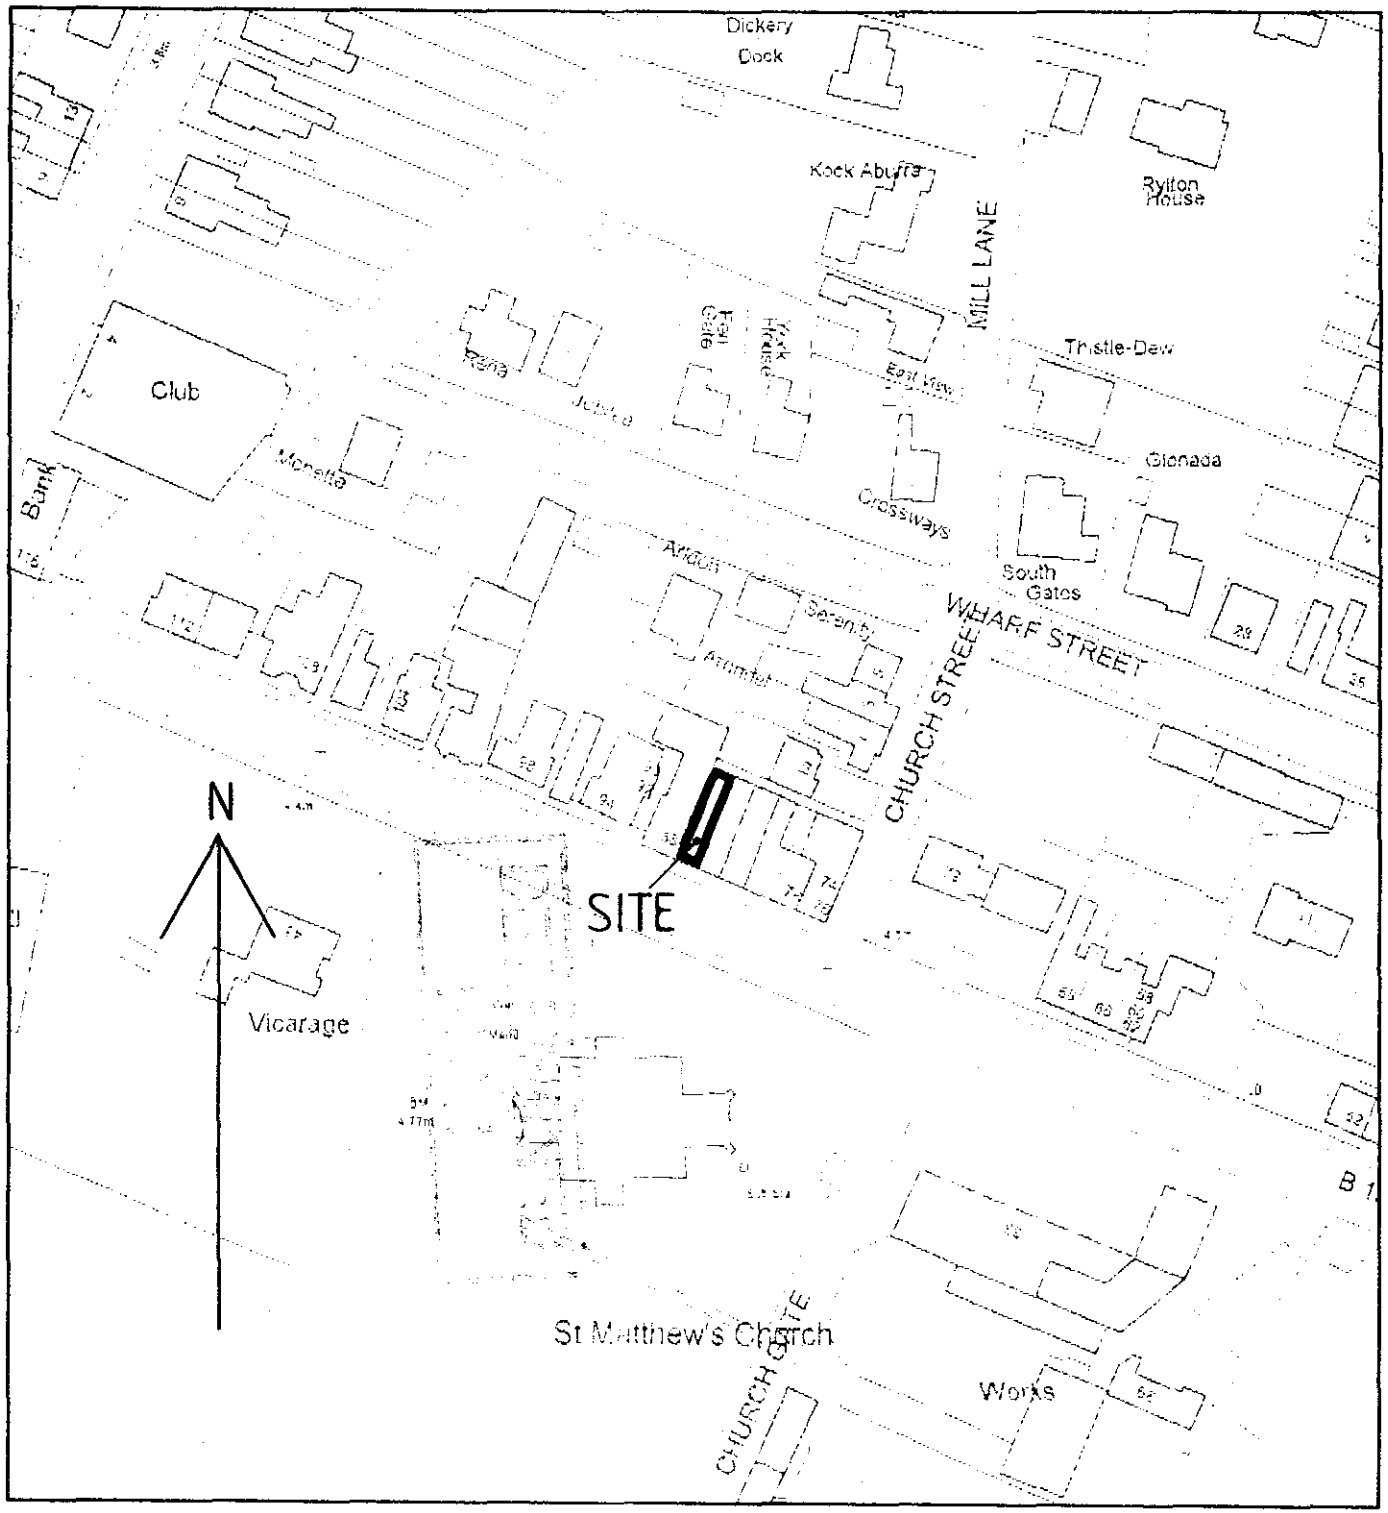


0763/00

rev	revision	date

G. R. MERCHANT
I.ENG AMICE FIWO

ARCHITECTURAL, STRUCTURAL AND LAND DRAINAGE CONSULTANTS

Unit 4, Wrights Mews
18A Park Road, Holbeach,
Spalding, Lincs. PE12 7EE
Tel: 01406 490800
Fax: 01406 492744
E-Mail: G. R. Merchant @ Merchant. FS. Co. UK

Project
ALTERATIONS TO FRONTAGE
AT 86 BRIDGE ROAD
SUTTON BRIDGE
SPALDING LINCS

Client
MR. G.D. SPELMAN


Drawing
SITE PLAN.

Job Ref.	Drawing No.
021/00	02
Date: MAY 2000	Drawn: JPW

Scales
1/50

DO NOT SCALE FROM THIS DRAWING

This drawing is copyright and may not be reused, loaned, reproduced or used for any other purpose other than that for which it is issued.
The General Contractor is to check all dimensions on site and report any discrepancies to the Architect.
All details shown on this drawing including those relating to any listed building consent are brought upon limited site conditions existing at the time. No responsibility can be accepted for unnoticed conditions which may be discovered during construction, unless reported to the Architect, as such. Design improvements may be considered. Site and services are recommended to be inspected by contractors to establish exactly site conditions before construction work is undertaken.

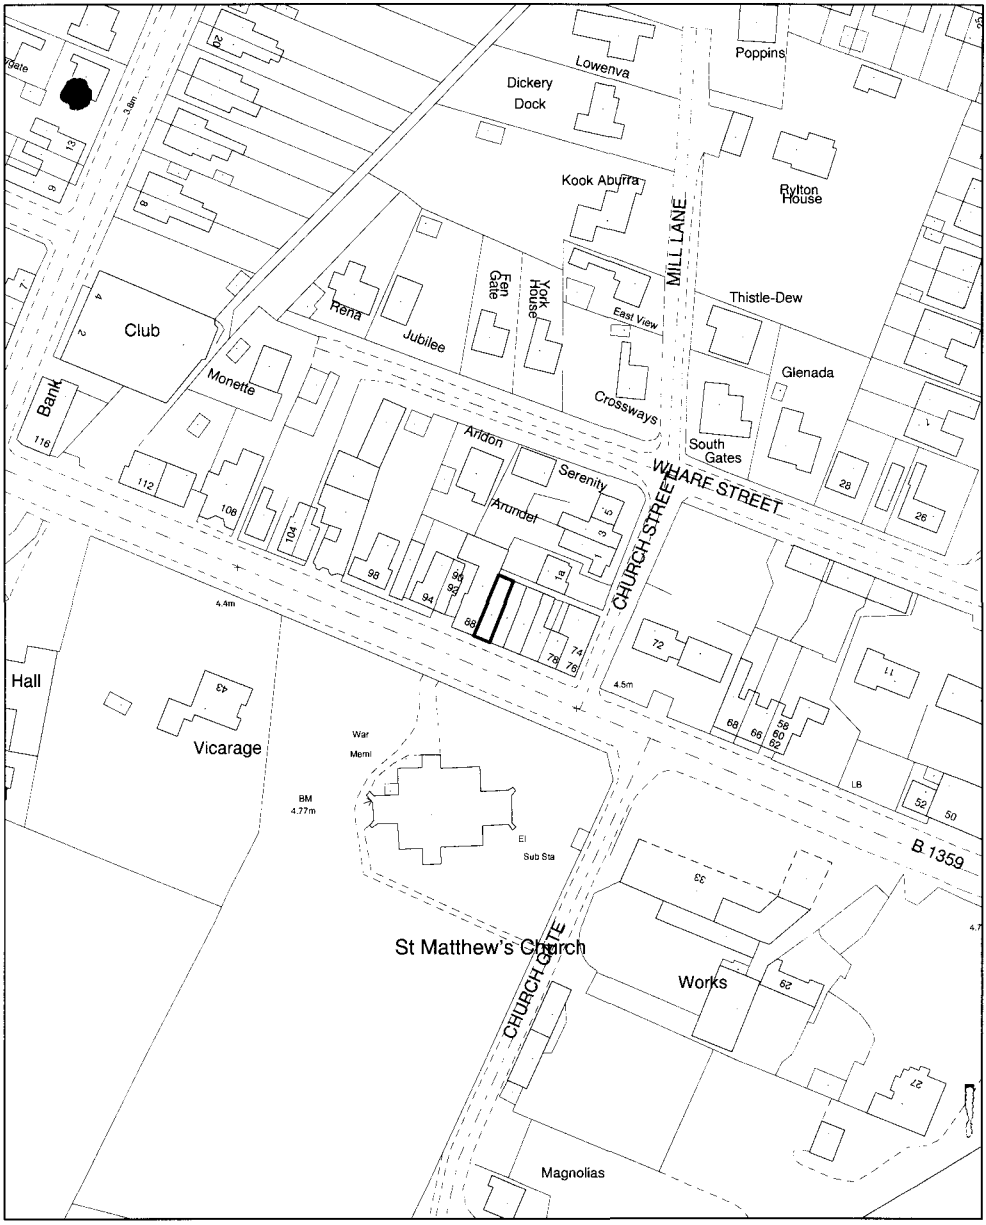

SOUTH HOLLAND DISTRICT COUNCIL

Housing and Planning Services Department

Council Offices, Priory Road, Spalding, Lincolnshire PE11 2XE

Planning Application Location Plan
Ward Member Notification

H18/0763/00

Scale: 1:1250

FILE COPY

PLEASE DO NOT COPY THIS PLAN
This map is reproduced from Ordnance Survey material with permission of Ordnance Survey on behalf of Her Majesty's Stationery Office (c) Crown copyright. Unauthorised reproduction infringes Crown copyright and may lead to prosecution or civil proceedings. South Holland District Council LA079413 2000