



FRONT ELEVATION.




SIDE ELEVATION.

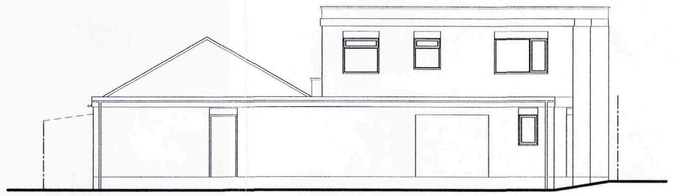


REAR ELEVATION.

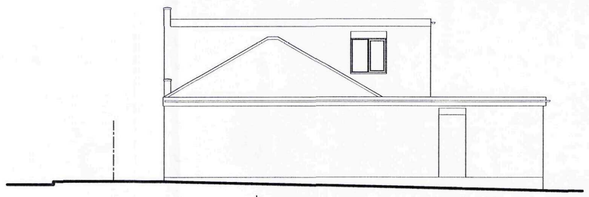


SIDE ELEVATION.

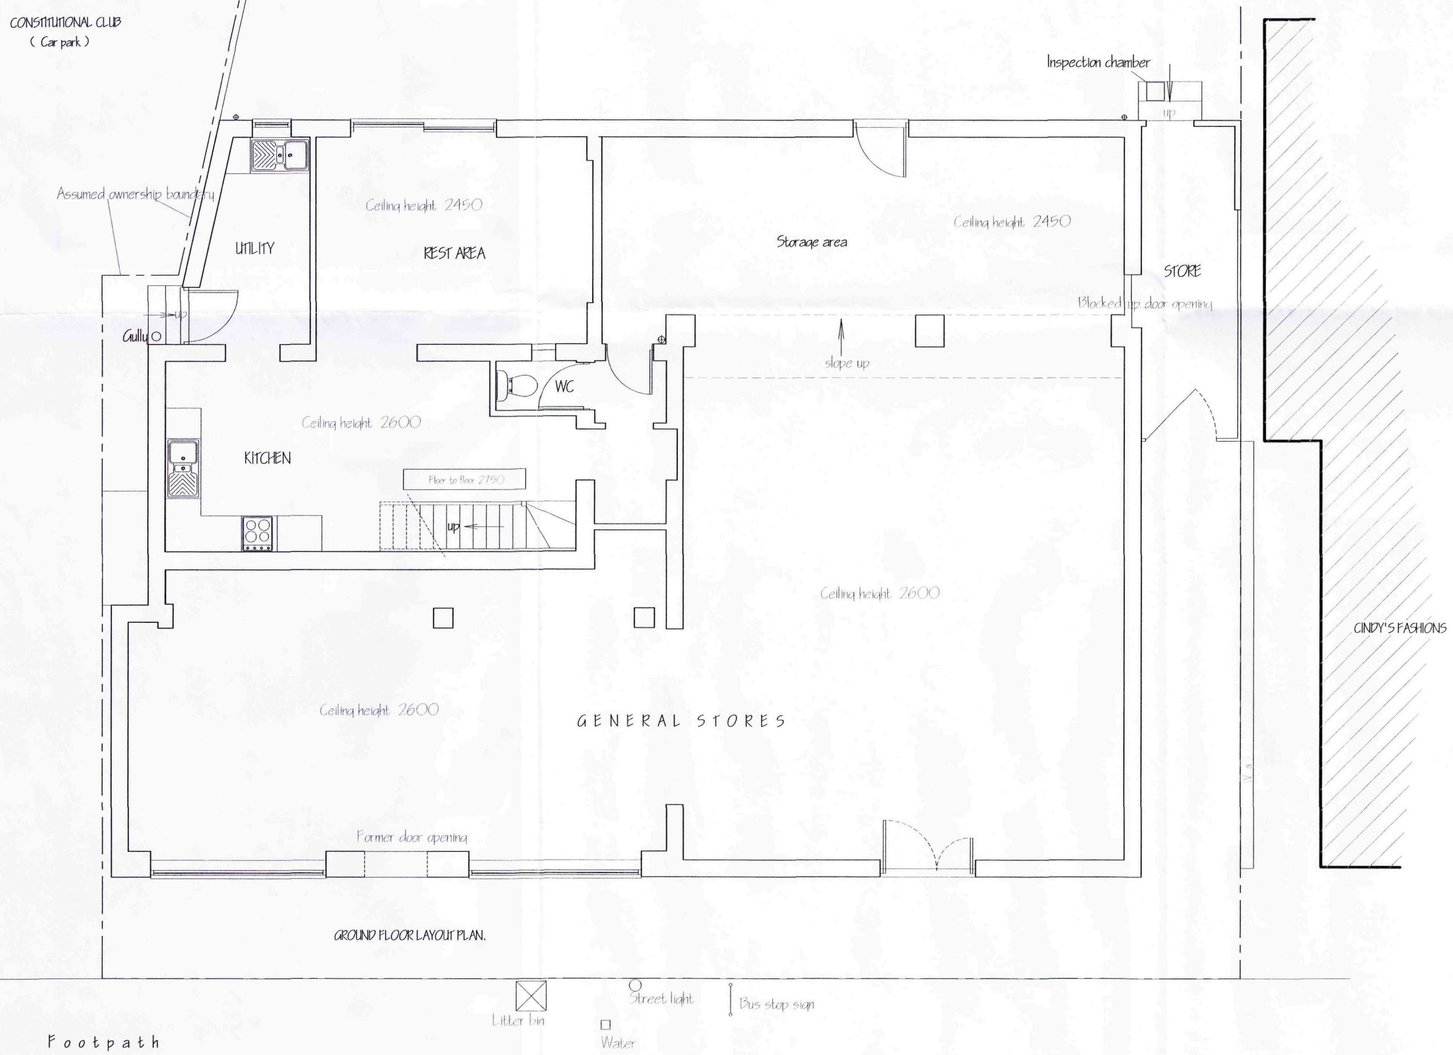

GROUND FLOOR LAYOUT PLAN.

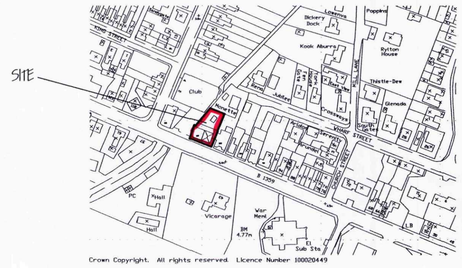

LOCATION PLAN.
1/ 2500.

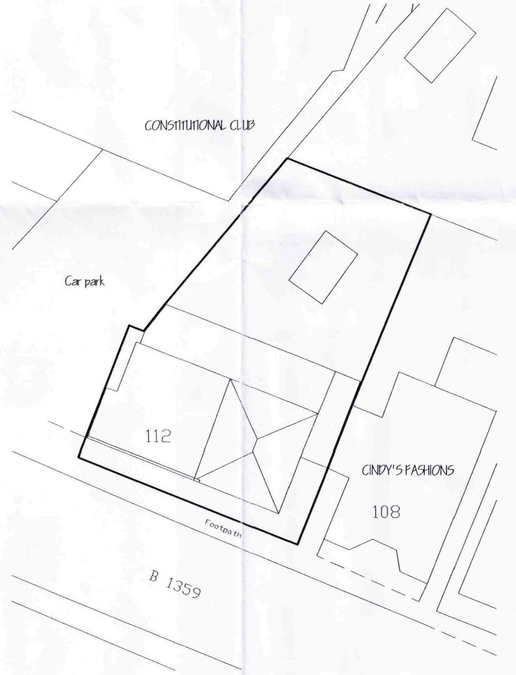

SITE PLAN.
1/ 250.

SHDC
Planning & Development
2 2 SEP 2010
Ref: 0783-10

ref.	revision	date

G. R. MERCHANT LTD.
I.ENG AMICE FIWO
ARCHITECTURAL, STRUCTURAL AND LAND DRAINAGE CONSULTANTS
4 Wrights Mews
12A Park Road, Holbeach,
Spalding, Lincs. PE12 7EE
Tel: 01406 490800
Fax: 01406 425744
E-Mail: gr.merchant@btconnect.com

Project
RENOVATION & CHANGE OF USE OF SHOP.
MAIN ROAD.
SUTTON BRIDGE.
SPALDING. LINC'S.

Client
G. SANGHA.


Drawing
GROUND FLOOR PLAN & ELEVATIONS
- EXISTING.
SITE & LOCATION PLANS.

Job Ref.	Drawing No.
2132-10.	01.
Date: JUNE 2010.	Drawn: GRM.

Scales
1/ 50. 1/ 100. [unless otherwise stated]

DO NOT SCALE FROM THIS DRAWING

This drawing is copyright and may not be altered, traced, photographed or used for any other purpose other than that for which it is issued. The General Contractor is to check all dimensions on site and report any discrepancies to the Architect. All details shown on this drawing including foundations are based upon typical site conditions related to the area. No responsibility can be accepted for abnormal conditions which may be discovered during construction unless reported to the Architect so that design amendments may be considered. Site soil surveys are recommended in respect of foundations to establish specific site conditions before foundation work is undertaken. This drawing is limited in the extent of information shown and does not purport to contain a full specification of the works. It is advised that the proposals be obtained from a Building Control Officer before any work is carried out and used as a contract document alone. The architect will not be responsible or impeded on site by G.R. Merchant or any representative thereof. It is the client or their appointed agents responsibility to control workmanship, substitution of materials, adherence to specification, variations to contract etc.All materials to be new unless otherwise stated and all components and materials etc. to be used fitted and installed etc. in strict accordance with manufacturers instruction and relevant code of practice. Materials shall conform to appropriate British standard specification or BBA certificate or European code equivalent. The Employer / Client shall ensure that the selected contractor is conversant with and adopts all measures necessary to achieve compliance with Health and Safety legislation for Building sites and Work places. The Employer / Client is advised that should the works need to comply with the Construction Design and Management Regulations an independent Planning Supervisor will be required. The works shall comprise of all that is shown on the drawing and details. Work that may not specifically be shown but may be reasonably inferred as necessary to carry out the works shall be deemed to be included. It is the job / land owners responsibility to be aware of the Party Wall etc. Act 1996, when building in close proximity to adjoining neighbore boundaries.

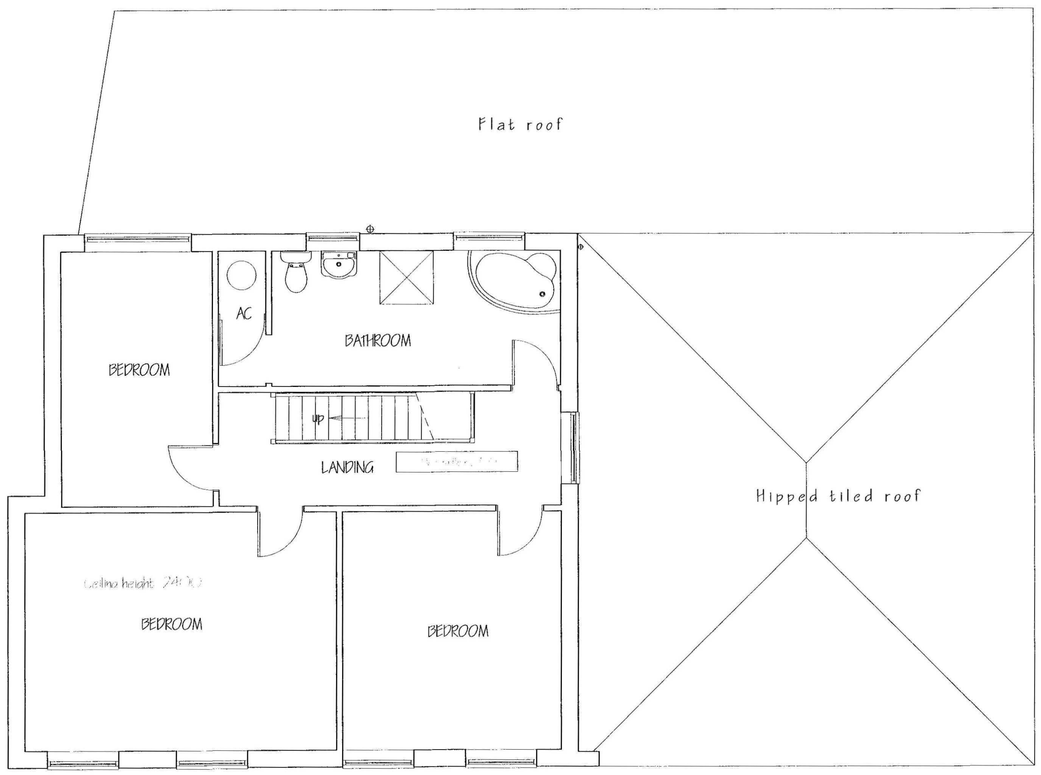

FLOOR LAYOUT PLAN.

0183-10

ref.	revision	date

G. R. MERCHANT LTD.
I.ENG AMICE FIWO

ARCHITECTURAL, STRUCTURAL AND LAND DRAINAGE CONSULTANTS

4 Wrights Mews
12A Park Road, Holbeach,
Spalding, Lincs. PE12 7EE
Tel: 01406 490800
Fax: 01406 425744
E-Mail: gr.merchant@btconnect.com

Project
RENOVATION & CHANGE OF USE OF SHOP.
MAIN ROAD.
SUTTON BRIDGE.
SPALDING. LINC'S.

Client
G. SANGHA.

Drawing
FIRST FLOOR PLAN - EXISTING.

Job Ref.	Drawing No.
2152-10.	02.
Date	**Drawn**
JUNE 2010.	GRM.


Scales
1/50.

DO NOT SCALE FROM THIS DRAWING

This drawing is copyright and may not be altered, traced, photographed or used for any other purpose other than that for which it is issued. The General Contractor is to check all dimensions on site and report any discrepancies to the Architect. All details shown on this drawing including foundations are based upon typical site conditions related to the area. No responsibility can be accepted for abnormal conditions which may be discovered during construction unless reported to the Architect so that design amendments may be considered. Site soil surveys are recommended in respect of foundations to establish specific site conditions before foundation work is undertaken. This drawing is limited in the amount of information contained and does not purport to contain a full specification of the works. It is solely for the purpose of obtaining Planning / Building Regulation approval. This drawing must not be used as a contract document above. The works will not be supervised or inspected on site by G.R. Merchant or any representative thereof. It is the client or their appointed agents responsibility to ensure that the builder and all sub-contractors have allowed for all works necessary to complete the job. All materials to be new unless otherwise stated, and all work to be carried out in a workmanlike manner and installed etc. in strict accordance with manufacturers instruction and relevant code of practice. Materials shall conform to appropriate British standard specification or BBA certificate or European code equivalent. The Employer / Client shall ensure that the selected contractor is competent with and adopts all measures necessary to achieve compliance with Health and Safety legislation for Building sites and Work places. The Employer / Client is advised that should the works need to comply with the Construction Design and Management Regulations an Independent Planning Supervisor will be required. The works shall comprise of all that is shown on the drawing and details. Work that may not specifically be shown but may be reasonably inferred as necessary to carry out the works shall be deemed to be included. It is the plot / land owners responsibility to be aware of the Party Wall etc. Act 1996 when building in close proximity to adjoining neighbors boundaries.



FRONT ELEVATION.

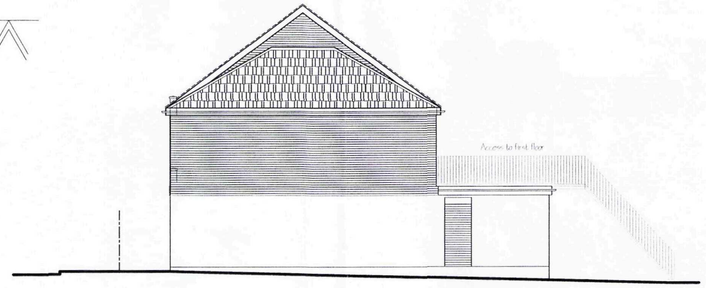


SIDE ELEVATION.




REAR ELEVATION.




SIDE ELEVATION.

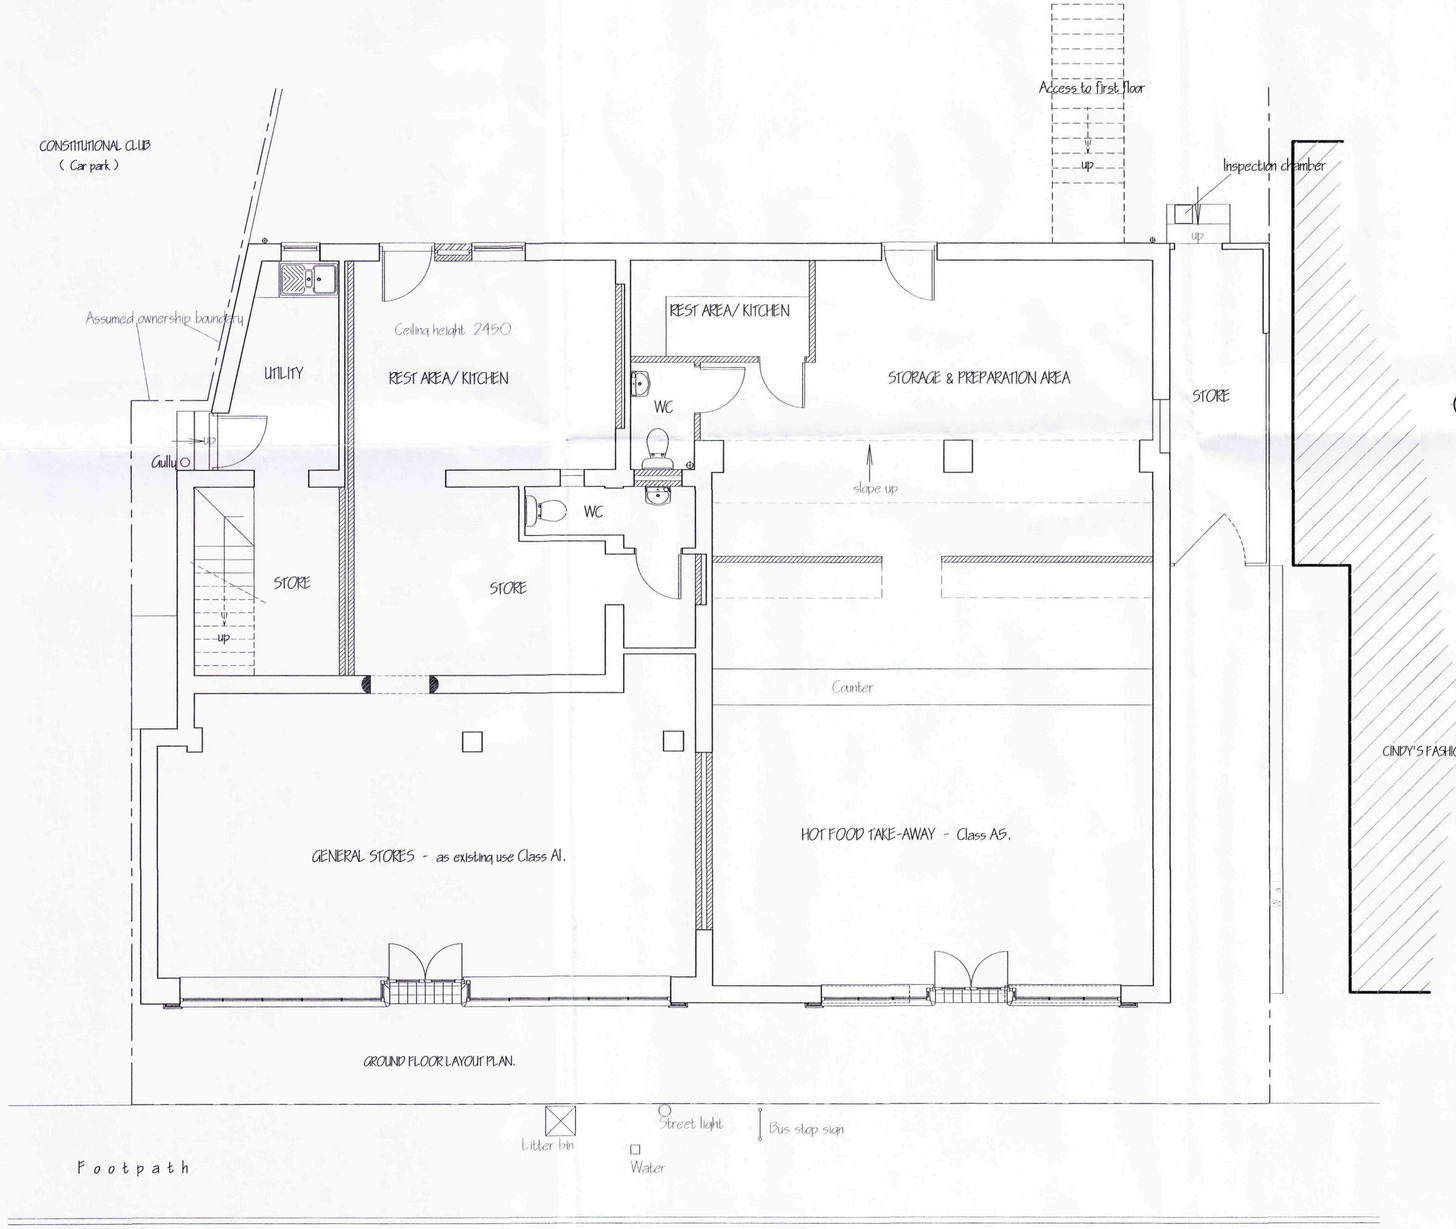

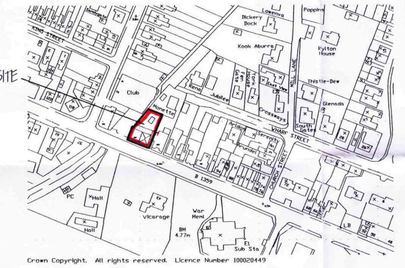

LOCATION PLAN.
1/2500.

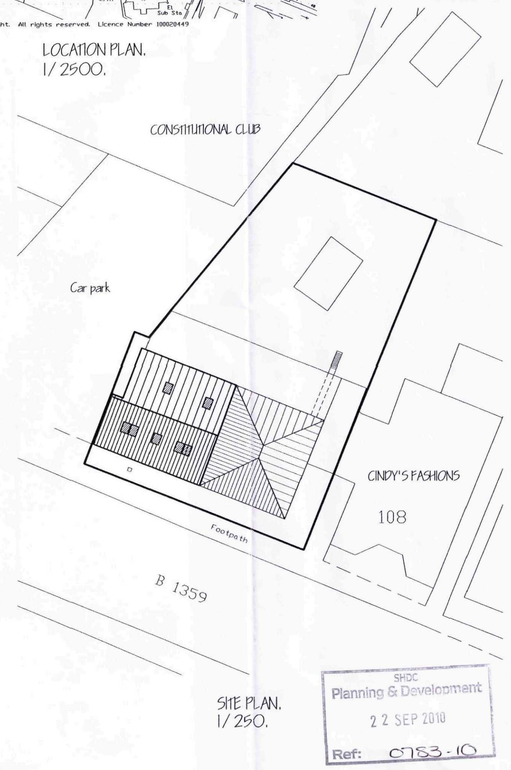

SITE PLAN.
1/250.

SHDC
Planning & Development
22 SEP 2010
Ref: 0783-10

ref:	revision	date
A	REMOVE FORMER WINDOWS - PLANNING PRE-APP.	SEPT 2010.

G. R. MERCHANT LTD.
I.ENG AMICE FIWO

ARCHITECTURAL, STRUCTURAL AND LAND DRAINAGE CONSULTANTS

4 Wrights Mews
12A Park Road, Holbeach,
Spalding, Lincs. PE12 7EE
Tel: 01406 490800
Fax: 01406 425744
E-Mail: gr.merchant@btconnect.com

Project
RENOVATION & CHANGE OF USE OF SHOP.
MAIN ROAD.
SUTTON BRIDGE.
SPALDING. LINC'S.

Client
G. SANGHA.


Drawing
GROUND FLOOR PLAN & ELEVATIONS - PROPOSED.
SITE & LOCATION PLANS.

Job Ref.	Drawing No.
2132-10.	05A.
Date	Drawn
JULY 2010.	GRM.


Scales
1/50. 1/100. [unless otherwise stated]

DO NOT SCALE FROM THIS DRAWING

This drawing is copyright and may not be altered, traced, photographed or used for any other purpose other than that for which it is issued. The General Contractor is to check all dimensions on site and report any discrepancies to the Architect. All details shown on this drawing including foundations are based upon typical site conditions related to the area. No responsibility can be accepted for abnormal conditions which may be discovered during construction unless reported to the Architect so that design amendments may be considered. Site soil surveys are recommended in respect of foundations to establish specific site conditions before foundation work is undertaken. This drawing is limited to the amount of information contained and does not purport to contain a full specification of the works. It is solely for the purpose of obtaining Planning / Building Regulation approval. This drawing must not be used as a contract document alone. The works will not be supervised or inspected on site by G.R. Merchant or any representative thereof. It is the client or their appointed agents responsibility to employ competent persons to supervise the construction works. All workmanship is to comply with all materials to be new unless otherwise stated and all components and accessories are to be fixed and installed etc. in strict accordance with manufacturers instruction and relevant code of pratice. Materials shall conform to appropriate British standard specification or BBA certificate or European code equivalent. The Employer / Client shall ensure that the selected contractor is conversant with and adopts all measures necessary to achieve compliance with Health and Safety legislation for Building sites and Work places. The Employer / Client is advised that should the works need to comply with the Construction Design and Management Regulations an Independent Planning Supervisor will be required. The works shall comprise of all that is shown on the drawing and details. Work that may not specifically be shown but may be reasonably inferred as necessary to carry out the works shall be deemed to be included. It is the plot / land owners responsibility to be aware of the Party Wall etc. Act 1996, when building in close proximity to adjoining neighbors boundaries.

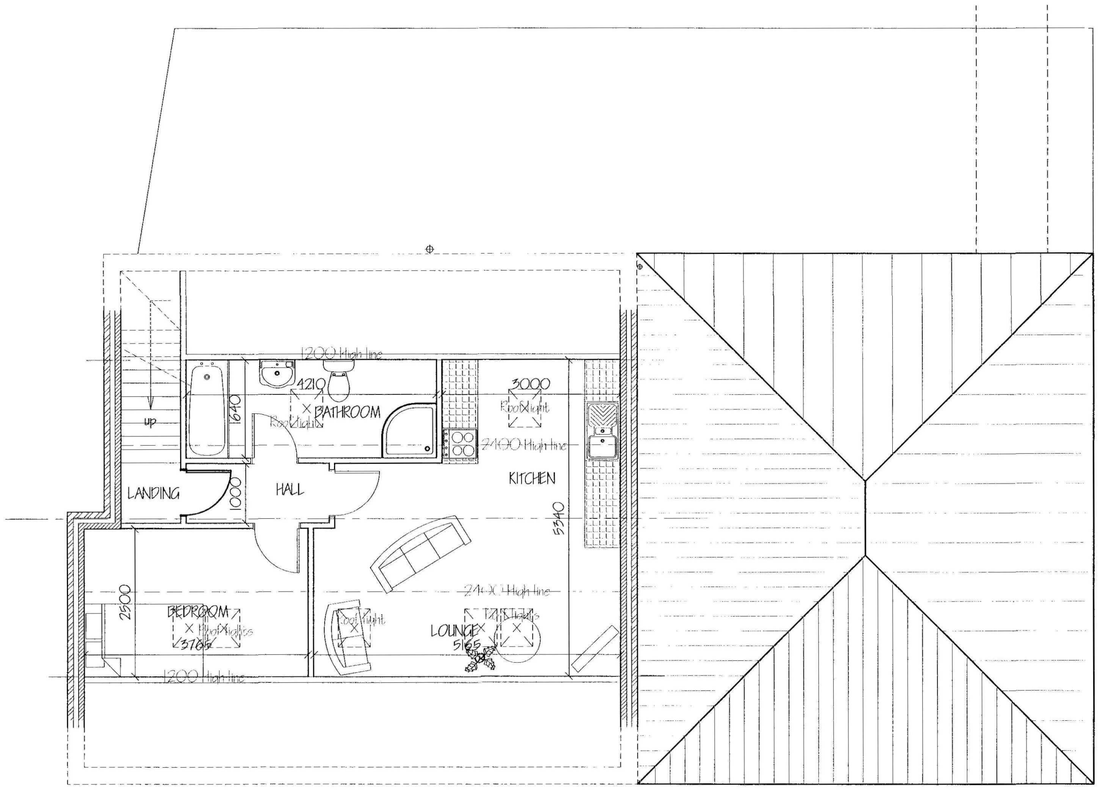

SECOND FLOOR LAYOUT PLAN.

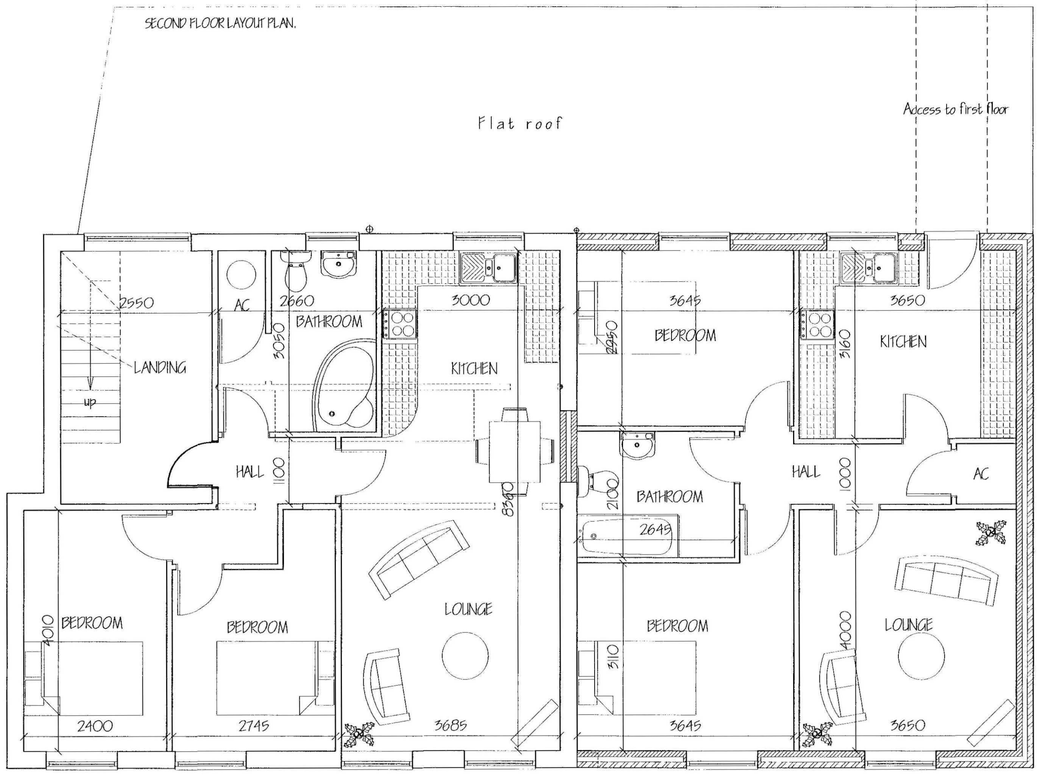

FIRST FLOOR LAYOUT PLAN.

C7S3-10

ref.	revision	date
A.	REMOVE DORMERS WINDOWS - PLANNING PRE-APP'	SEPT' 2010.

G. R. MERCHANT LTD.
I.ENG AMICE FIWO

ARCHITECTURAL, STRUCTURAL AND LAND DRAINAGE CONSULTANTS

4 Wrights Mews
12A Park Road, Holbeach,
Spalding, Lincs. PE12 7EE
Tel: 01406 490800
Fax: 01406 425744
E-Mail: gr.merchant@btconnect.com

Project
RENOVATION & CHANGE OF USE OF SHOP.
MAIN ROAD.
SUTTON BRIDGE.
SPALDING. LINC'S.

Client
G. SANGHA.

Drawing
FIRST & SECOND FLOOR PLAN - PROPOSED

Job Ref.	Drawing No.
2132-10.	04A.
Date: JULY 2010.	Drawn: GRM.

Scales
1/50.

DO NOT SCALE FROM THIS DRAWING

This drawing is copyright and may not be altered, traced, photographed or used for any other purpose other than that for which it is issued. The General Contractor is to check all dimensions on site and report any discrepancies to the Architect. All details shown on this drawing including foundations are based upon typical site conditions related to the area. No responsibility can be accepted for abnormal conditions which may be discovered during construction unless reported to the Architect as that development occurs. The Contractor is to satisfy himself as to the adequacy of all foundations before selection specific site conditions before foundation work is undertaken. This drawing is limited in the amount of information contained and does not purport to contain a full specification of the works. It is solely for the purpose of obtaining Planning / Building Regulation approval. This drawing must not be used as a contract document alone. The works will not be supervised or inspected on site by G.R. Merchant or any representative thereof. It is the client or their appointed agents responsibility to control workmanship, substitution of materials, adherance to specification, variations to contract etc. All materials to be new unless otherwise stated and all components and materials etc. to be used fitted and installed etc. in strict accordance with manufacturers instruction and relevant code of practice. Materials shall conform to appropriate British standard specification or BBA certificate or European code equivalent. The Employer / Client shall ensure that the selected contractor is conversant with the Health and Safety (Construction) Regulations and that adequate provision is included in the Building cost and Work stages. It is the Employer / Client responsibility to ensure that the project to comply with the Construction Design and Management Regulations an independent Planning Supervisor will be required. The works shall comprise of all that is shown on the drawing and details. Work that may not specifically be shown but may be reasonably inferred as necessary to carry out the works shall be deemed to be included. It is the plot / land owners responsibility to be aware of the Party Wall etc. Act 1996: when building in close proximity to adjoining neighbors boundaries.