

© Design Copyright reserved. Written consent must be obtained before copying or reproducing this drawing. Do not scale this drawing, use figured dimensions only. Contractors are responsible for taking and checking site dimensions. Any discrepancy must be reported to the Architectural Technologist immediately.

LEGEND / NOTES COLUMN :
Rev A SDR 24-11-2005. Increased floor area, window/door positions changed, rooflights changed, chimney removed.
Rev B SDR 16-12-2005. Minor amendments as per clients requirements
Rev C SDR 21-12-2005. Minor amendments as per clients requirements
Rev D SDR 23-01-2006. Complete re-design as per client requirements
Rev E SDR 01-02-2006. Back to original scheme.

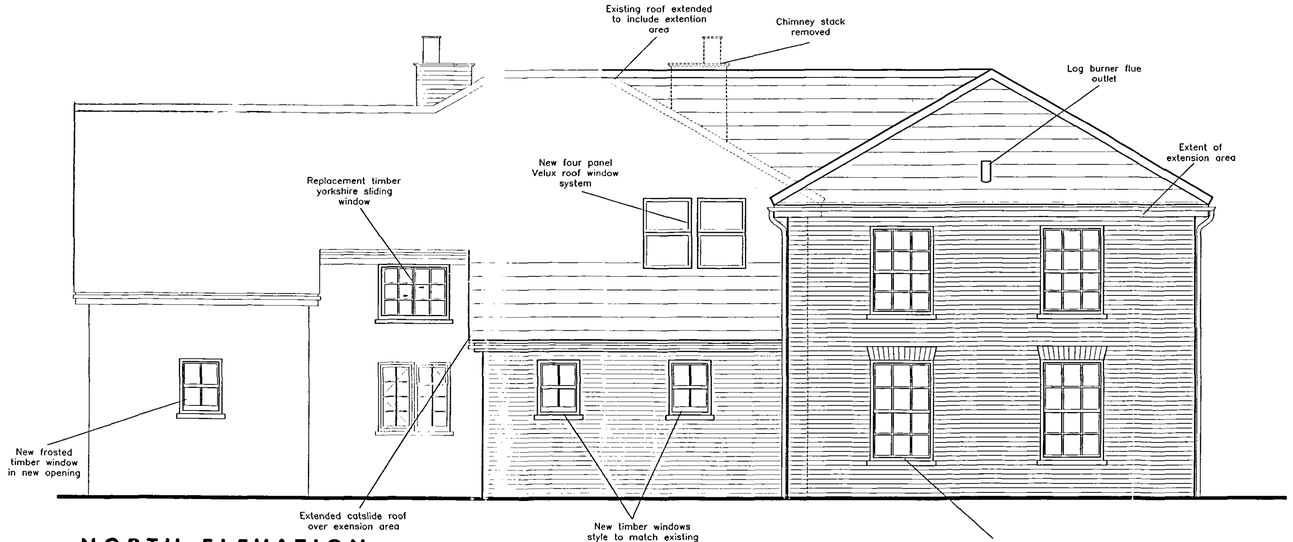


NORTH ELEVATION

SCALE 1:50

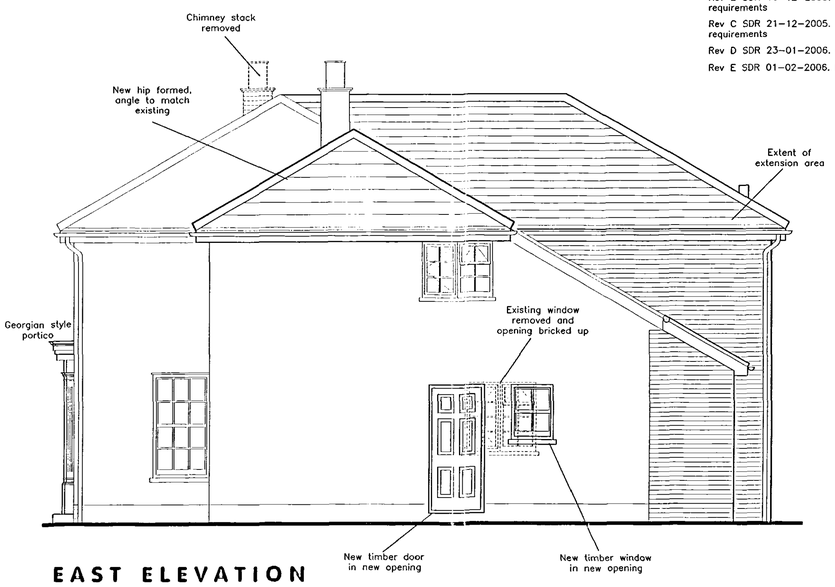


EAST ELEVATION

SCALE 1:50

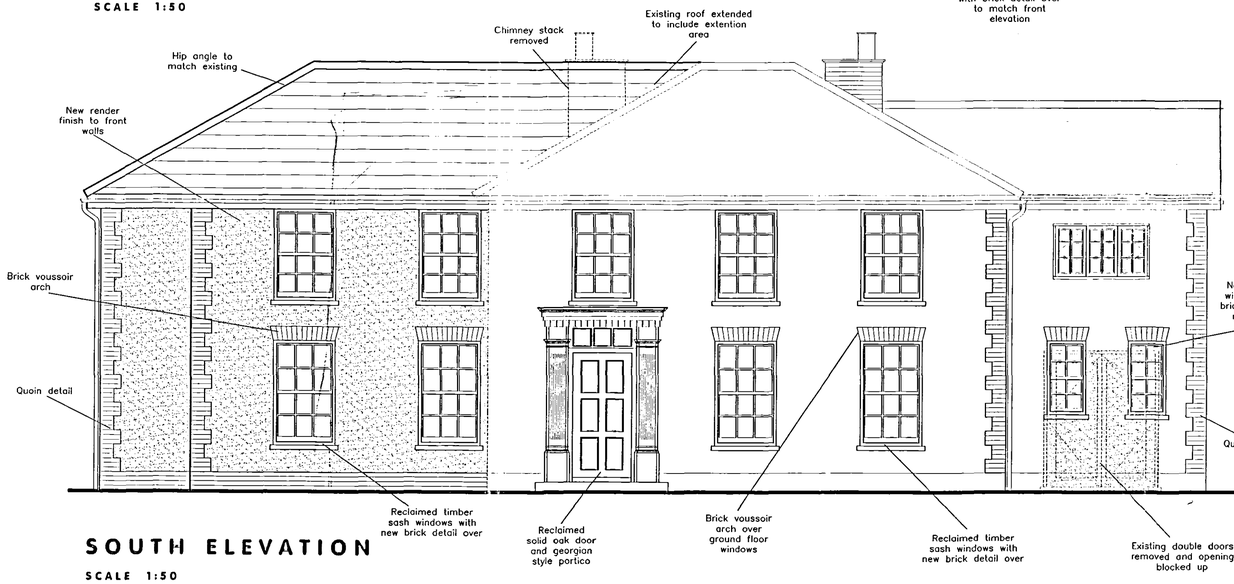

SOUTH ELEVATION

SCALE 1:50

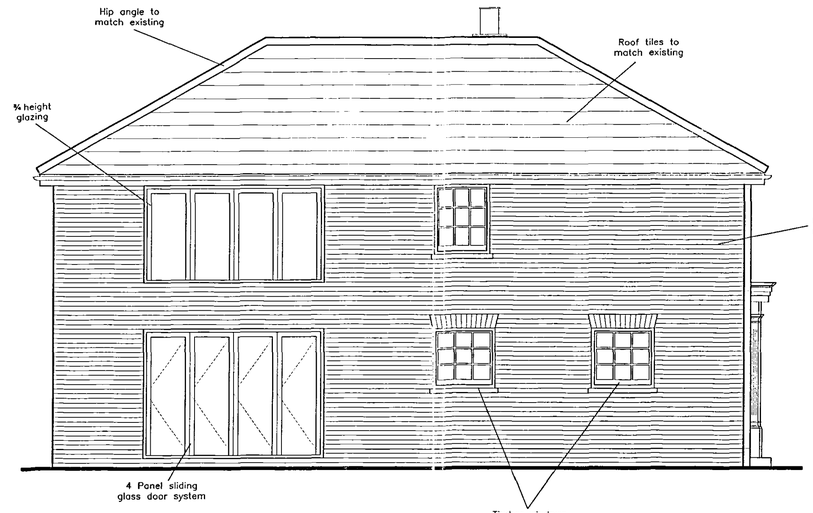

WEST ELEVATION

SCALE 1:50

SHDC
PLANNING & DEVELOPMENT
- 6 JUN 2006
Ref. 0793/06

NEIL DOWLMAN Architecture
Neil Dowlman Architecture Ltd
14 Main Ridge West
Boston, Lincs PE21 6QQ
Tel: 01205 357272 Fax: 01205 351115
Email: boston@neildowlman-architecture.co.uk
Offices also Boston & Grantham
www.neildowlman-architecture.co.uk
Members of The Royal Institute of British Architects
Members of Chartered Institute of Architectural Technologists
Corporate Building Engineer
Chartered Architects * Architectural Technologists
Designers * Building Engineers * Project Managers
Planning Supervisors * Party wall Surveyors * Access Consultants

Client: Mr & Mrs Hargreaves

Project: Proposed Extension & Alterations
Fenberry Farm House
Sutton Bridge
Spalding
Lincs

Title: Proposed Elevations

Scale: 1:50

Date: Nov '05

Drawn by: SDR

Drawing No.: B1721-05

Revision: E

A1