

© Design Copyright reserved. Written consent must be obtained before copying or reproducing this drawing. Do not scale this drawing, use figured dimensions only. Contractors are responsible for taking and checking site dimensions. Any discrepancy must be reported to the Architectural Technologist immediately.

LEGEND / NOTES COLUMN :

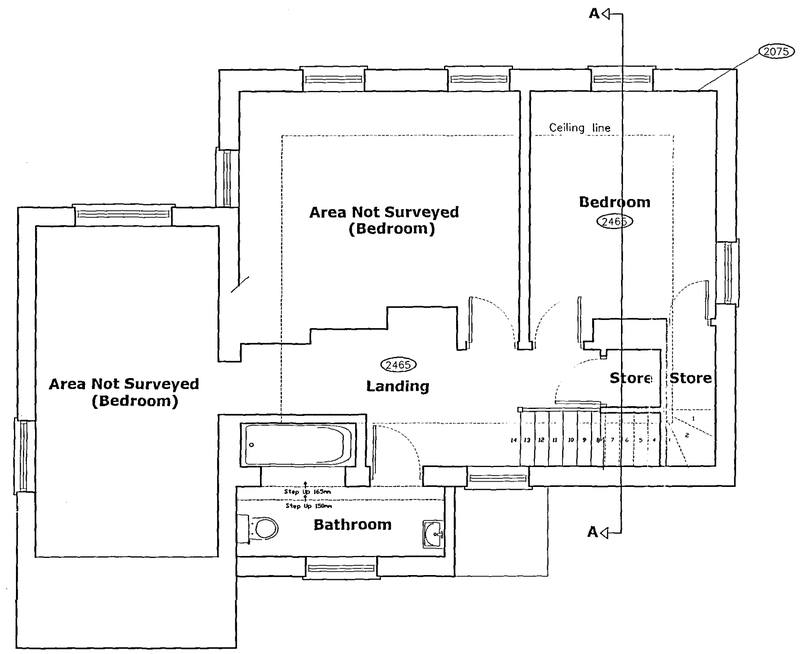

FIRST FLOOR PLAN

SCALE 1:50

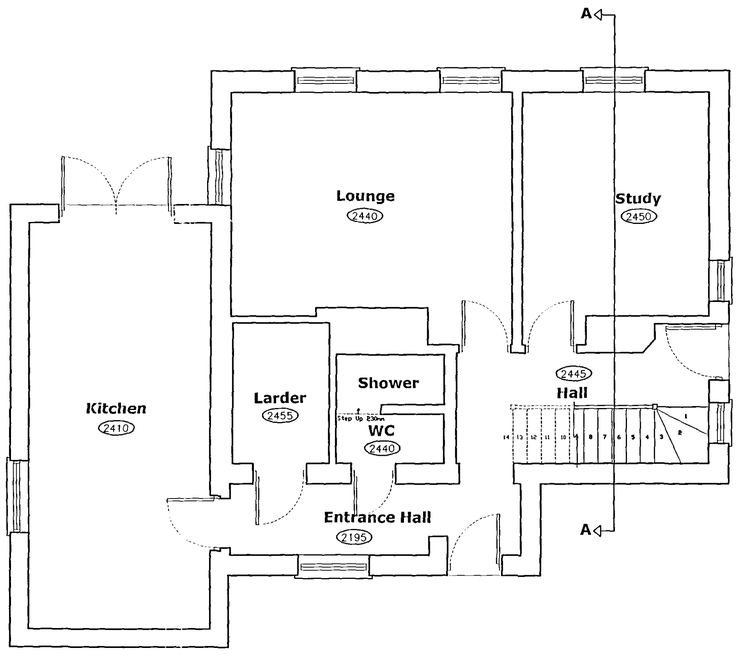

GROUND FLOOR PLAN

SCALE 1:50

SHDC
PLANNING & DEVELOPMENT
- 6 JUN 2006
Ref. 0793/06

NEIL DOWLMAN
Architecture
Neil Dowlman Architecture Ltd
14 Main Ridge West
Boston, Lincs PE21 6QQ
Tel: 01205 357272 Fax: 01205 351115
Email: boston@neildowlman-architecture.co.uk
Offices also Boston & Grantham
Members of The Royal Institute of British Architects
Members of Chartered Institute of Architectural Technologists
Corporate Building Engineers
Chartered Architects * Architectural Technologists
Designers * Building Engineers * Project Managers
Planning Supervisors * Party wall Surveyors * Access Consultants
www.neildowlman-architecture.co.uk

Client: Mr & Mrs Hargreaves	Scale: 1:50
Project: Proposed Extension & Alterations Fenberry Farm House Peters Point Sutton Bridge Lincs	Date: Oct'05 Drawn by: SDR Drawing No. B1721–02
Title: Existing Floor Plans	Revision

A1