
© Design Copyright reserved. Written consent must be obtained before copying or reproducing this drawing. Do not scale this drawing, use figured dimensions only. Contractors are responsible for taking and checking site dimensions. Any discrepancy must be reported to the Architectural Technologist immediately.

LEGEND / NOTES COLUMN :

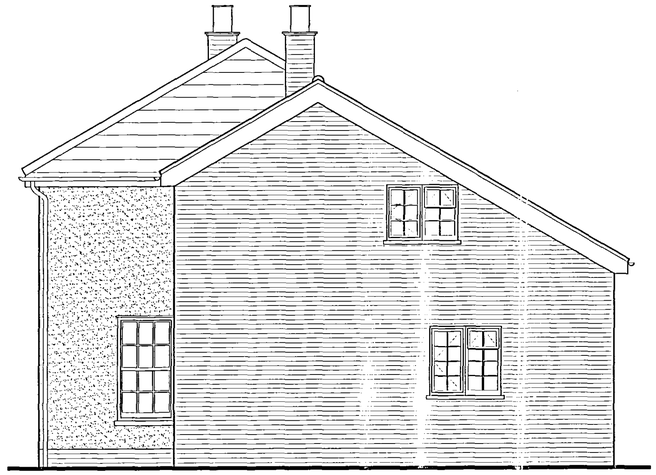

NORTH ELEVATION

SCALE 1:50




EAST ELEVATION

SCALE 1:50



SOUTH ELEVATION

SCALE 1:50

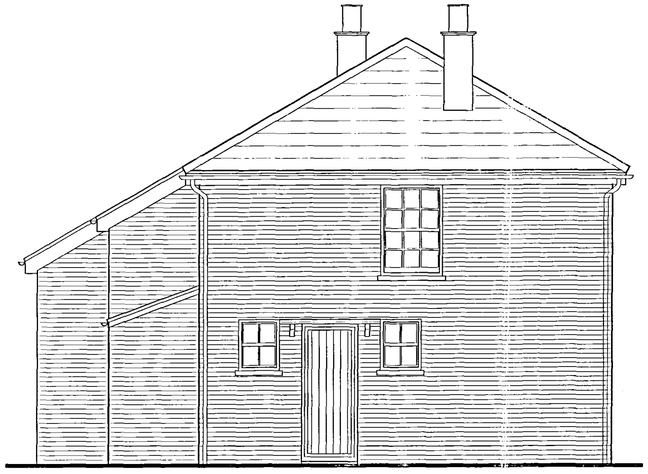

WEST ELEVATION

SCALE 1:50

DETERMINED PLAN

SHDC
PLANNING & DEVELOPMENT
- 6 JUN 2006
Ref. 0793/06

NEIL DOWLMAN Architecture
Neil Dowlman Architecture Ltd
14 Main Ridge West
Boston, Lincs PE21 6QQ
T+I: 01205 357272 Fax: 01205 351113
Email: boston@neildowlman-architecture.co.uk
Members of The Royal Institute of British Architects
Members of Chartered Institute of Architectural Technologists
Corporate Building Engineer
Chartered Architects * Architectural Technologists
Designers * Building Engineers * Project Managers
Planning Supervisors * Party wall Surveyors * Access Consultants
Offices also Boston & Grantham
www.neildowlman-architecture.co.uk

Client
Mr & Mrs Hargreaves

Scale
1:50

Project
Proposed Extension & Alterations
Fenberry Farm House
Peters Point
Sutton Bridge
Lincs

Date
Oct '05

Drawn by:
SDR

Drawing No.
B1721-01

Title
Existing Elevations

Revision

A1