

© Design Copyright reserved. Written consent must be obtained before copying or reproducing this drawing. Do not scale this drawing, use figured dimensions only. Contractors are responsible for taking and checking site dimensions. Any discrepancy must be reported to the Architectural Technologist immediately.

LEGEND / NOTES COLUMN :

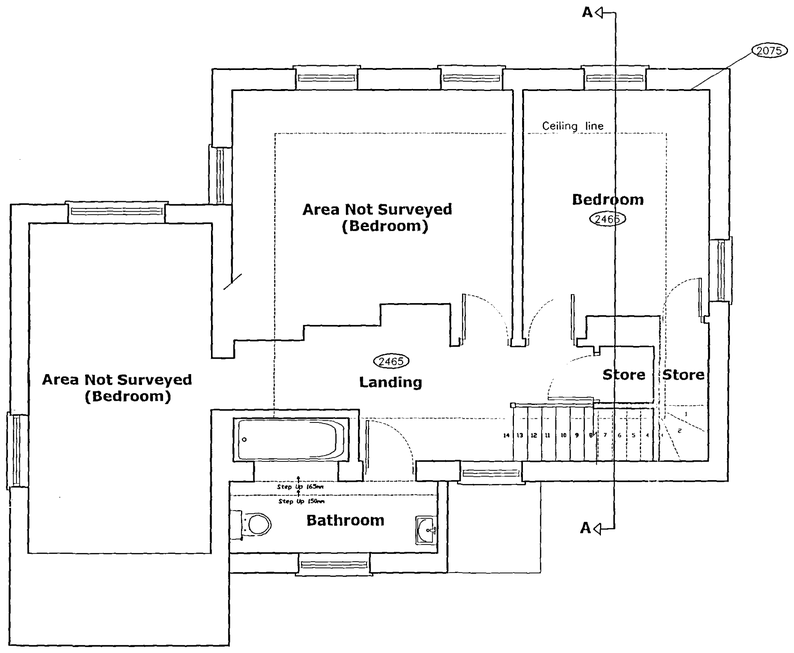

FIRST FLOOR PLAN

SCALE 1:50

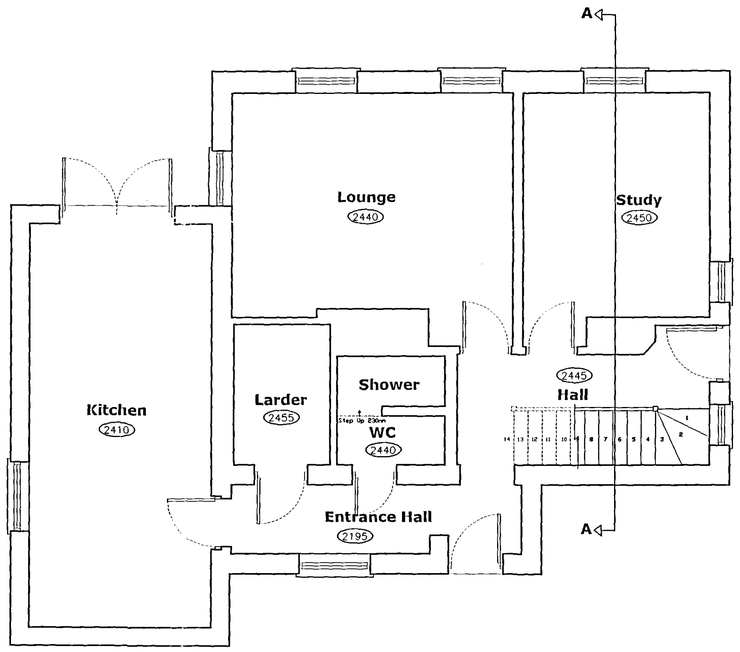

GROUND FLOOR PLAN

SCALE 1:50

DETERM...
PLAN

SHDC
PLANNING & DEVELOPMENT
- 6 JUN 2006
Ref. 0793/06

NEIL DOWLMAN
Architecture
Neil Dowlman Architecture Ltd
14 Main Ridge West
Boston, Lincs PE21 6QQ
Tel: 01205 357272 Fax: 01205 351115
Email: boston@neildowlman-architecture.co.uk
Offices also Boston & Grantham
Members of The Royal Institute of British Architects
Member of Chartered Institute of Architectural Technologists
Corporate Building Engineer
Chartered Architects * Architectural Technologists
Designers * Building Engineers * Project Managers
Planning Supervisors * Party wall Surveyors * Access Consultants
www.neildowlman-architecture.co.uk

Client
Mr & Mrs Hargreaves

Scale
1:50

Project
Proposed Extension & Alterations
Fenberry Farm House
Peters Point
Sutton Bridge
Lincs

Date
Oct'05

Drawn by:
SDR

Drawing No.
B1721-02

Title
Existing Floor Plans

Revision

A1