
© Design Copyright reserved. Written consent must be obtained before copying or reproducing this drawing. Do not scale this drawing, use figured dimensions only. Contractors are responsible for taking and checking site dimensions. Any discrepancy must be reported to the Architectural Technologist immediately.

LEGEND / NOTES COLUMN :

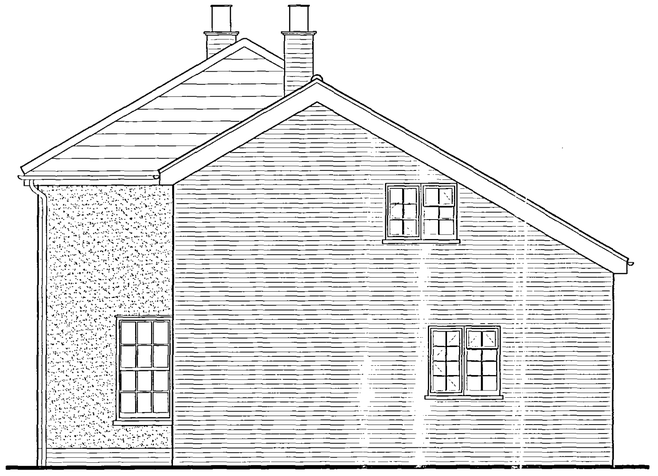

## NORTH ELEVATION

SCALE 1:50




## EAST ELEVATION

SCALE 1:50



## SOUTH ELEVATION

SCALE 1:50

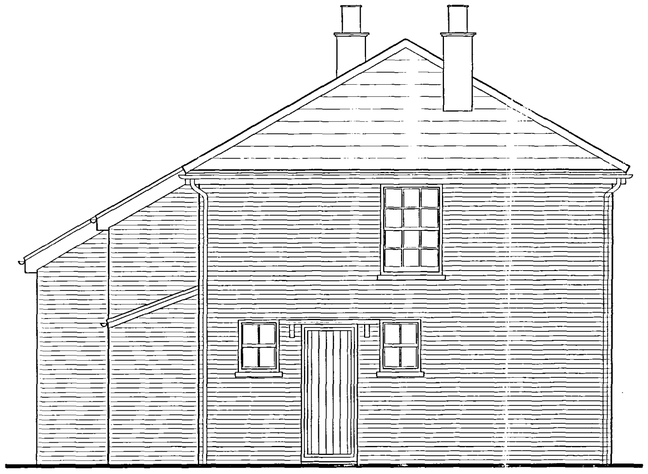

## WEST ELEVATION

SCALE 1:50

SHDC
PLANNING & DEVELOPMENT
- 6 JUN 2006
Ref. 0793/06

NEIL DOWLMAN
Architecture

Neil Dowlman Architecture Ltd
14 Main Ridge West
Boston, Lincs PE21 6QQ
Tel: 01205 357272 Fax: 01205 351115
Email: boston@neildowlman-architecture.co.uk

Offices also Boston & Grantham

Member of The Royal Institute of British Architects
Member of Chartered Institute of Architectural Technologists
Corporate Building Engineer

Chartered Architects * Architectural Technologists
Designers * Building Engineers * Project Managers
Planning Supervisors * Party wall Surveyors * Access Consultants

www.neildowlman-architecture.co.uk

Client
Mr & Mrs Hargreaves

Scale
1:50

Project
Proposed Extension & Alterations
Fenberry Farm House
Peters Point
Sutton Bridge
Lincs

Date
Oct '05

Drawn by:
SDR

Drawing No.
B1721–01

Title
Existing Elevations

Revision

A1