




WEST ELEVATION

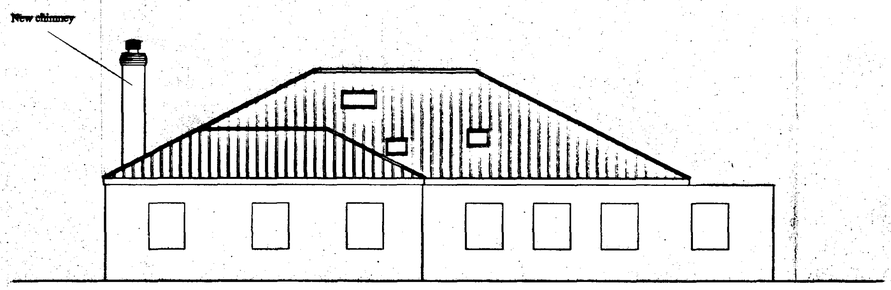

SOUTH ELEVATION

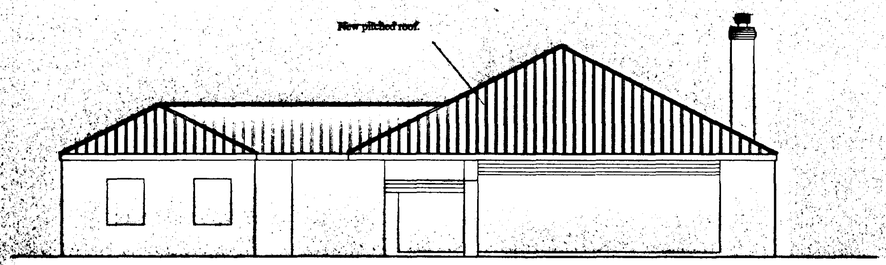

EAST ELEVATION

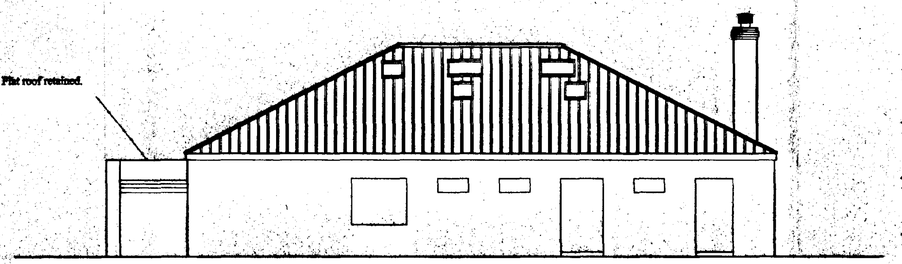


NORTH ELEVATION


MATERIALS:

NEW PITCHED ROOF -	Redland Grovebury double pantiles at 27.5° pitch, colour Terracotta.
NEW CHIMNEY -	Buff facing bricks to match existing extension with brown facing brick corbelling to match main building.
NEW ROOFLIGHTS -	Velux GGU 'Everfinish' white roof windows.
NEW GUTTERS -	125mm half round plastic, colour brown.
NEW DOWNPIPES -	75mm diameter plastic, colour brown.
EAVES DETAIL -	Facing brickwork to match existing corbelled two courses deep.


ELEVATIONS AS PROPOSED

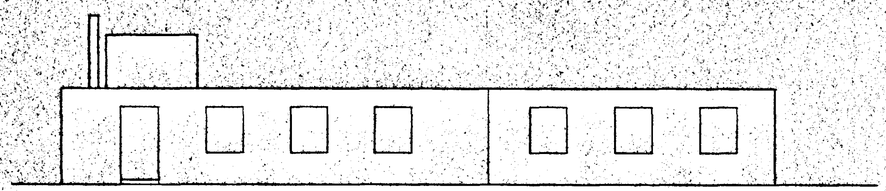


WEST ELEVATION

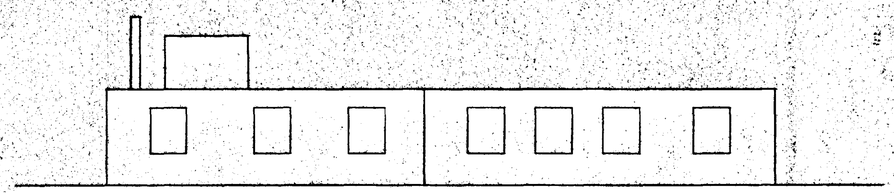

SOUTH ELEVATION

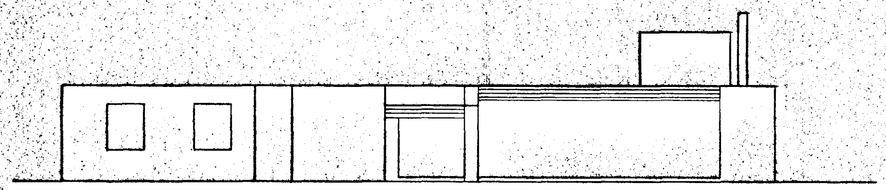

EAST ELEVATION

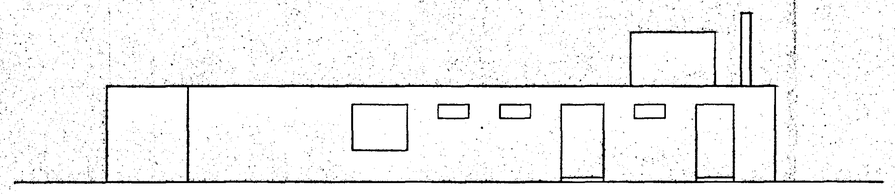

NORTH ELEVATION

ELEVATIONS AS EXISTING

SOUTH HOLLAND DC
HOUSING & PLANNING
10 AUG 1998
Ref: S0178

DETERMINED
PLAN

Contractors must verify all dimensions on the site before commencing any work or making any shop drawings. No dimensions to be scaled from this drawing. All materials specified on this drawing are to be used strictly in accordance with the manufacturers recommendations and current codes of practice.

Client:
SOUTH LINCOLNSHIRE COMMUNITY AND MENTAL HEALTH SERVICES NHS TRUST

Project:
PROPOSED RE-ROOFING OF HEALTH CLINIC, SUTTON BRIDGE

Drawing:
ELEVATIONS

Drawn:	Checked:	Date:
JHC	JHC	JULY 1998

Drawing Number:	Scale:
741-03	1:100


This drawing and any design thereon is the copyright of John H Canner Associates and must not be copied or reproduced without their written permission.

JOHN H. CANNER ASSOCIATES
PROPERTY DEVELOPMENT SERVICES

Far Close Studio
Fiskerton
Nottinghamshire

Rolleston Road
Southwell
NG25 0UJ

Tel & Fax: 01636 830930

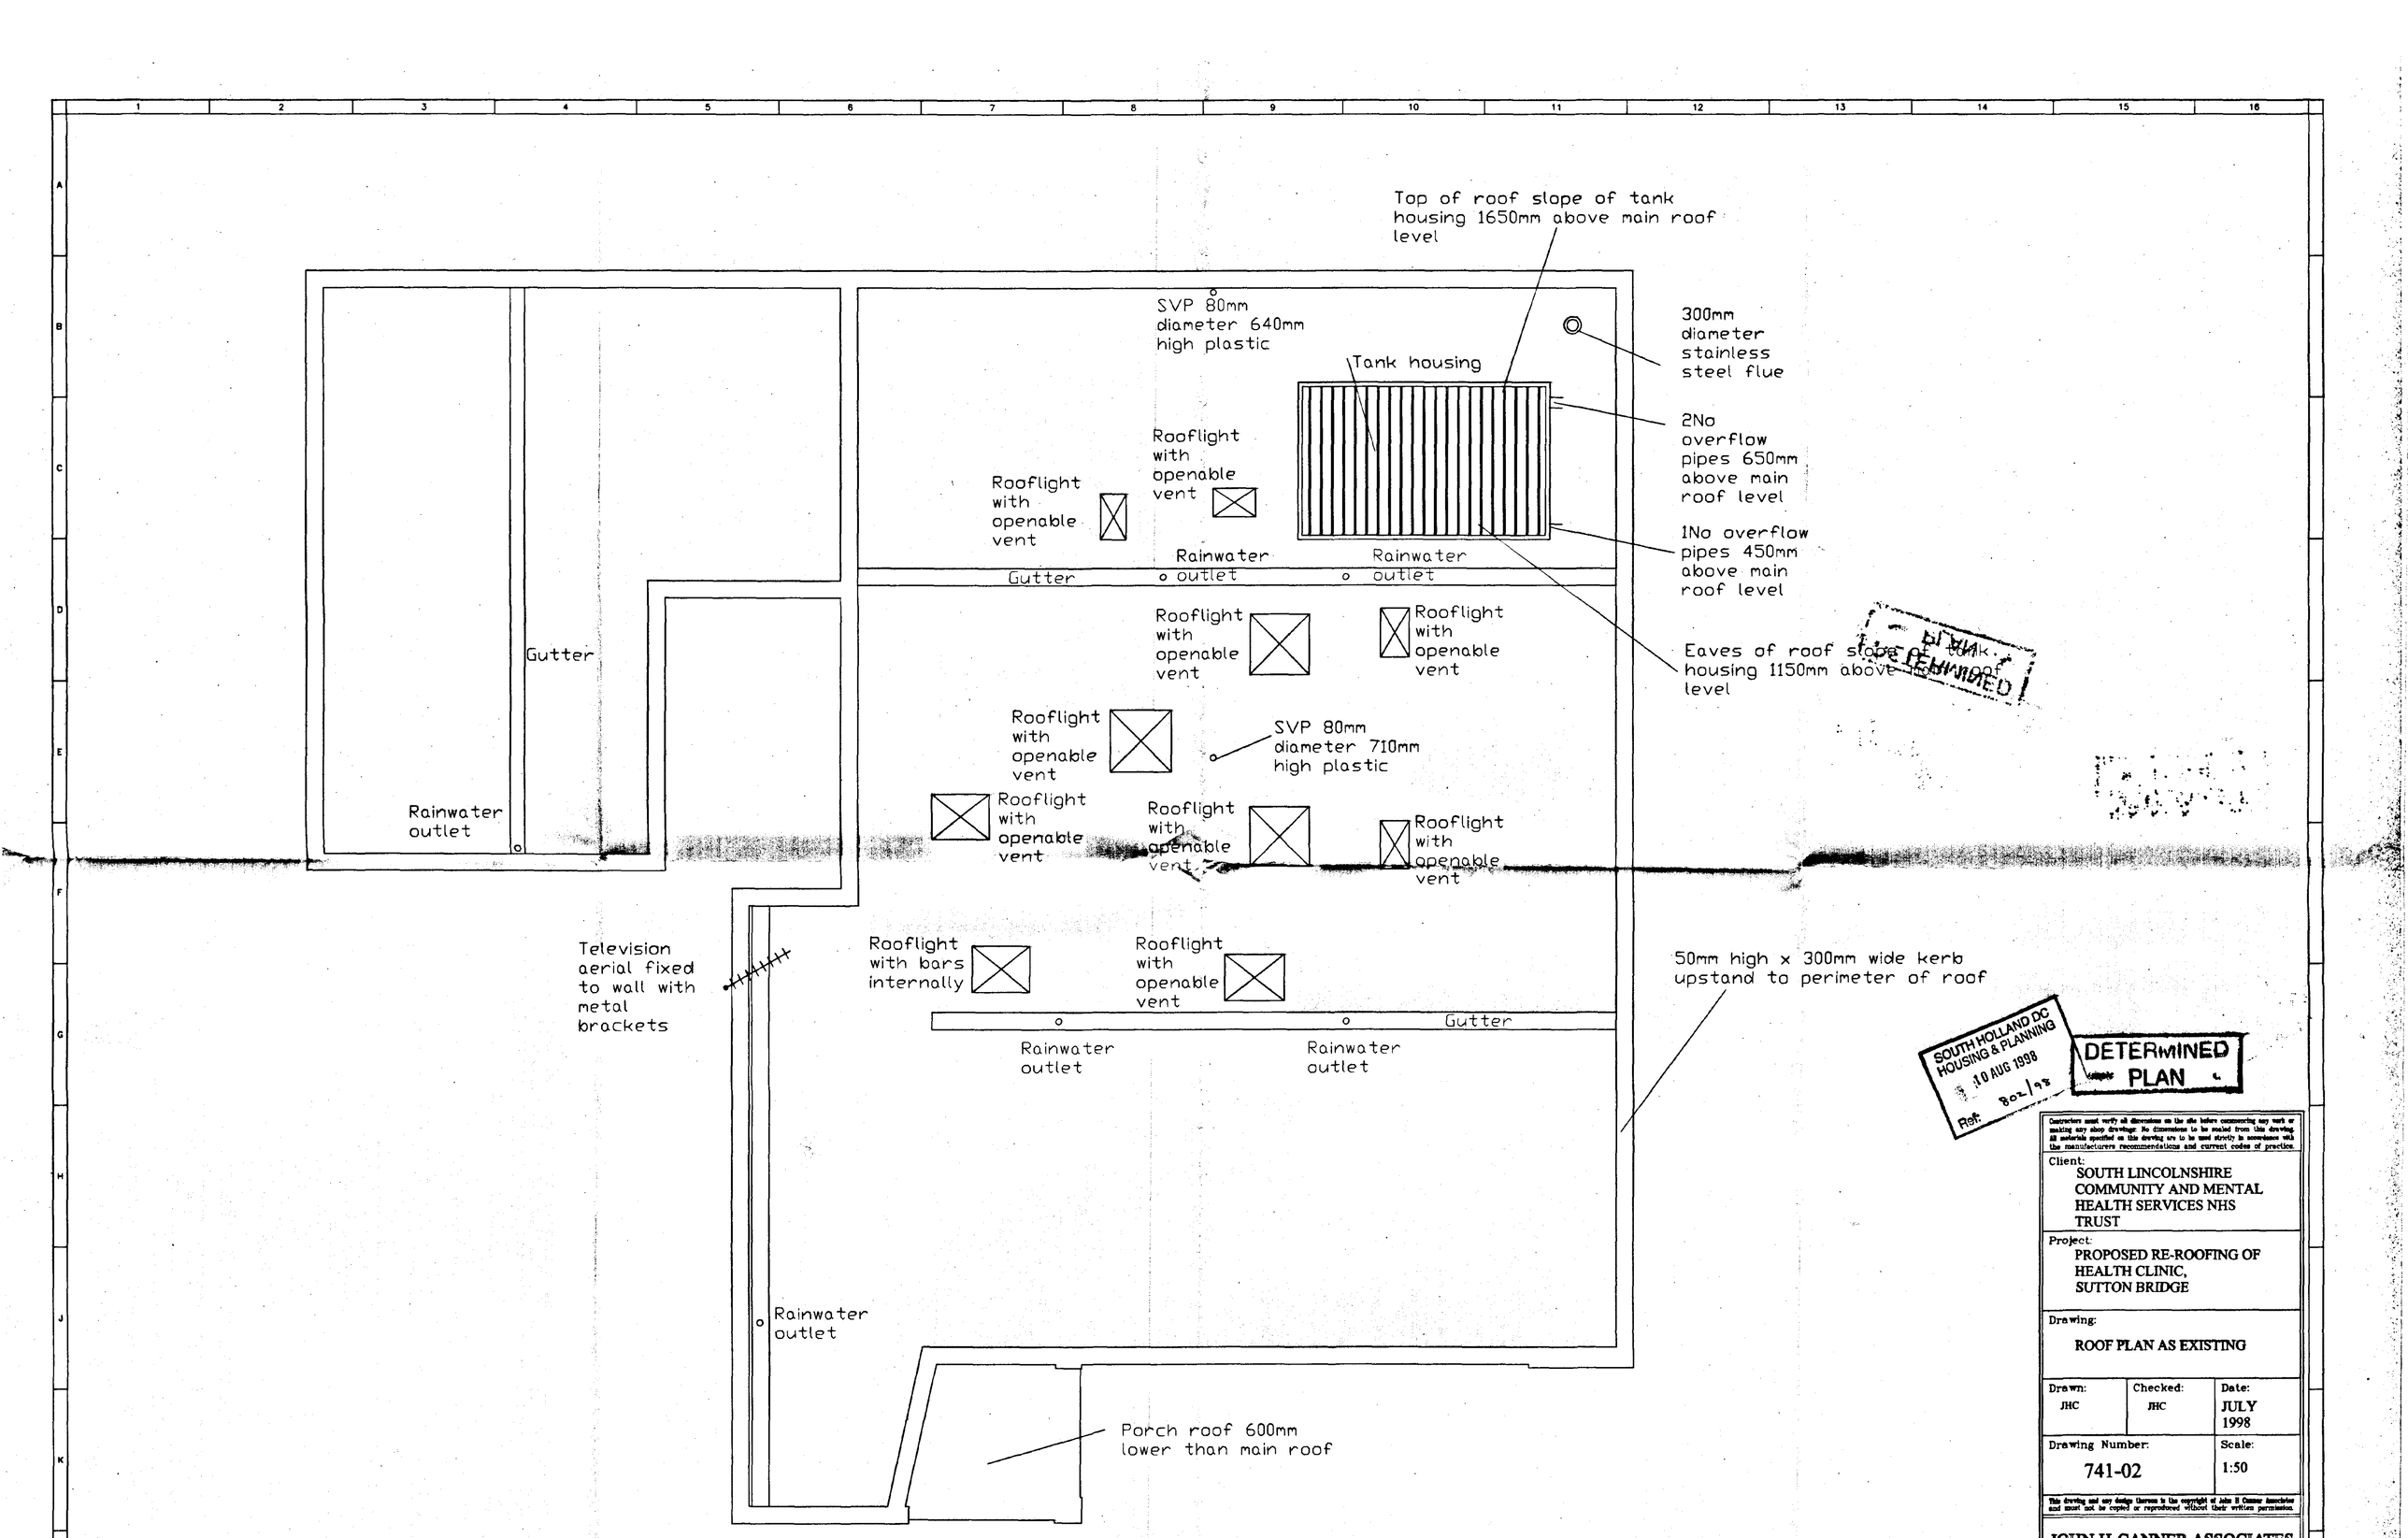

SOUTH HOLLAND DC HOUSING & PLANNING
10 AUG 1998
Ref: S02/98
DETERMINED PLAN

Contractors must verify all dimensions on the site before commencing any work or making any shop drawings. No dimensions to be scaled from this drawing. All materials specified on this drawing are to be used strictly in accordance with the manufacturers recommendations and current codes of practice.

Client:
SOUTH LINCOLNSHIRE COMMUNITY AND MENTAL HEALTH SERVICES NHS TRUST

Project:
PROPOSED RE-ROOFING OF HEALTH CLINIC, SUTTON BRIDGE

Drawing:
ROOF PLAN AS EXISTING

Drawn:	Checked:	Date:
JHC	JHC	JULY 1998

Drawing Number:	Scale:
741-02	1:50


This drawing and any design thereon is the copyright of John H Canner Associates and must not be copied or reproduced without their written permission.

JOHN H. CANNER ASSOCIATES
PROPERTY DEVELOPMENT SERVICES

Far Close Studio
Fiskerton
Nottinghamshire

Rolleston Road
Southwell
NG25 0UJ

Tel & Fax: 01636 830930

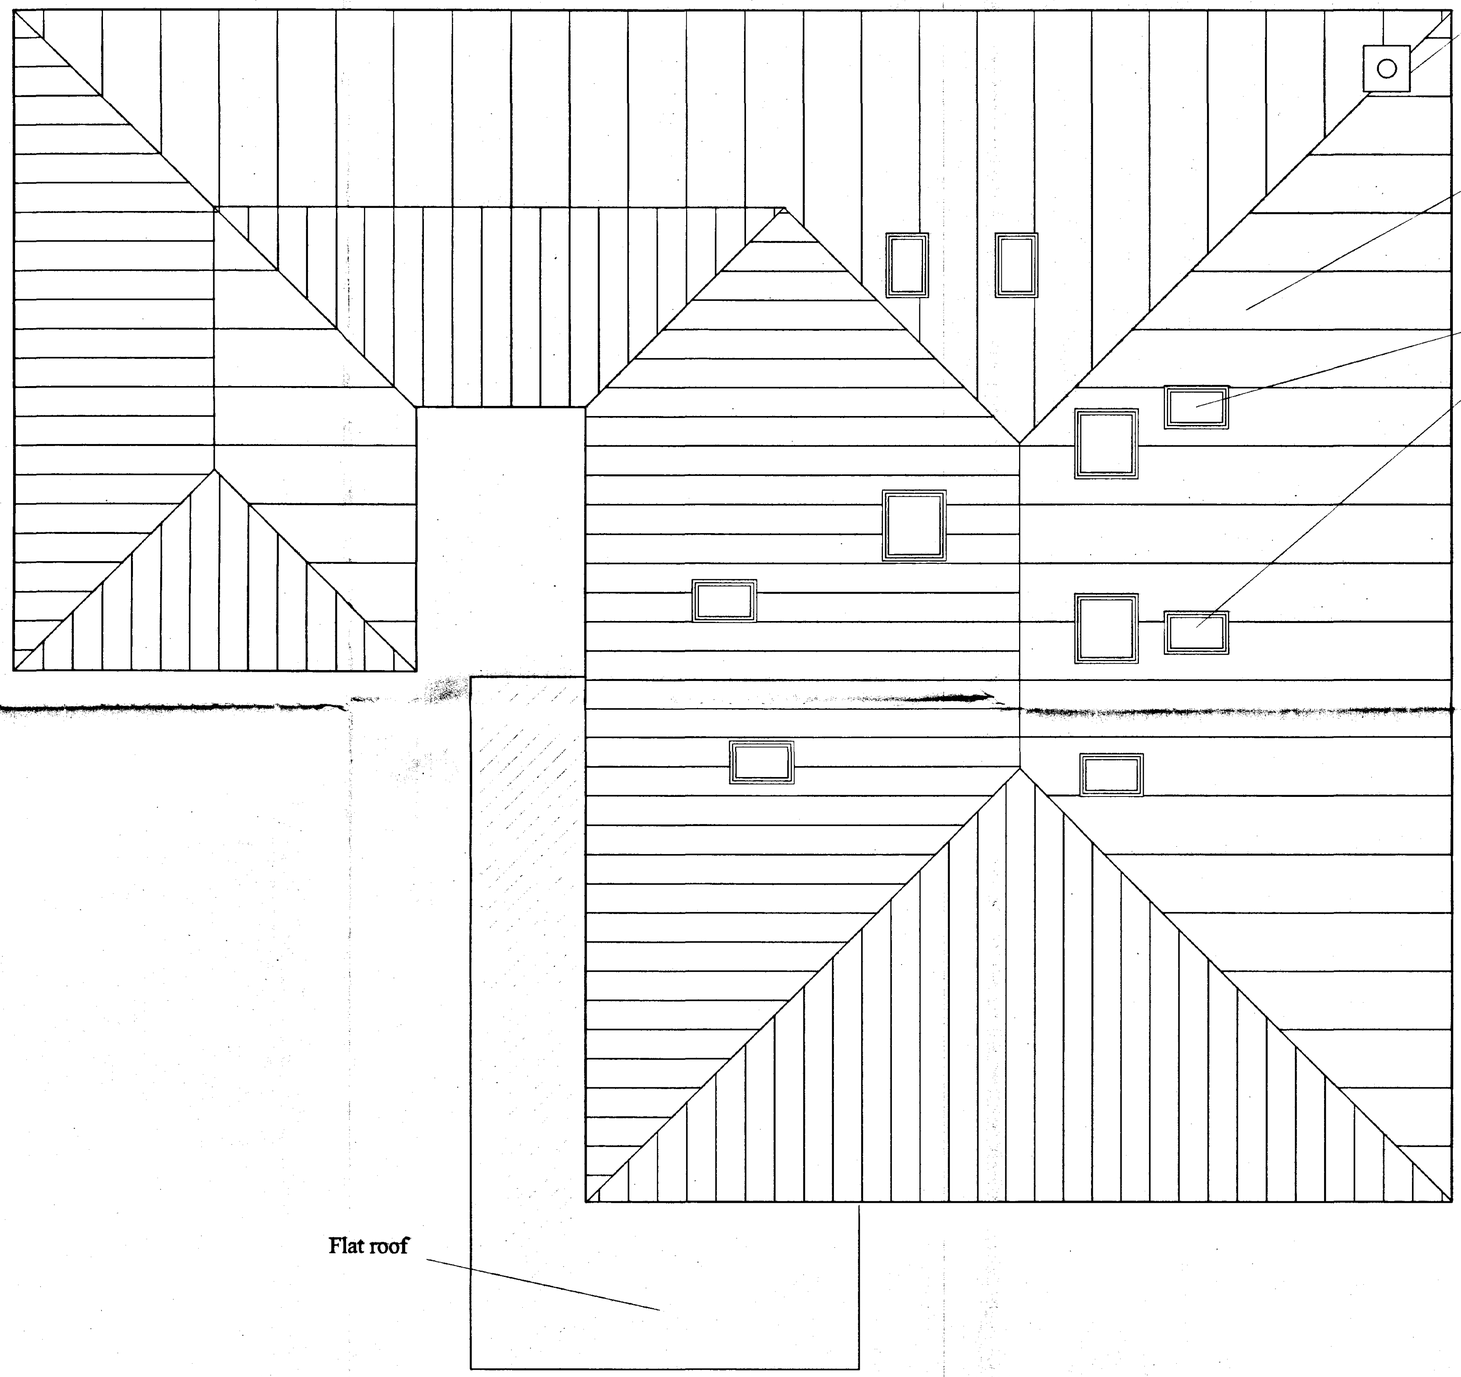

SOUTH HOLLAND DC
HOUSING & PLANNING
10 AUG 1998
Ref: 802/98

DETERMINED
PLAN

Contractors must verify all dimensions on the site before commencing any work or making any shop drawings. No dimensions to be scaled from this drawing. All materials specified on this drawing are to be used strictly in accordance with the manufacturers recommendations and current codes of practice.

Client:
SOUTH LINCOLNSHIRE COMMUNITY AND MENTAL HEALTH SERVICES NHS TRUST

Project:
PROPOSED RE-ROOFING OF HEALTH CLINIC, SUTTON BRIDGE

Drawing:
SKETCH ROOF PLAN

Drawn:	Checked:	Date:
JHC	JHC	JULY 1998

Drawing Number:	Scale:
741-01	1:50

This drawing and any design thereon is the copyright of John H Canner Associates and must not be copied or reproduced without their written permission.

JOHN H. CANNER ASSOCIATES
PROPERTY DEVELOPMENT SERVICES

Far Close Studio
Fiskerton
Nottinghamshire

Rolleston Road
Southwell
NG25 0UJ

Tel & Fax: 01636 830930