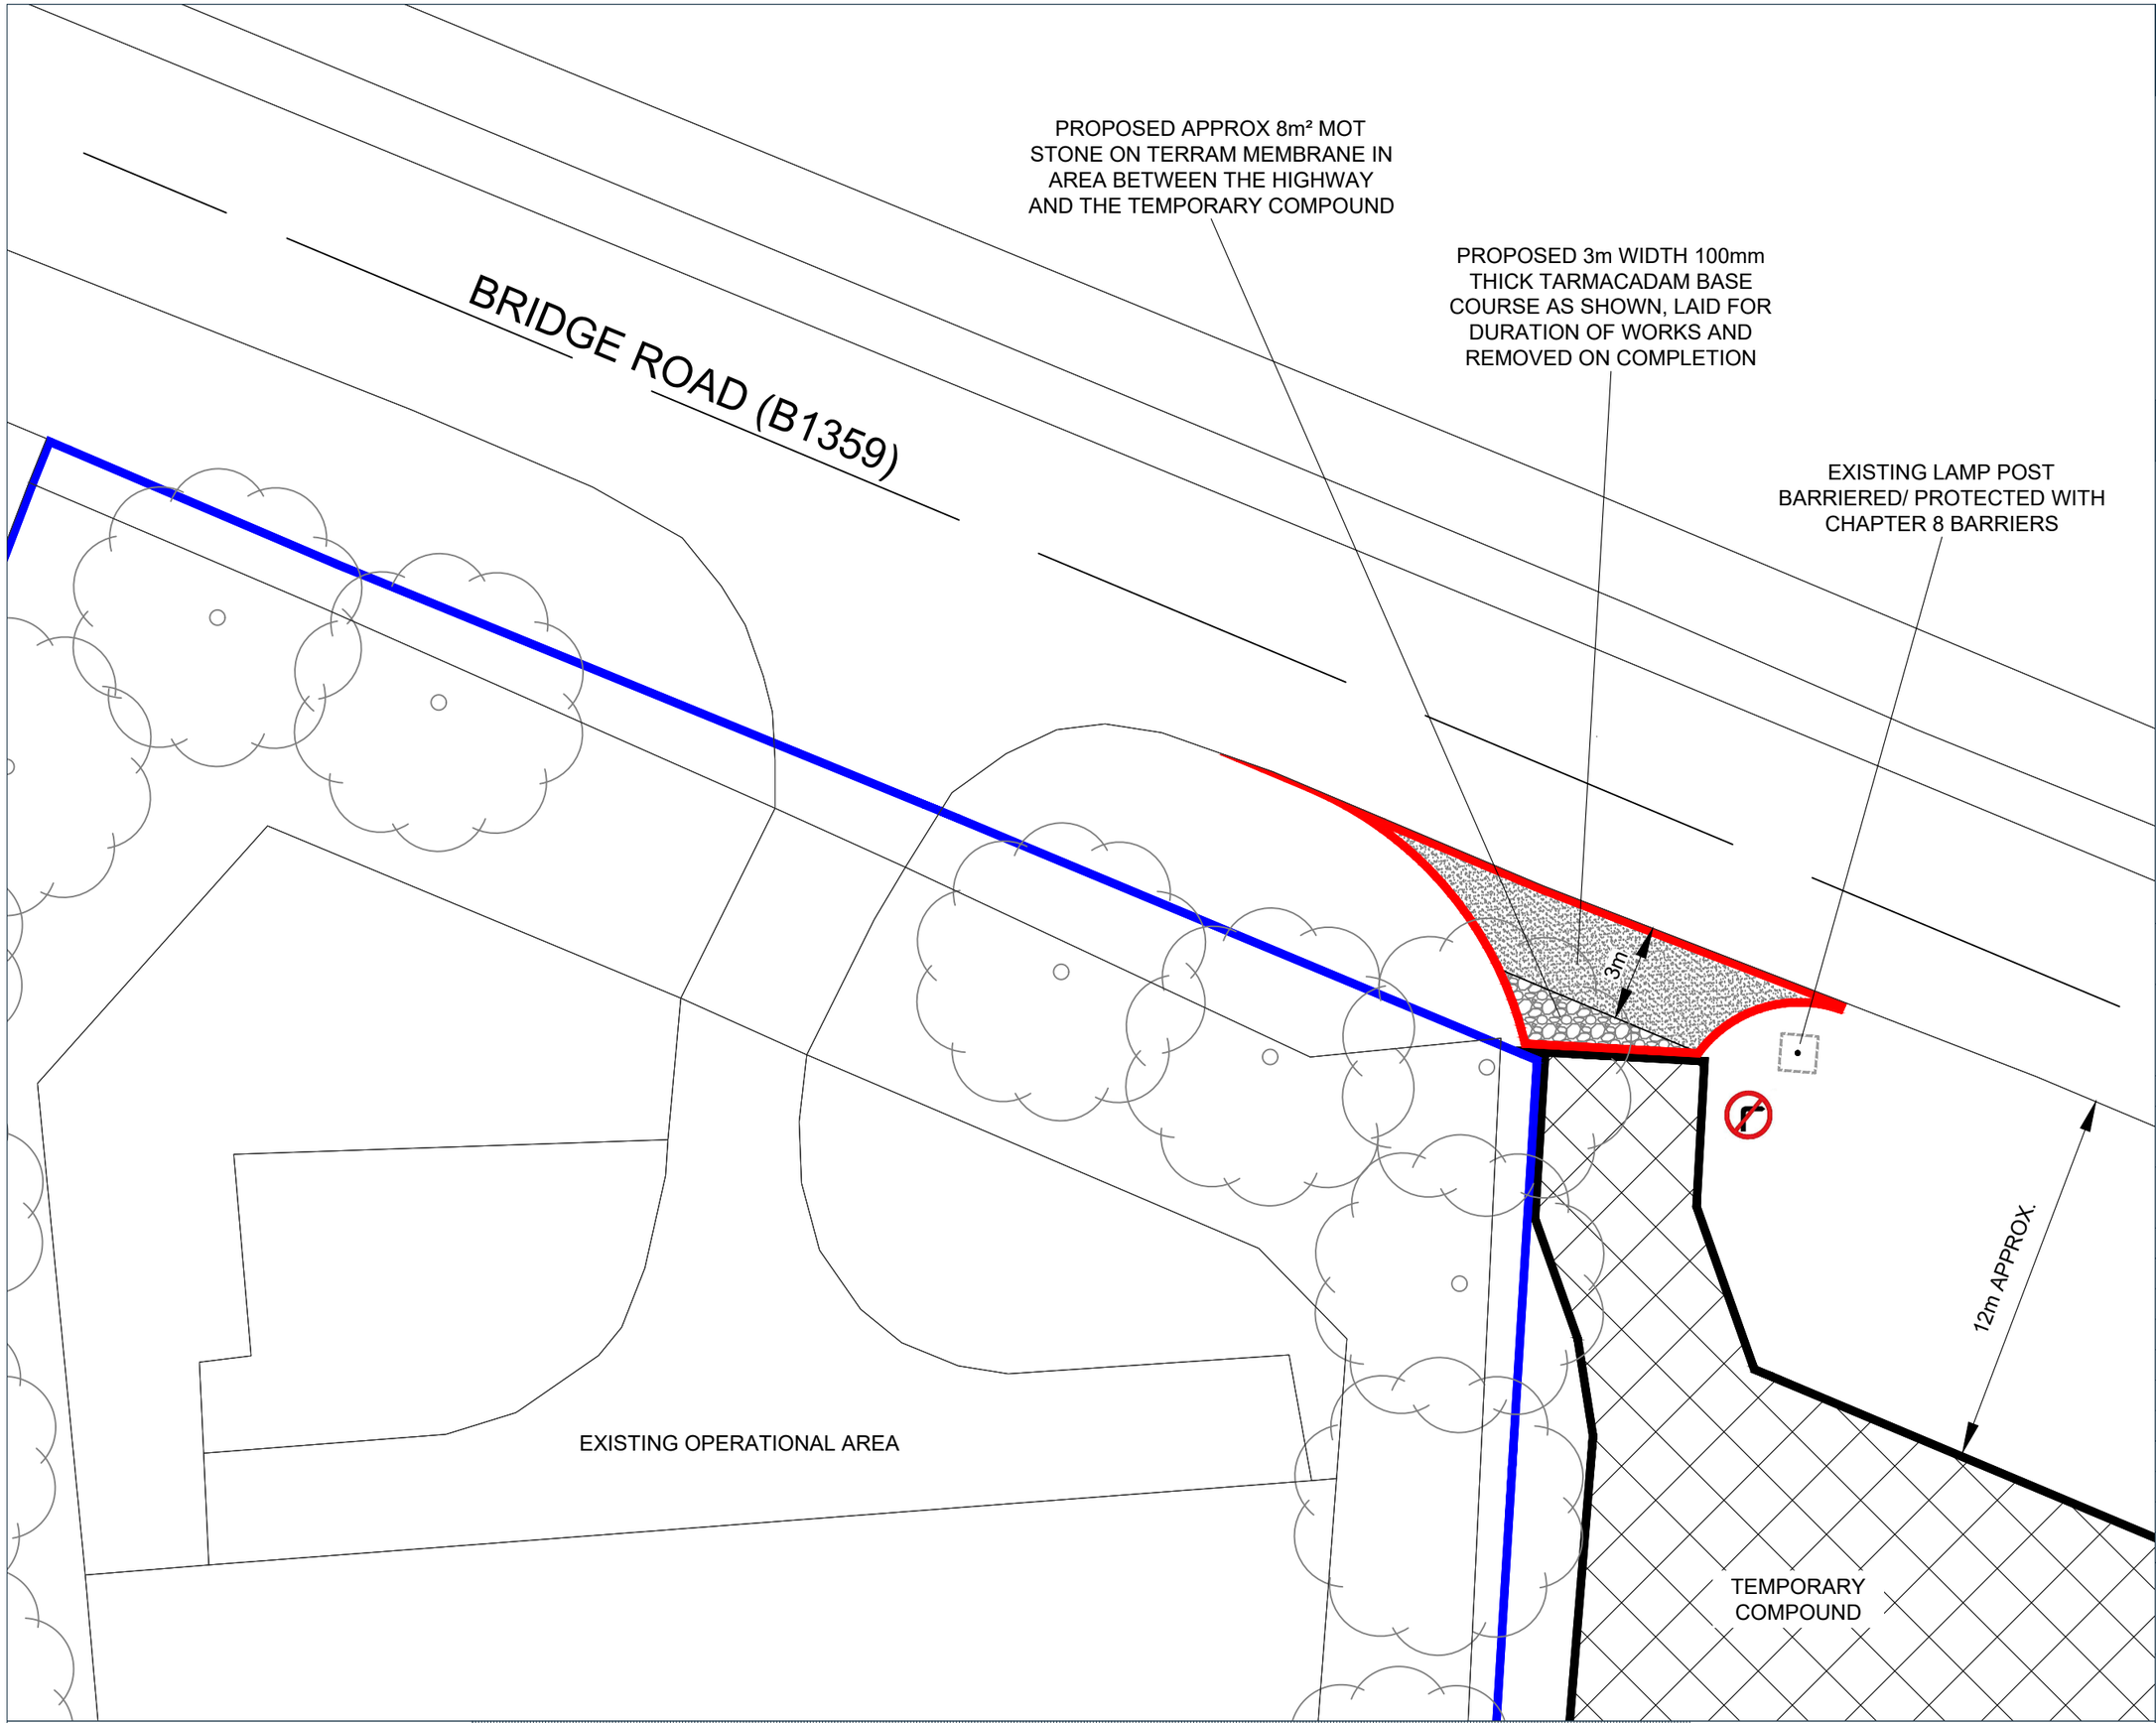


Site Plan

0m 2m 4m 6m 8m 10m 12m 14m 16m 18m 20m 22m 24m 26m 28m 30m 32m 34m 36m 38m 40m

Scale 1:200

DALCOUR MACLAREN

Key:

- Application Boundary
- Ownership Boundary
- Temporary Compound
- Proposed Tarmacadam
- Proposed MOT Stone

Area:

Application Area = 44.47m²

Notes:

Applicant:

Cadent Gas Limited

Location:

Land south of Bridge Road, Little Sutton, South Holland, Lincolnshire, PE12 9EG

Coords: 545566, 322204

Scheme Name:

Sutton Bridge PRS, Bridge Road

Drawing Name:

Site Plan - Proposed

Drawing No: 201869_PLN_SI_4.1

Rev	Date	Description
-	24.09.2020	First Issue

Drawn:	NB
Approved:	KD
Sheet No:	1 of 1
Sheet Size:	A3

Cadent

Your Gas Network

The information contained in this document is confidential and protected by copyright. The use, copying or disclosure to a third party, either wholly or in part, except with the written permission of, and in the manner prescribed by Cadent Gas Limited constitutes an infringement of copyright. Dalcour Maclaren does not warrant that this document is definitive nor free of error and does not accept liability for any loss caused or arising from reliance upon information provided herein. Although our best efforts have been made to ensure the accuracy of these plans, all measurements must be confirmed on site. BASED UPON THE ORDNANCE SURVEY MAP WITH THE SANCTION OF THE CONTROLLER OF HM STATIONERY OFFICE. CROWN COPYRIGHT RESERVED. OS LICENCE No. 100024886