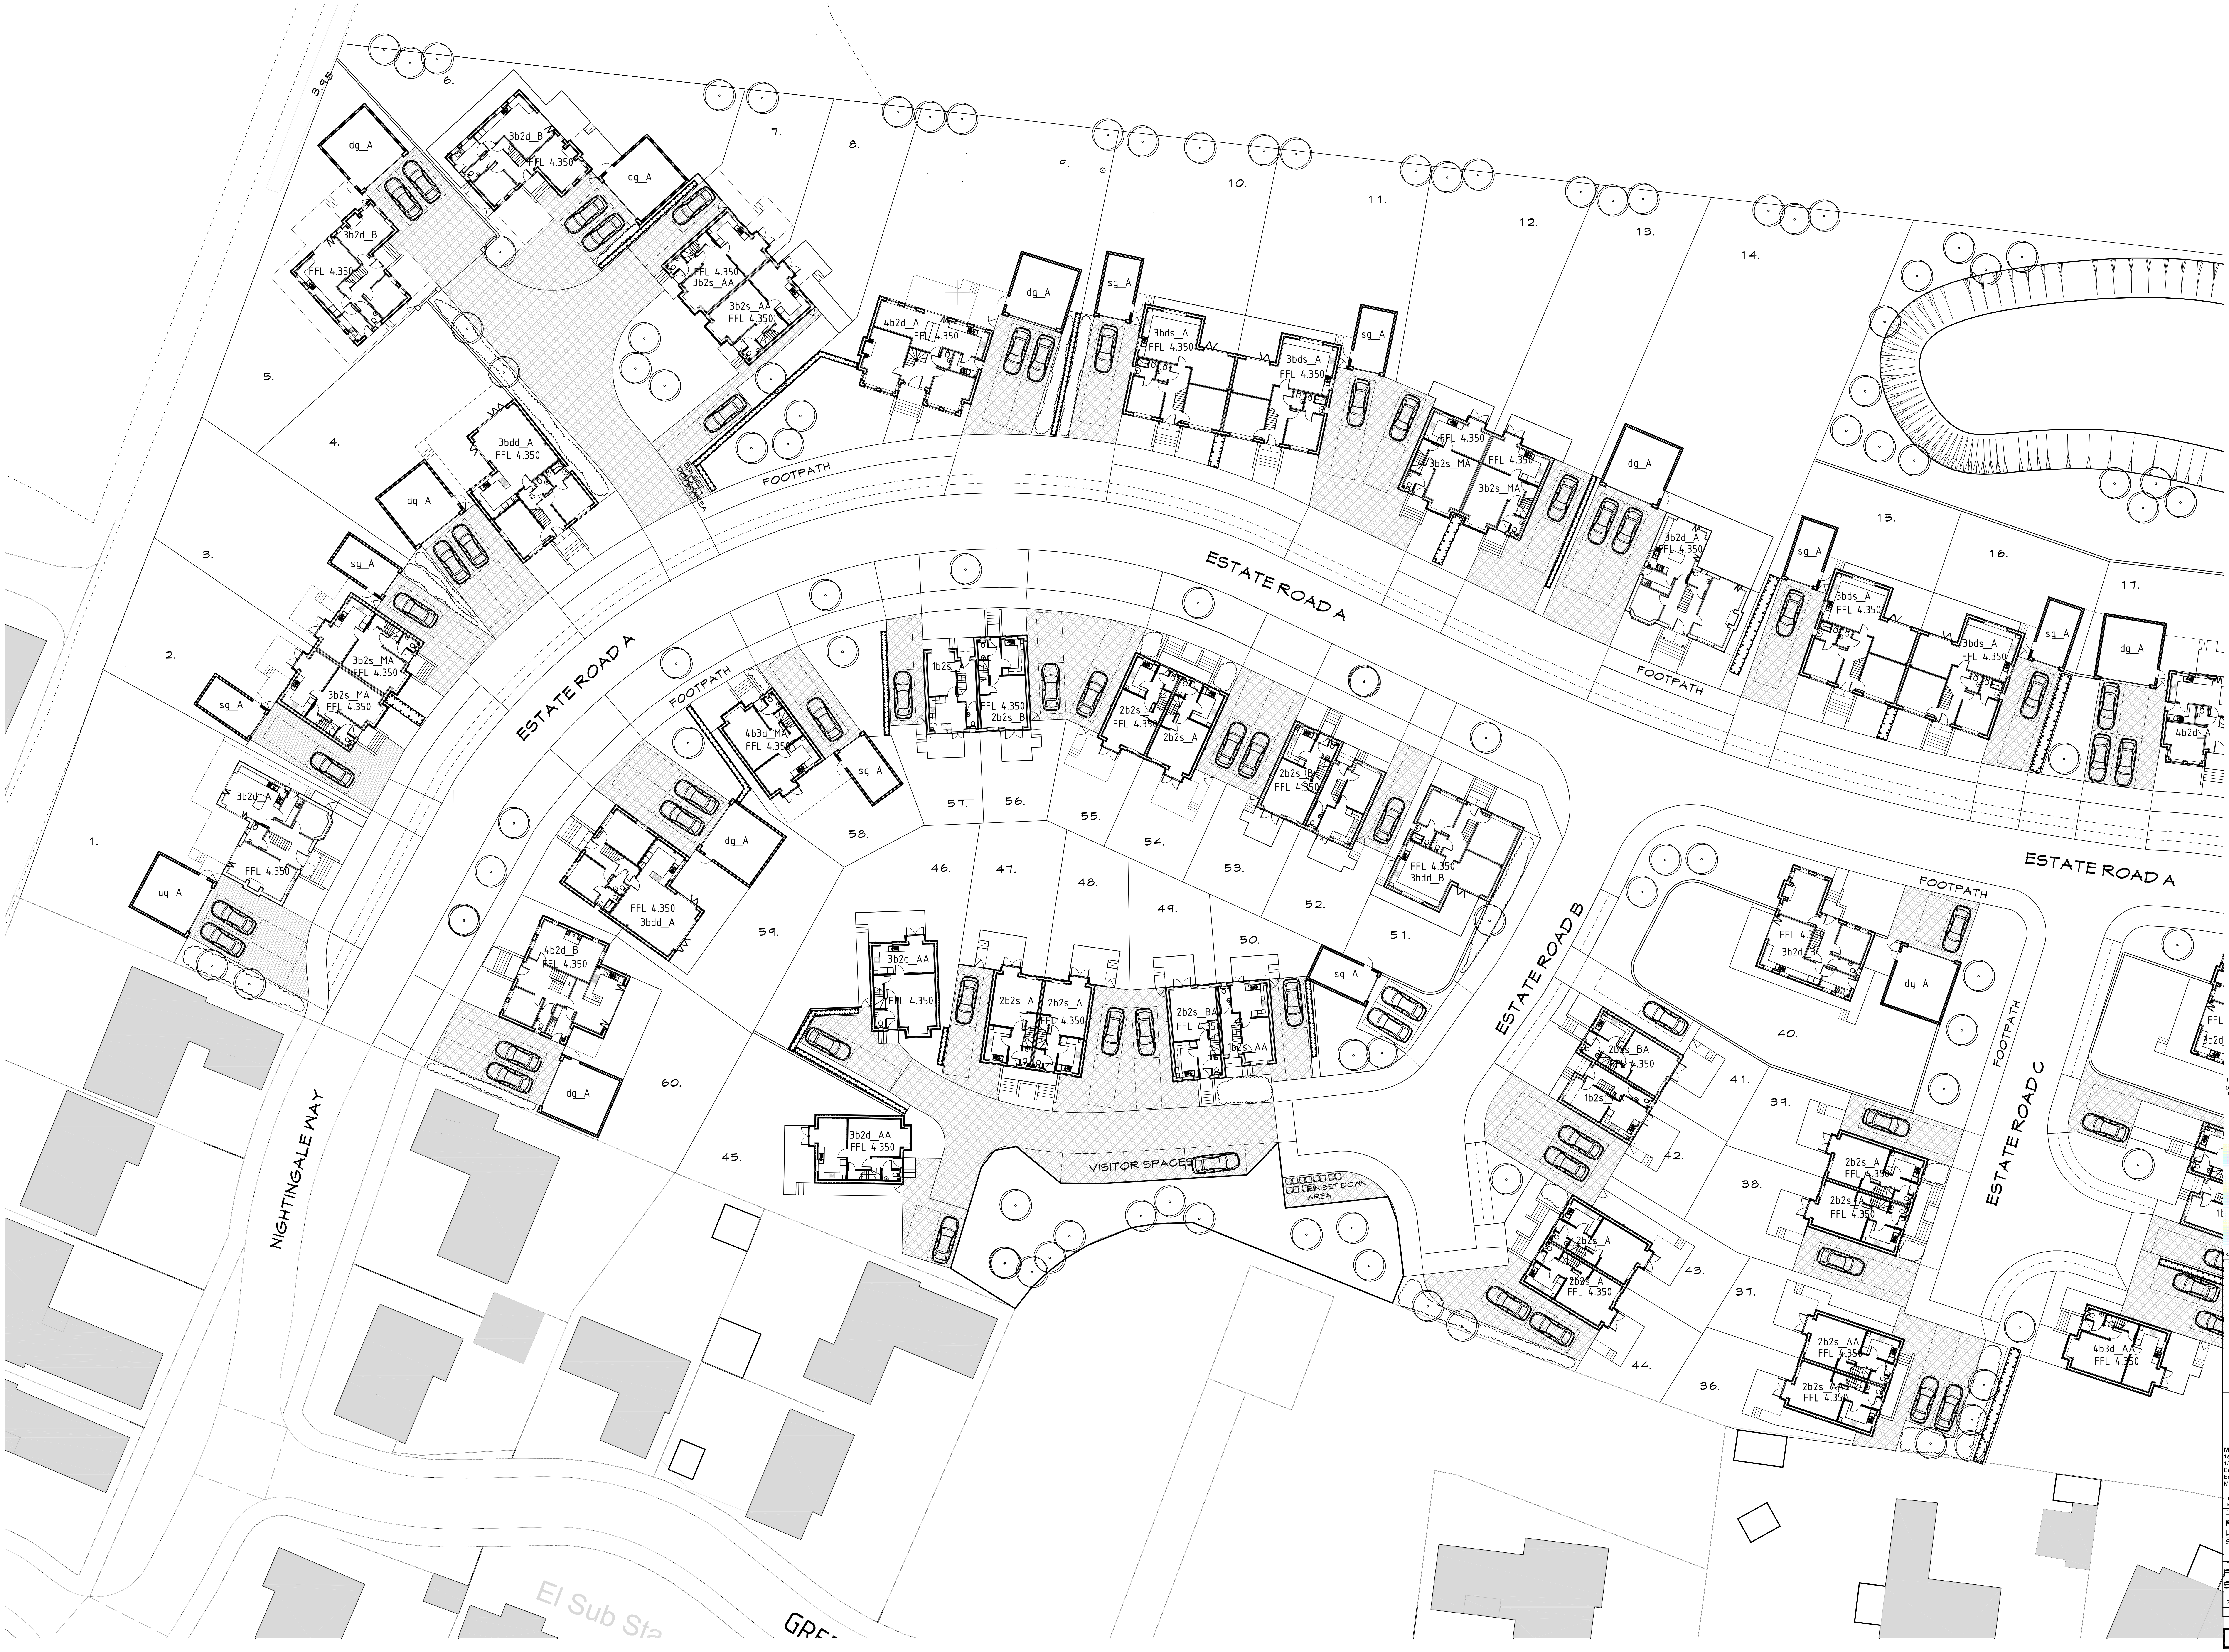

RESIDENTIAL DEVELOPMENT
LAND NORTH OF NIGHTGALE WAY
ONLY LAND NOT BENEFITTING FROM
AN EXTANT PLANNING PERMISSION IS
COLOUR RENDERED

N

1:200 Scale bar
0m 2 4 6 8 10m

LOYDHOMES

Rev.	Date	By	Description
-			

ABDS ltd
architectural consultants

Midlands
1st Floor
15 St Cuthberts St.
Bedford
Beds
MK40 3JB

Southern
Boscarnon Farmhouse
St Keverne
Cornwall
TR12 6NU

CIAT

Tel: 0845 2242967
Email:admin@abdevservices.co.uk

PROJECT
RESIDENTIAL DEVELOPMENT
LAND NORTH OF NIGHTINGALE WAY
SUTTON BRIDGE

DRAWING
PROPOSED SITE PLAN
SHEET 1 OF 2

SCALE:	1:200@A0	DATE:	26.10.2020
DRAWN BY:	ADB	CAD Ref:	XXXXXXXXXXXX

DWG No:LH/SBM/20/008 | -