DO NOT SCALE FROM THIS DRAWING
THE CONTRACTOR IS TO CHECK ALL DIMENSIONS ON SITE AND REPORT DISCREPANCIES TO THE ARCHITECT
THIS DRAWING IS COPYRIGHT

GENERAL NOTES

EXTENSION TO BE CONSTRUCTED AS FOLLOWS:-


FACTORY

INSULATED WHITE WALL PANELS IN WHITE EXTERNAL QUALITY FINISH ON CONCRETE OR STAINLESS STEEL KERB ON FLOOR SLAB. DOORS IN WHITE WALLING TO BE FINISHED WHITE. EXPOSED STEEL FRAME COLUMNS AND CROSS BRACING TO BE FINISHED IN SILVER COLOUR. INSULATED PANELLING SYSTEM ABOVE WITH EXPRESSED JOINTS IN METALLIC SILVER PVF2 FINISH.


ROOFS

ROOFS TO BE FORMED FROM DOUBLE SKIN INSULATED PROFILED METAL CLADDING FINISHED IN GREY COLOUR TO BOTH FACTORY AND OFFICES.


METALLIC SILVER COLOUR REFERENCE TO BE RAL 3006

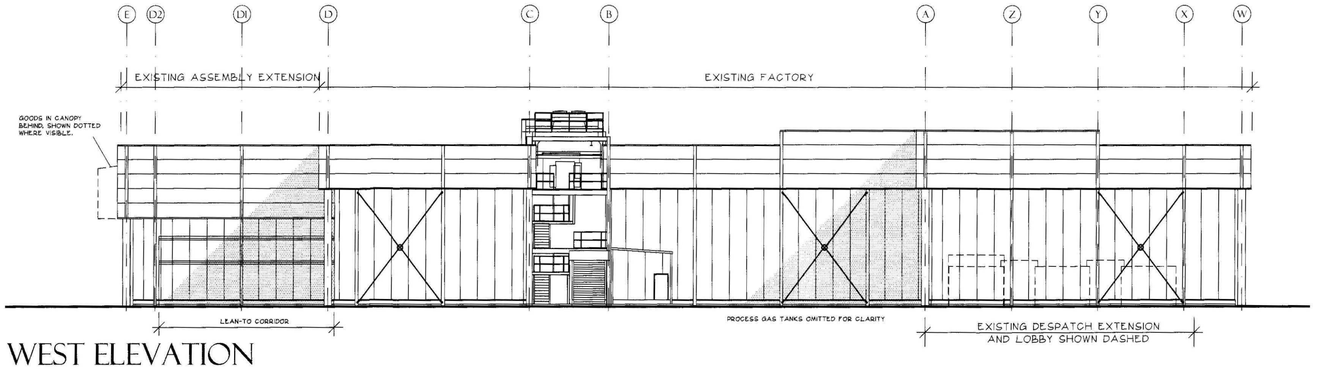

WEST ELEVATION

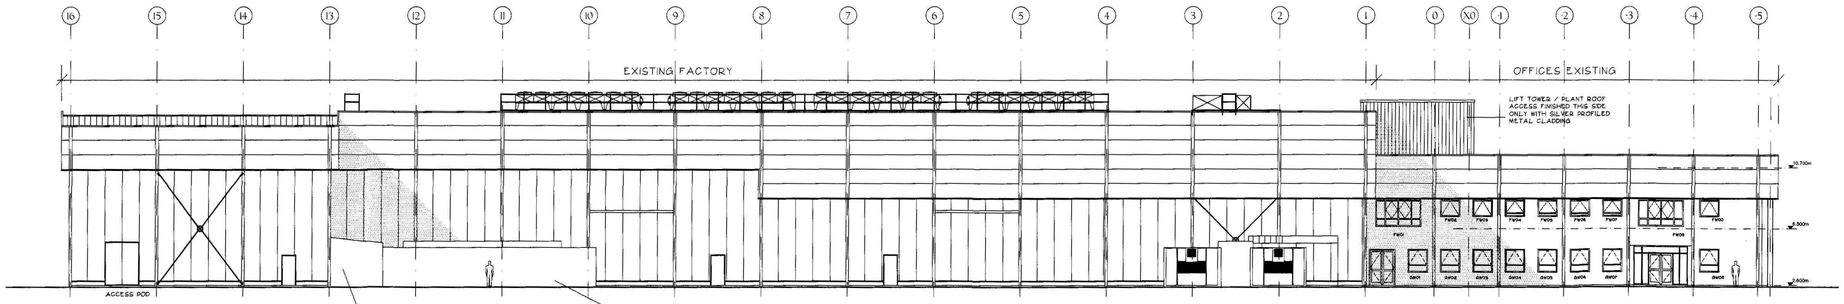


SOUTH ELEVATION

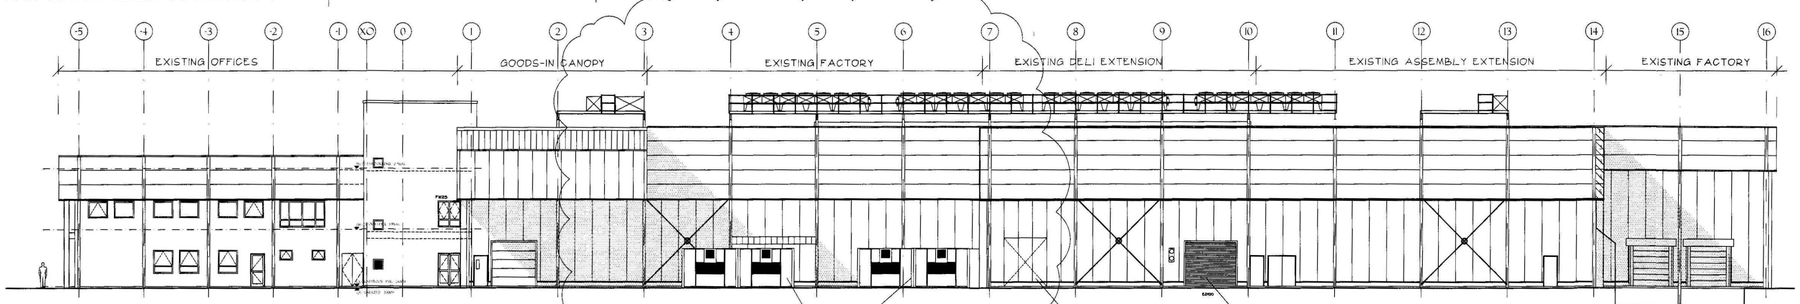

NORTH ELEVATION

AREA OF APPLICATION

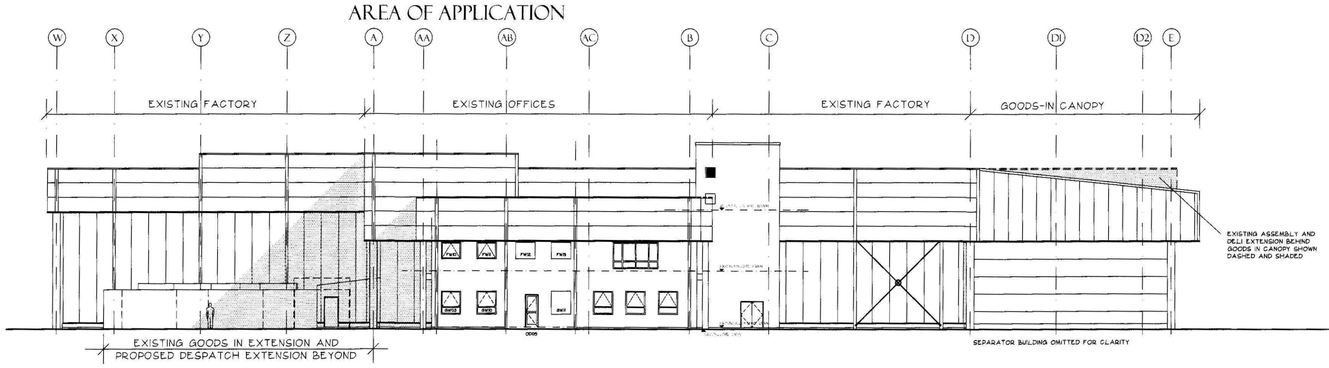

EAST ELEVATION

FINISHES NOTES

BUILDING BUILDING CONSTRUCTED AS FOLLOWS:-

FACTORY

INSULATED WHITE WALL PANELS IN WHITE EXTERNAL QUALITY FINISH ON FLOOR SLAB. DOORS IN WHITE WALLING TO BE FINISHED WHITE. EXPOSED STEEL FRAME COLUMNS AND CROSS BRACING TO BE FINISHED IN SILVER COLOUR. INSULATED FASCIA PANELLING SYSTEM ABOVE WITH EXPRESSED JOINTS IN METALLIC SILVER PVF2 FINISH.
G/STEEL RAINWATER DOWNPIPES WHERE EXPOSED.

ROOFS

ROOFS TO BE FORMED FROM DOUBLE SKIN INSULATED PROFILED METAL CLADDING FINISHED IN GREY COLOUR TO BOTH FACTORY AND OFFICES.

OFFICES

TERRACOTTA ARCHITECTURAL MASONRY BLOCKWORK WITH MATCHING CEMENT JOINTS. WHITE UPVC WINDOWS. WHITE ALUMINIUM ENTRANCE DOORS. BLUE PAINTED G/WOOD DOORS TO PLANTROOMS ETC. INSULATED FASCIA PANELLING SYSTEM ABOVE WITH EXPRESSED JOINTS IN METALLIC SILVER PVF2 FINISH. G/STEEL RAINWATER DOWNPIPES WHERE EXPOSED.

GENERAL NOTES

METALLIC SILVER COLOUR REFERENCE TO BE RAL 3006

PROPOSED ASSEMBLY EXTENSION

TO BE CONSTRUCTED TO MATCH EXISTING FACTORY USING SAME EXTERNAL MATERIALS FINISHES AND DETAILS.

PROPOSED DESPATCH EXTENSION

TO BE FORMED FROM WHITE FINISHED W/WALLING TO AIRLOCK AND RENTED DAWSON CHILLER UNITS, 3 NOS. WITH MATCHING LINK UNITS.

SCALE IN METRES
0 10 20 30 40 50 60 70 80 90 100

C849-10

ORIGINAL	12/09/13	NT	FIRST ISSUE	JGA
issue	date	drawn	notes	check

ARCTICA
ARCHITECTURE • PROCESS • PROJECT MANAGEMENT
Telephone 01780 482200 Fax 01780 480716
succeed@arctica.co.uk

PROJECT
BAKKAVOR
WINGLAND FOODS
PROJECT LISMORE

DRAWING
EXISTING
ELEVATIONS

SCALE 1:200 @ A1
JOB 10-33
NUMBER 114
REV